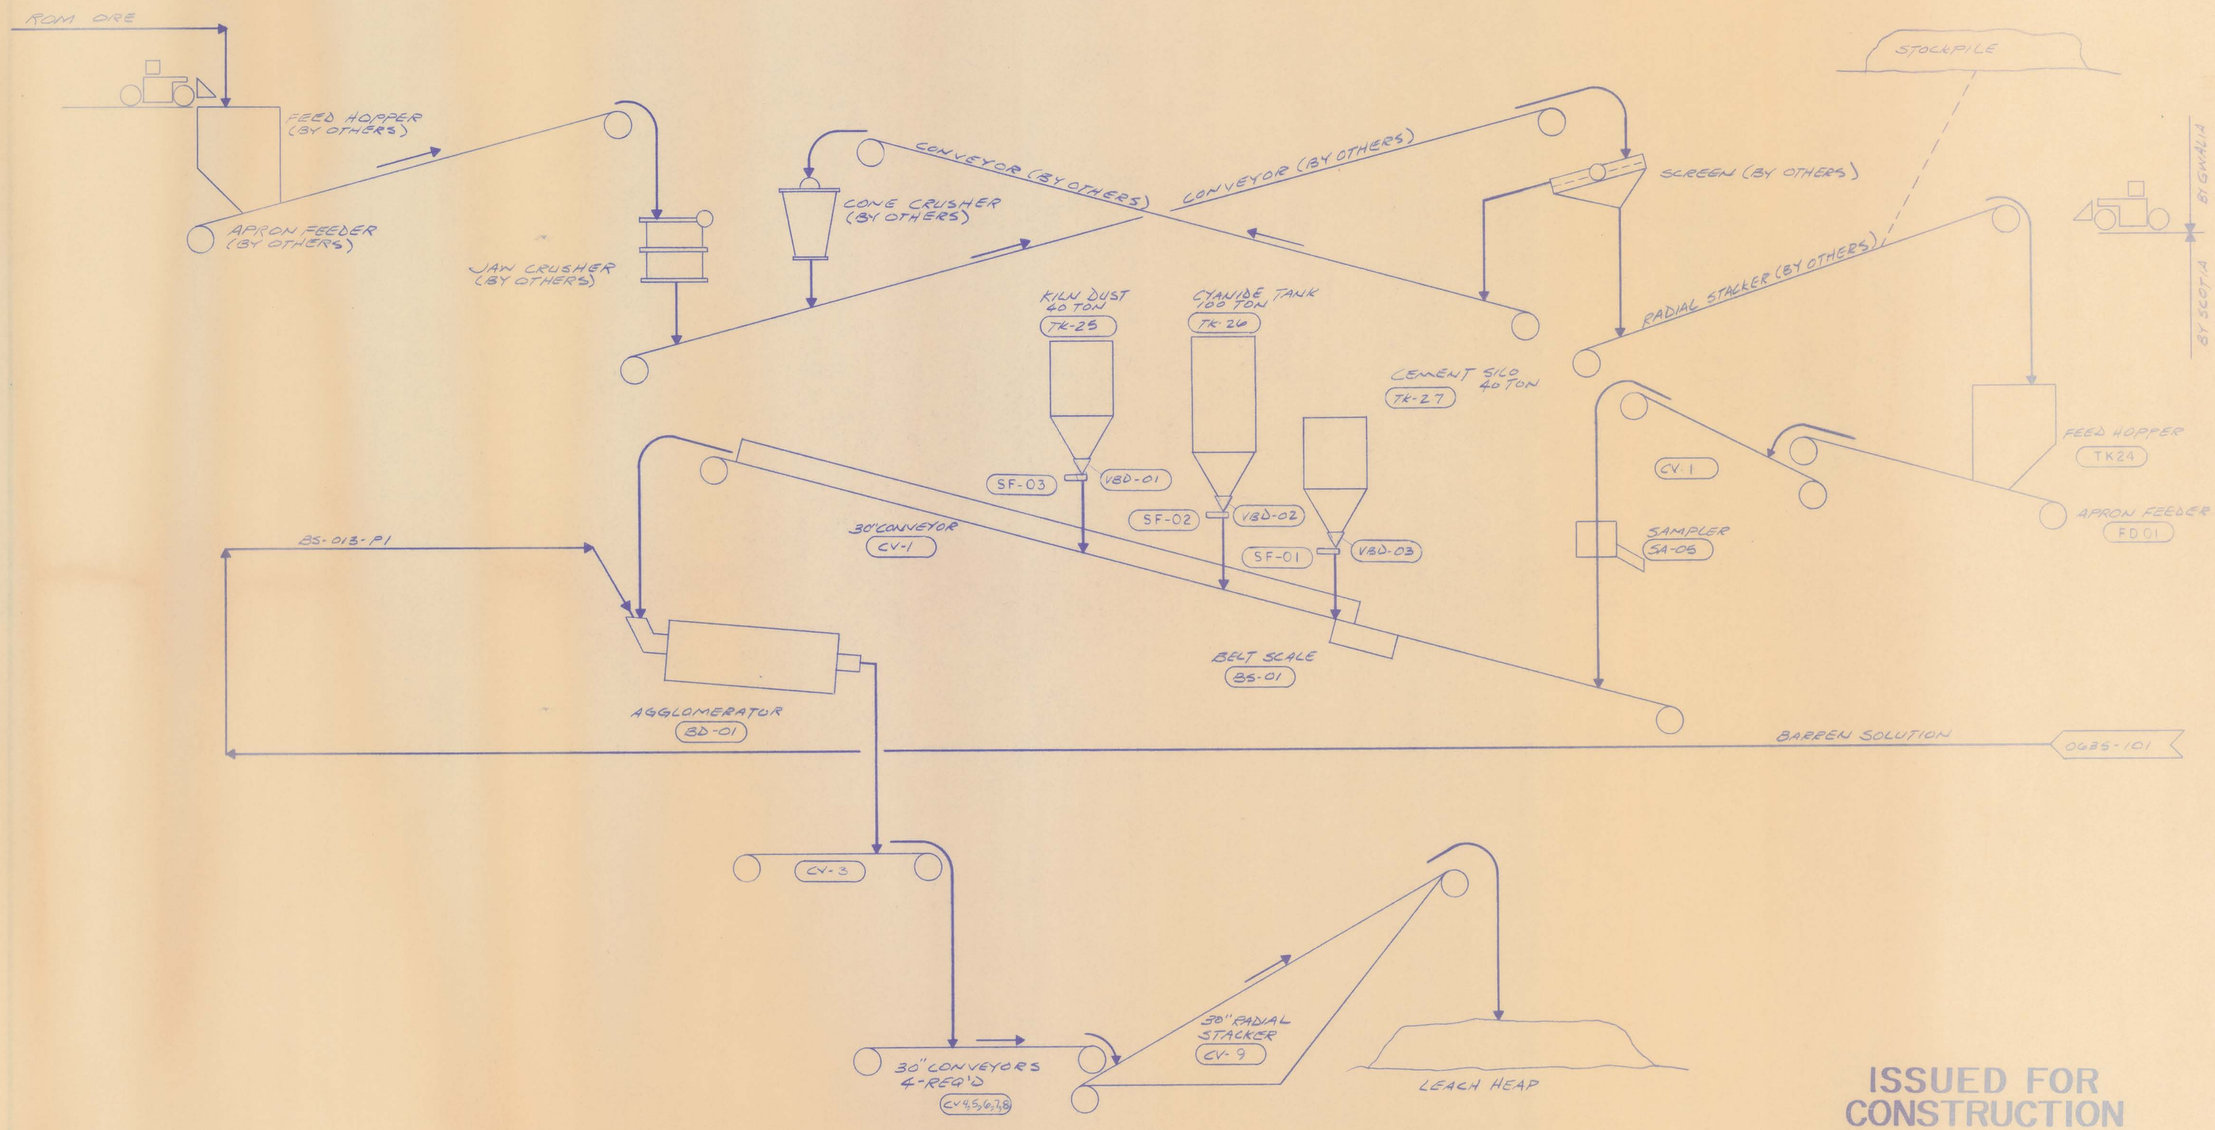

ISSUED FOR CONSTRUCTION
DATE 8-29-89
SIGNED D.C.

	BY	DATE
DESIGN	SSI	
DRAWN	NIELSEN	7-31-89
CHKD	FAD	
APPVD		8-4-89
APPVD		
APPVD		
DATE PRINTED		

SEP 28 1989

GWALIA U.S.A. LIMITED
BARITE HILL PROJECT
CRUSHER & CONVEYOR P&ID

SSI SCOTIA INC. Salt Lake City, Utah

SCALE NONE
DRAWING NUMBER 89-0750-701
REV. 0
ACCT NO

REFERENCES	DWG. NO.	TITLE

REFERENCES	DWG. NO.	TITLE

REVISIONS	NO	DATE	BY	CHK	DESCRIPTION

REVISIONS	NO	DATE	BY	CHK	DESCRIPTION

REVISIONS	NO	DATE	BY	CHK	DESCRIPTION
	A	7-31-89	MN		APPROVA DRAWING
	B	8/29/89			ISSUED FOR CONST.