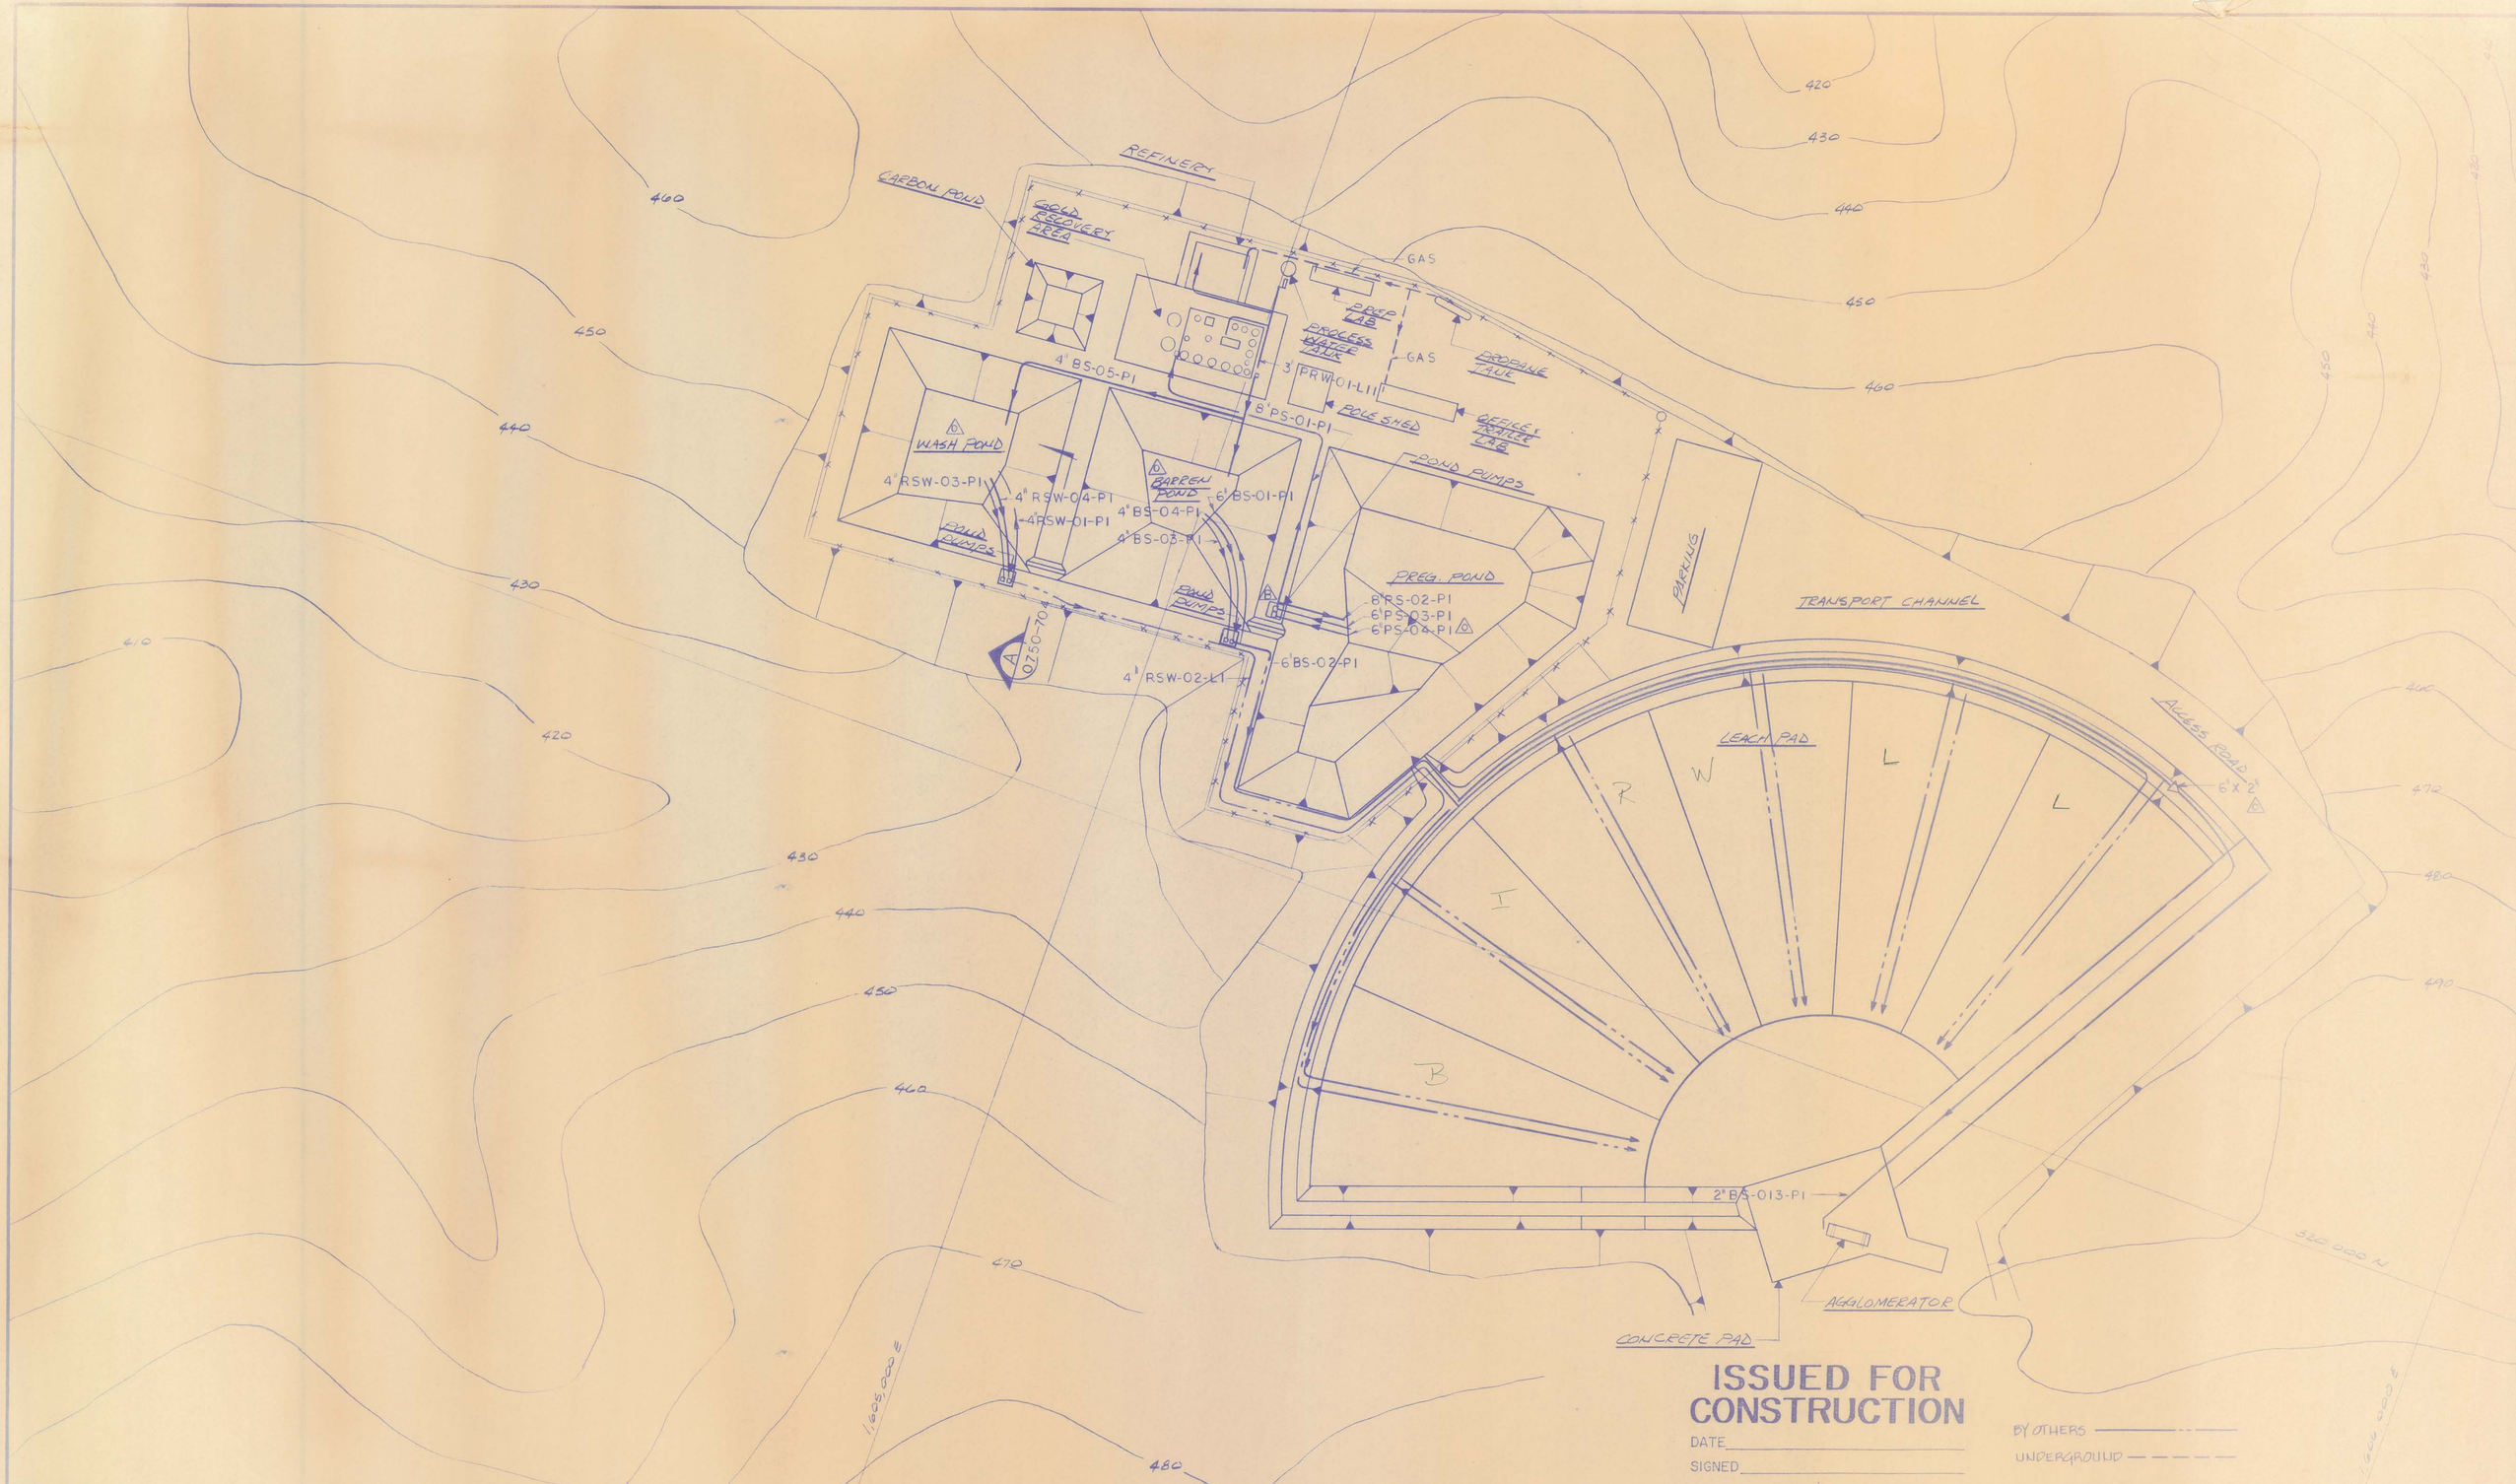

ISSUED FOR CONSTRUCTION

DATE _____

SIGNED _____

	BY	DATE
DESIGN	SCOTIA	8/89
DRAWN		8/89
CHKD		
APPVD		
APPVD		
APPVD		
DATE PRINTED		

SEP 28 1989

SCOTIA INC.
Salt Lake City, Utah

GUALIA USA LIMITED
BARITE HILL PROJECT
YARD PIPING PLAN

SCALE 1" = 50'-0"
DRAWING NUMBER 89-0750-702
REV

REFERENCES DWG. NO.	TITLE

REFERENCES DWG. NO.	TITLE

REVISIONS NO	DATE	BY	CHK	DESCRIPTION

REVISIONS NO	DATE	BY	CHK	DESCRIPTION
A	9/18			ISSUED FOR CONST.

REVISIONS NO	DATE	BY	CHK	DESCRIPTION
A	8/22			FOR REVIEW
B	8/29			MOVE PREG POND PUMPS
C	9/1			GEN ENG. REV.
D	9/8			LINE SIZE REV.