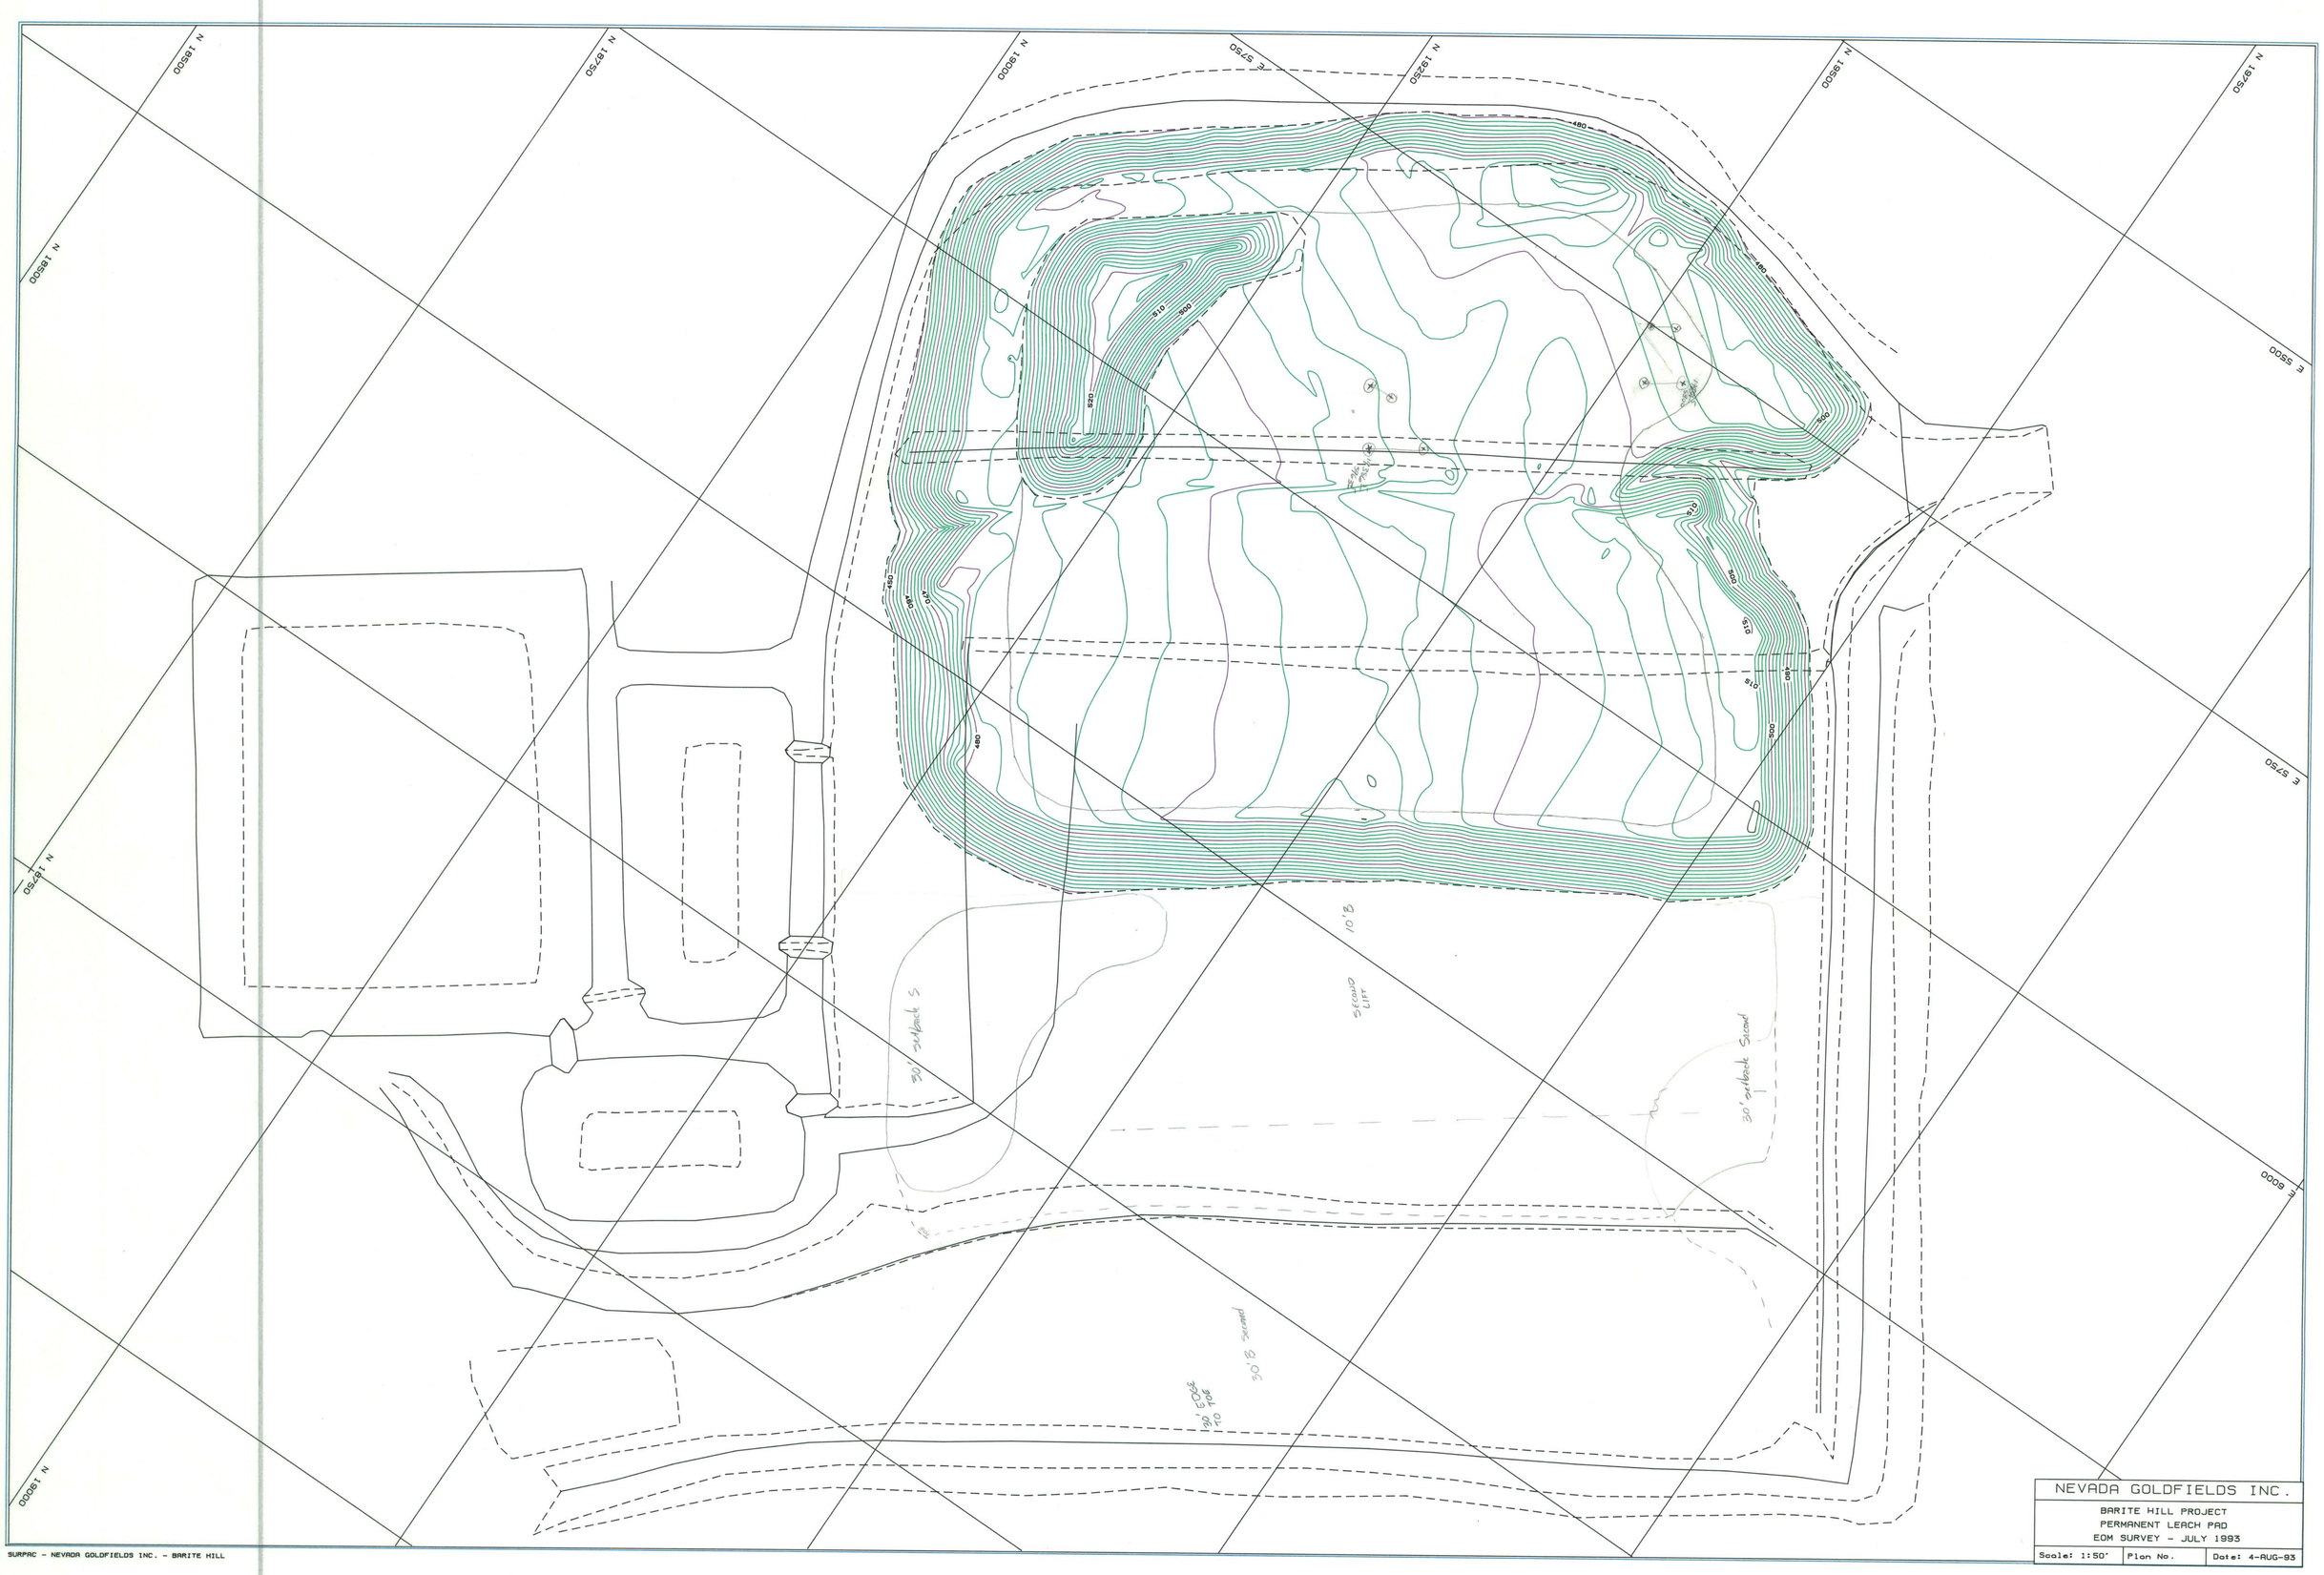

NEVADA GOLDFIELDS INC.

BARITE HILL PROJECT
PERMANENT LEACH PAD
EOM SURVEY - JULY 1993

Scale: 1:50'	Plan No.	Date: 4-AUG-93

SURPAC - NEVADA GOLDFIELDS INC. - BARITE HILL

PLPOTA.PF