LONGITUDINAL SECTION
of SOLID WASTE AREA

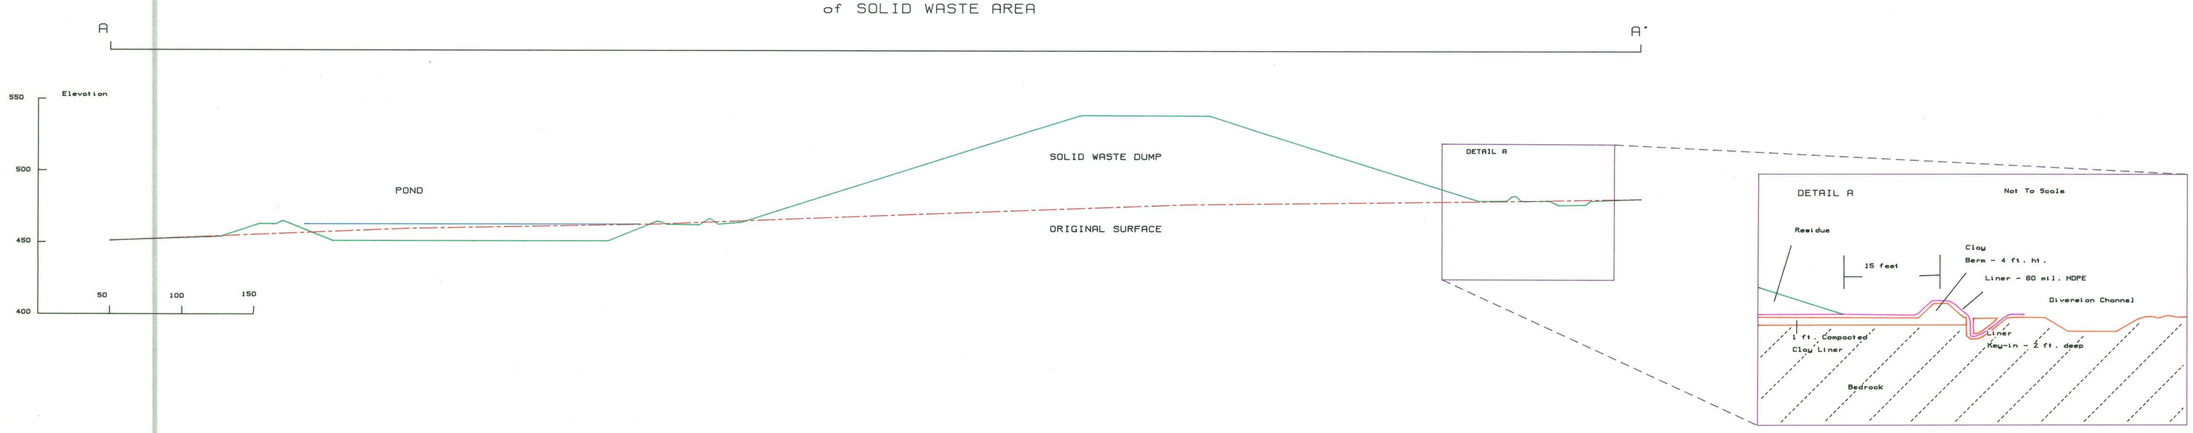

TYPICAL LINER KEY-IN VIEW

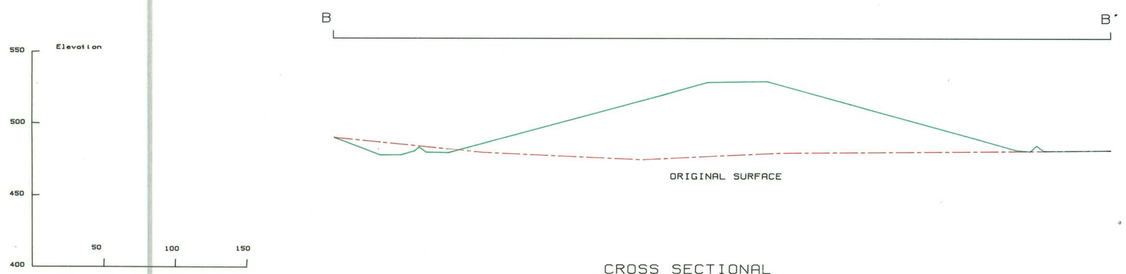

CROSS SECTIONAL
VIEW of
SOLID WASTE AREA

GWALIA USA LTD.

NEVADA GOLDFIELDS INC.
BARITE HILL PROJECT
PROPOSED SOLID WASTE X-SECTIONS

SCALE	1:50'			D	
		DRAWN	DWH		
		CHECKED			
DATE	17-SEP-91	APPROVED			

SWXCR.PF

SURPAC - NEVADA GOLDFIELDS INC. - BARITE HILL