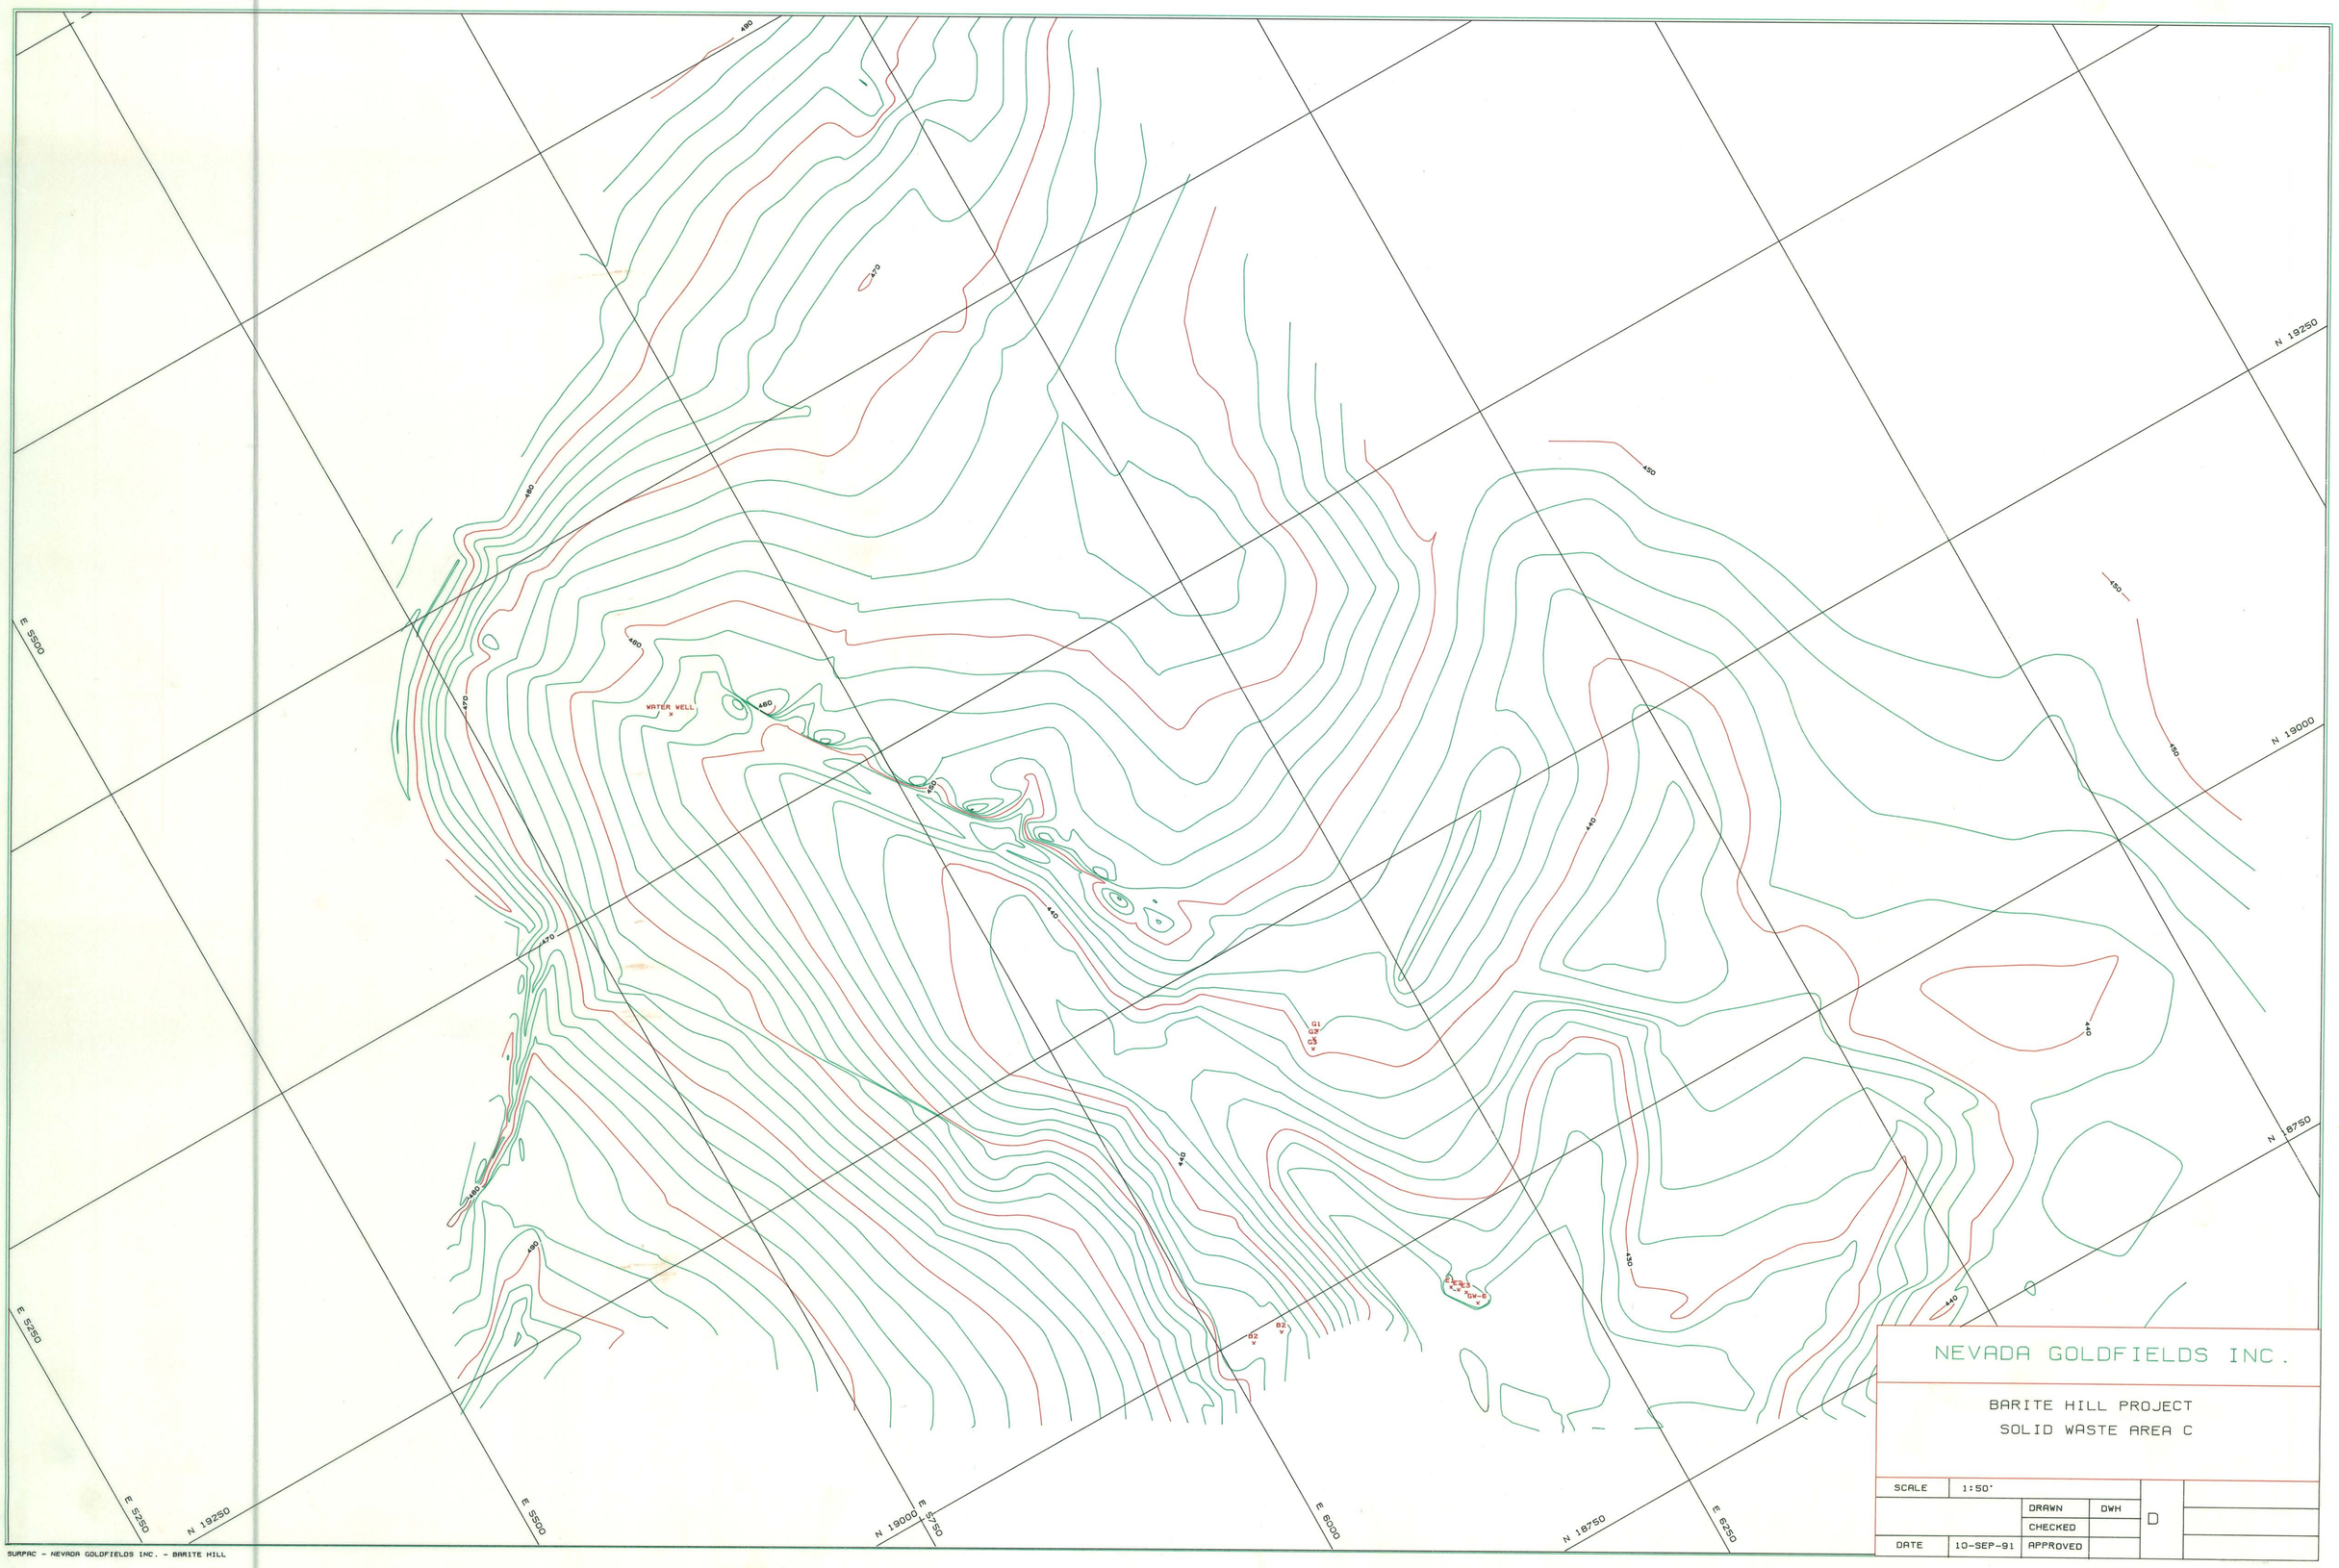

NEVADA GOLDFIELDS INC.

BARITE HILL PROJECT
SOLID WASTE AREA C

SCALE	1:50'			D
		DRAWN	DWH	
		CHECKED		
DATE	10-SEP-91	APPROVED		

SOLWAB.PF

SURFAC - NEVADA GOLDFIELDS INC. - BARITE HILL