LONGITUDINAL SECTION
of SOLID WASTE AREA

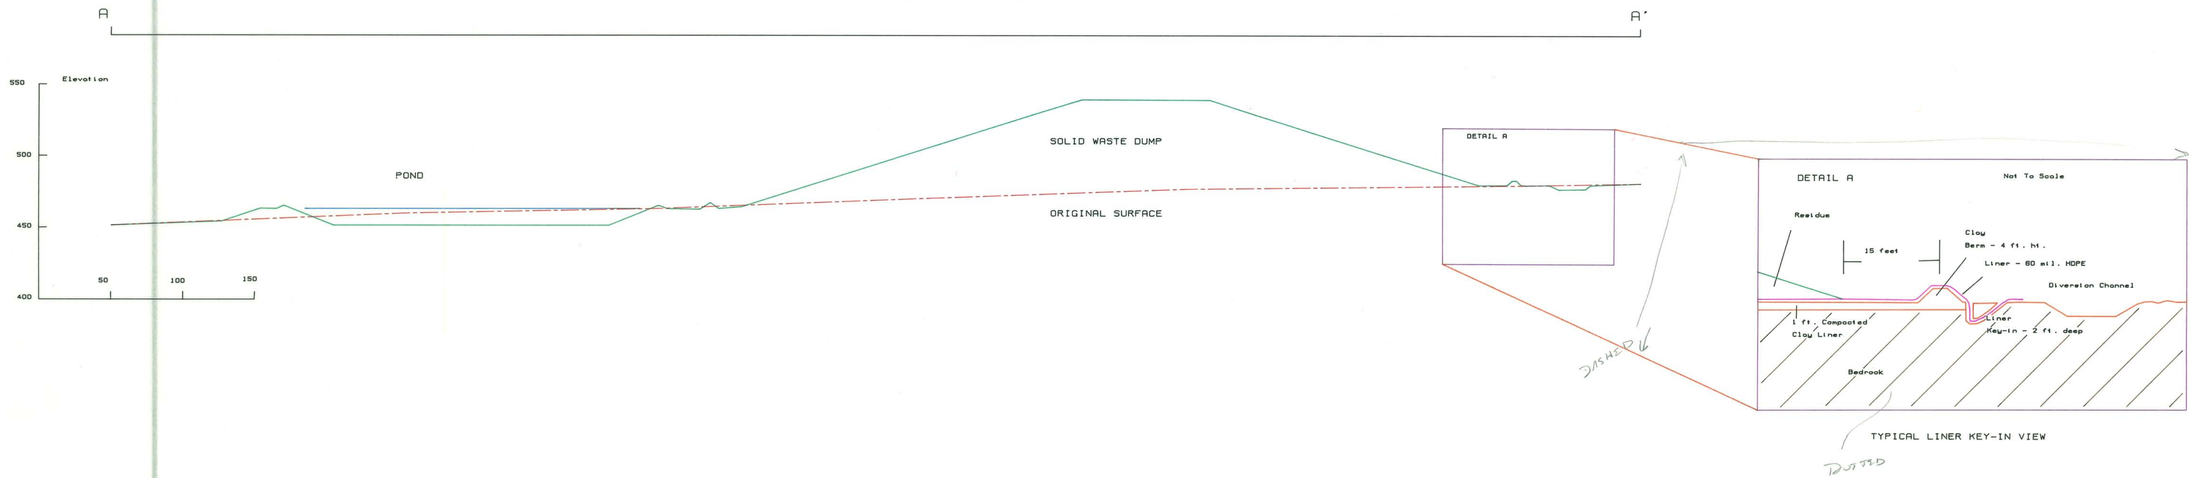

TYPICAL LINER KEY-IN VIEW

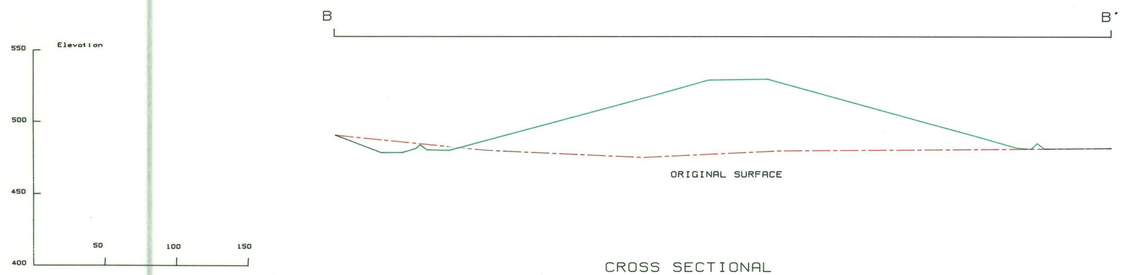

CROSS SECTIONAL
VIEW of
SOLID WASTE AREA

NEVADA GOLDFIELDS INC.

BARITE HILL PROJECT
PROPOSED SOLID WASTE DUMP
CROSS SECTIONS

SCALE	1:50'			D	DRAFT
		DRAWN	DWH		
		CHECKED			
DATE	13-SEP-91	APPROVED			

SWCR.PF

X SURPAC - NEVADA GOLDFIELDS INC. - BARITE HILL