CONSTRUCTION DRAWINGS FOR
BARITE HILL PROJECT
McCORMICK COUNTY, SOUTH CAROLINA

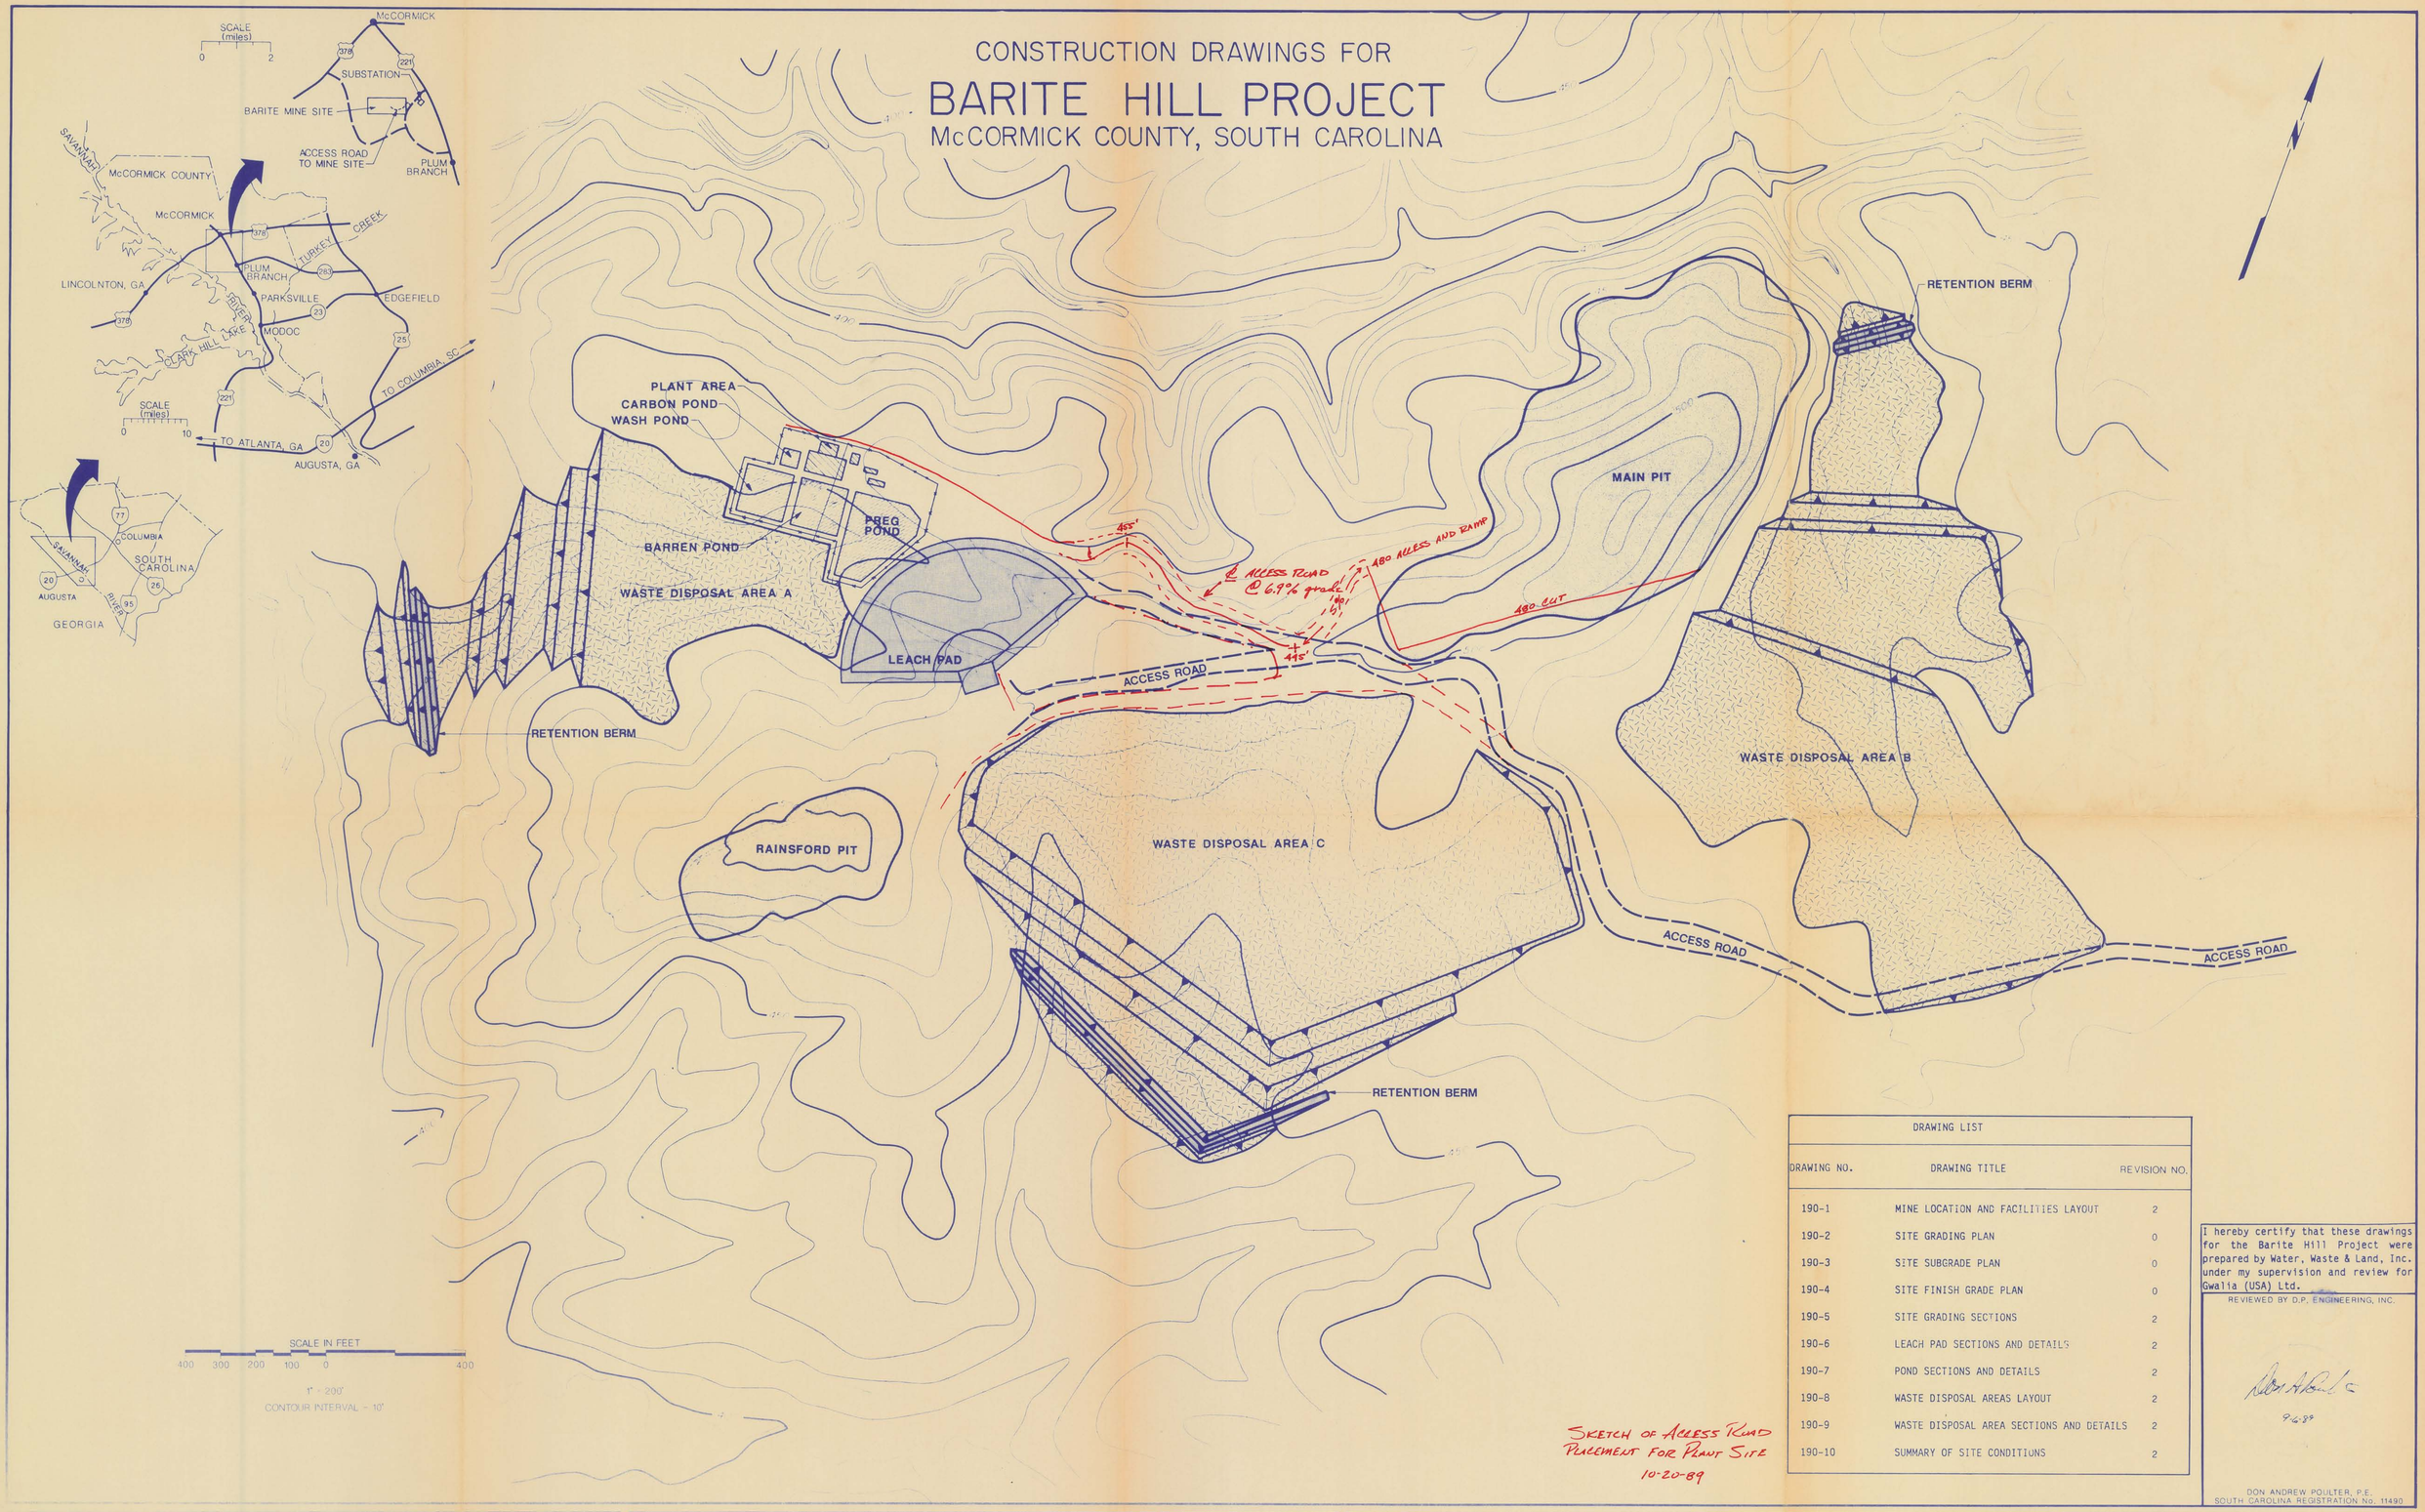

SKETCH OF ACCESS ROAD PLACEMENT FOR PLANT SITE
10-20-89

DRAWING LIST

DRAWING NO.	DRAWING TITLE	REVISION NO.
190-1	MINE LOCATION AND FACILITIES LAYOUT	2
190-2	SITE GRADING PLAN	0
190-3	SITE SUBGRADE PLAN	0
190-4	SITE FINISH GRADE PLAN	0
190-5	SITE GRADING SECTIONS	2
190-6	LEACH PAD SECTIONS AND DETAILS	2
190-7	POND SECTIONS AND DETAILS	2
190-8	WASTE DISPOSAL AREAS LAYOUT	2
190-9	WASTE DISPOSAL AREA SECTIONS AND DETAILS	2
190-10	SUMMARY OF SITE CONDITIONS	2

I hereby certify that these drawings for the Barite Hill Project were prepared by Water, Waste & Land, Inc. under my supervision and review for Gwalia (USA) Ltd.

REVIEWED BY D.P. ENGINEERING, INC.

9-6-89

DON ANDREW POULTER, P.E.
SOUTH CAROLINA REGISTRATION No. 11490

	BY	CKD	APPROVED	DATE
			DAP	3/89
			DAP	7/89
			DAP	8/89

REFERENCES

DRAWING No.	DRAWING TITLE
	SEE DRAWING 190-1

DESIGNERS

	BY	DATE
DESIGNED	BLC	8/89
DRAWN	BRJ	8/89
CHECKED	CLS	8/89
APPROVED	DAP	8/89
REVIEWED		
APPROVED		

PREPARED BY
Water, Waste & Land, Inc.

PREPARED FOR
GWALIA (USA) LTD.

TITLE
MINE LOCATION AND FACILITIES LAYOUT

DRAWING No. 190-1
PROJECT No. 190
SCALE 1" = 200'
REVISION 2