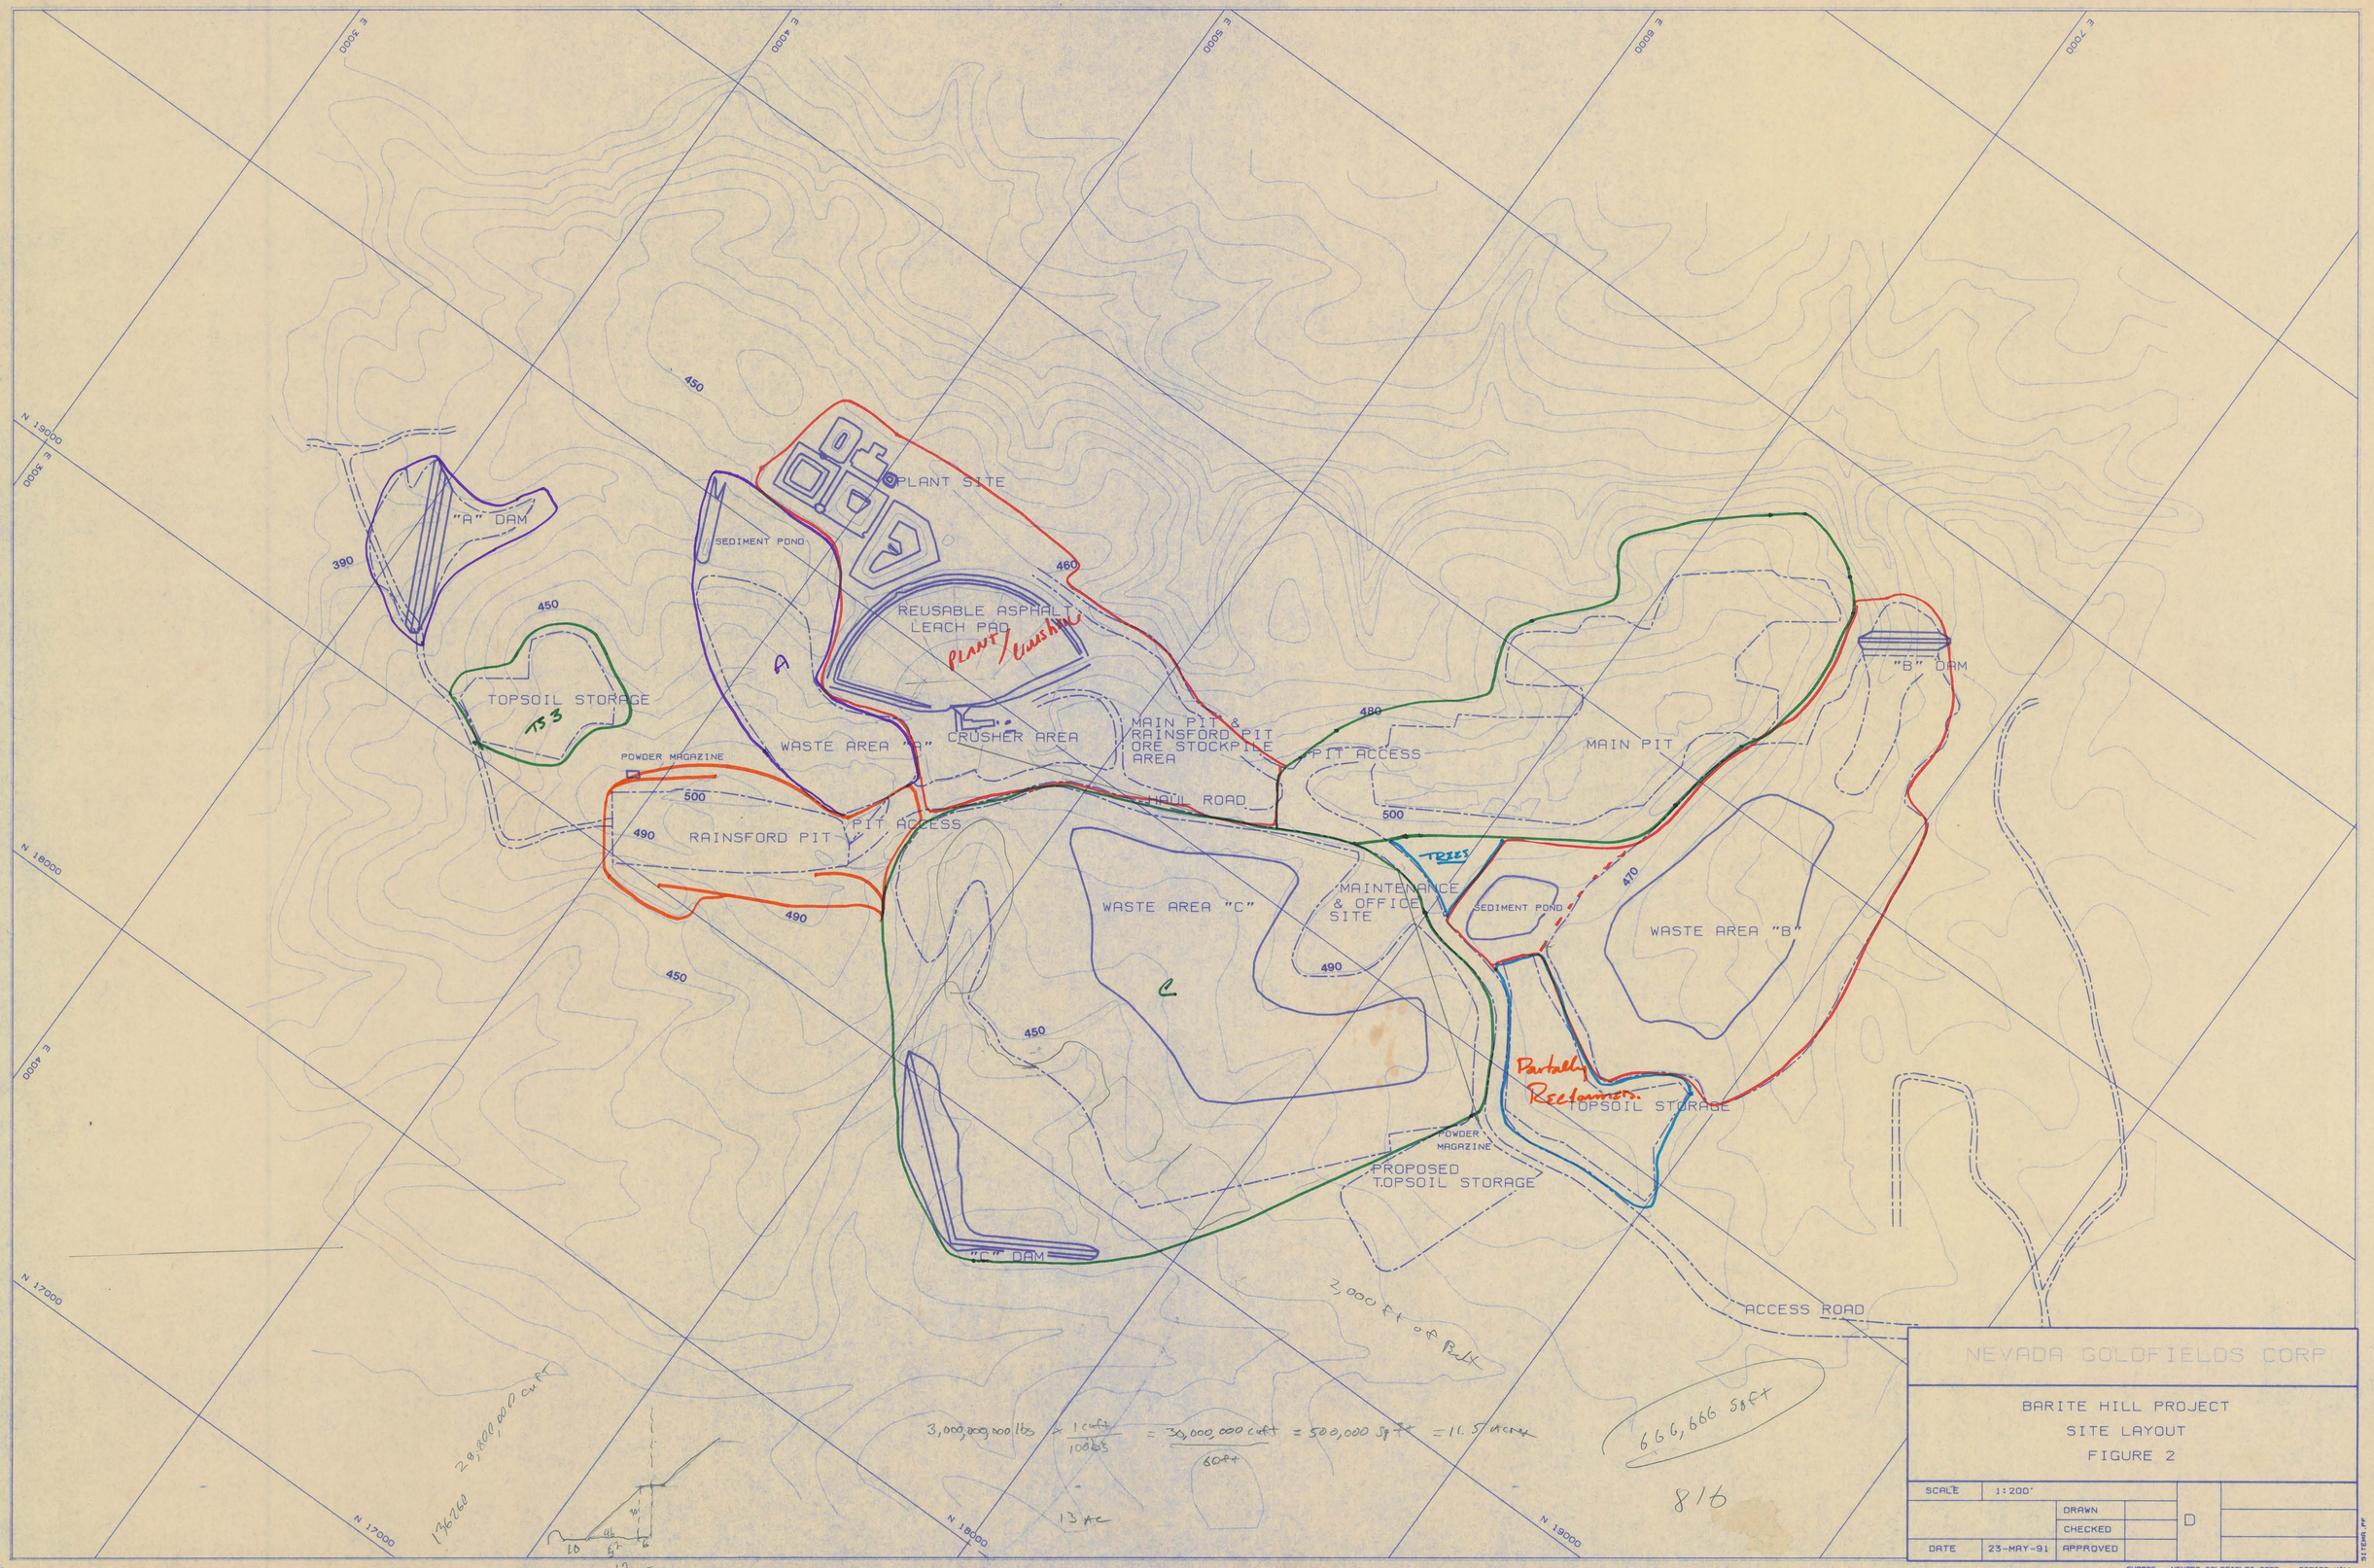

"A" DAM
TOPSOIL STORAGE
TS 3
POWDER MAGAZINE
SEDIMENT POND
PLANT SITE
REUSABLE ASPHALT LEACH PAD
PLANT / Crusher
A
WASTE AREA "A"
CRUSHER AREA
MAIN PIT & RAINSFORD PIT ORE STOCKPILE AREA
HAUL ROAD
PIT ACCESS
RAINSFORD PIT
PIT ACCESS
MAIN PIT
"B" DAM
TREES
MAINTENANCE & OFFICE SITE
SEDIMENT POND
WASTE AREA "B"
WASTE AREA "C"
C
Partially Reclaimed
TOPSOIL STORAGE
POWDER MAGAZINE
PROPOSED TOPSOIL STORAGE
"C" DAM
ACCESS ROAD
2,000 ft of Belt
666,666 sq ft
816
13 Ac
3,000,000,000 lbs × 1 cuft / 100 lbs = 30,000,000 cuft / 60 ft = 500,000 sq ft = 11.5 acres
29,800,000 cuft
136260
E 3000
E 4000
E 5000
E 6000
E 7000
N 19000
N 18000
N 17000
450
460
480
470
490
500
390
NEVADA GOLDFIELDS CORP
BARITE HILL PROJECT
SITE LAYOUT
FIGURE 2
SCALE 1:200'
DRAWN
CHECKED
DATE 23-MAY-91
APPROVED
D
SITEMA.PF
SURPAC - NEVADA GOLDFIELDS CORP. - BARITE HILL