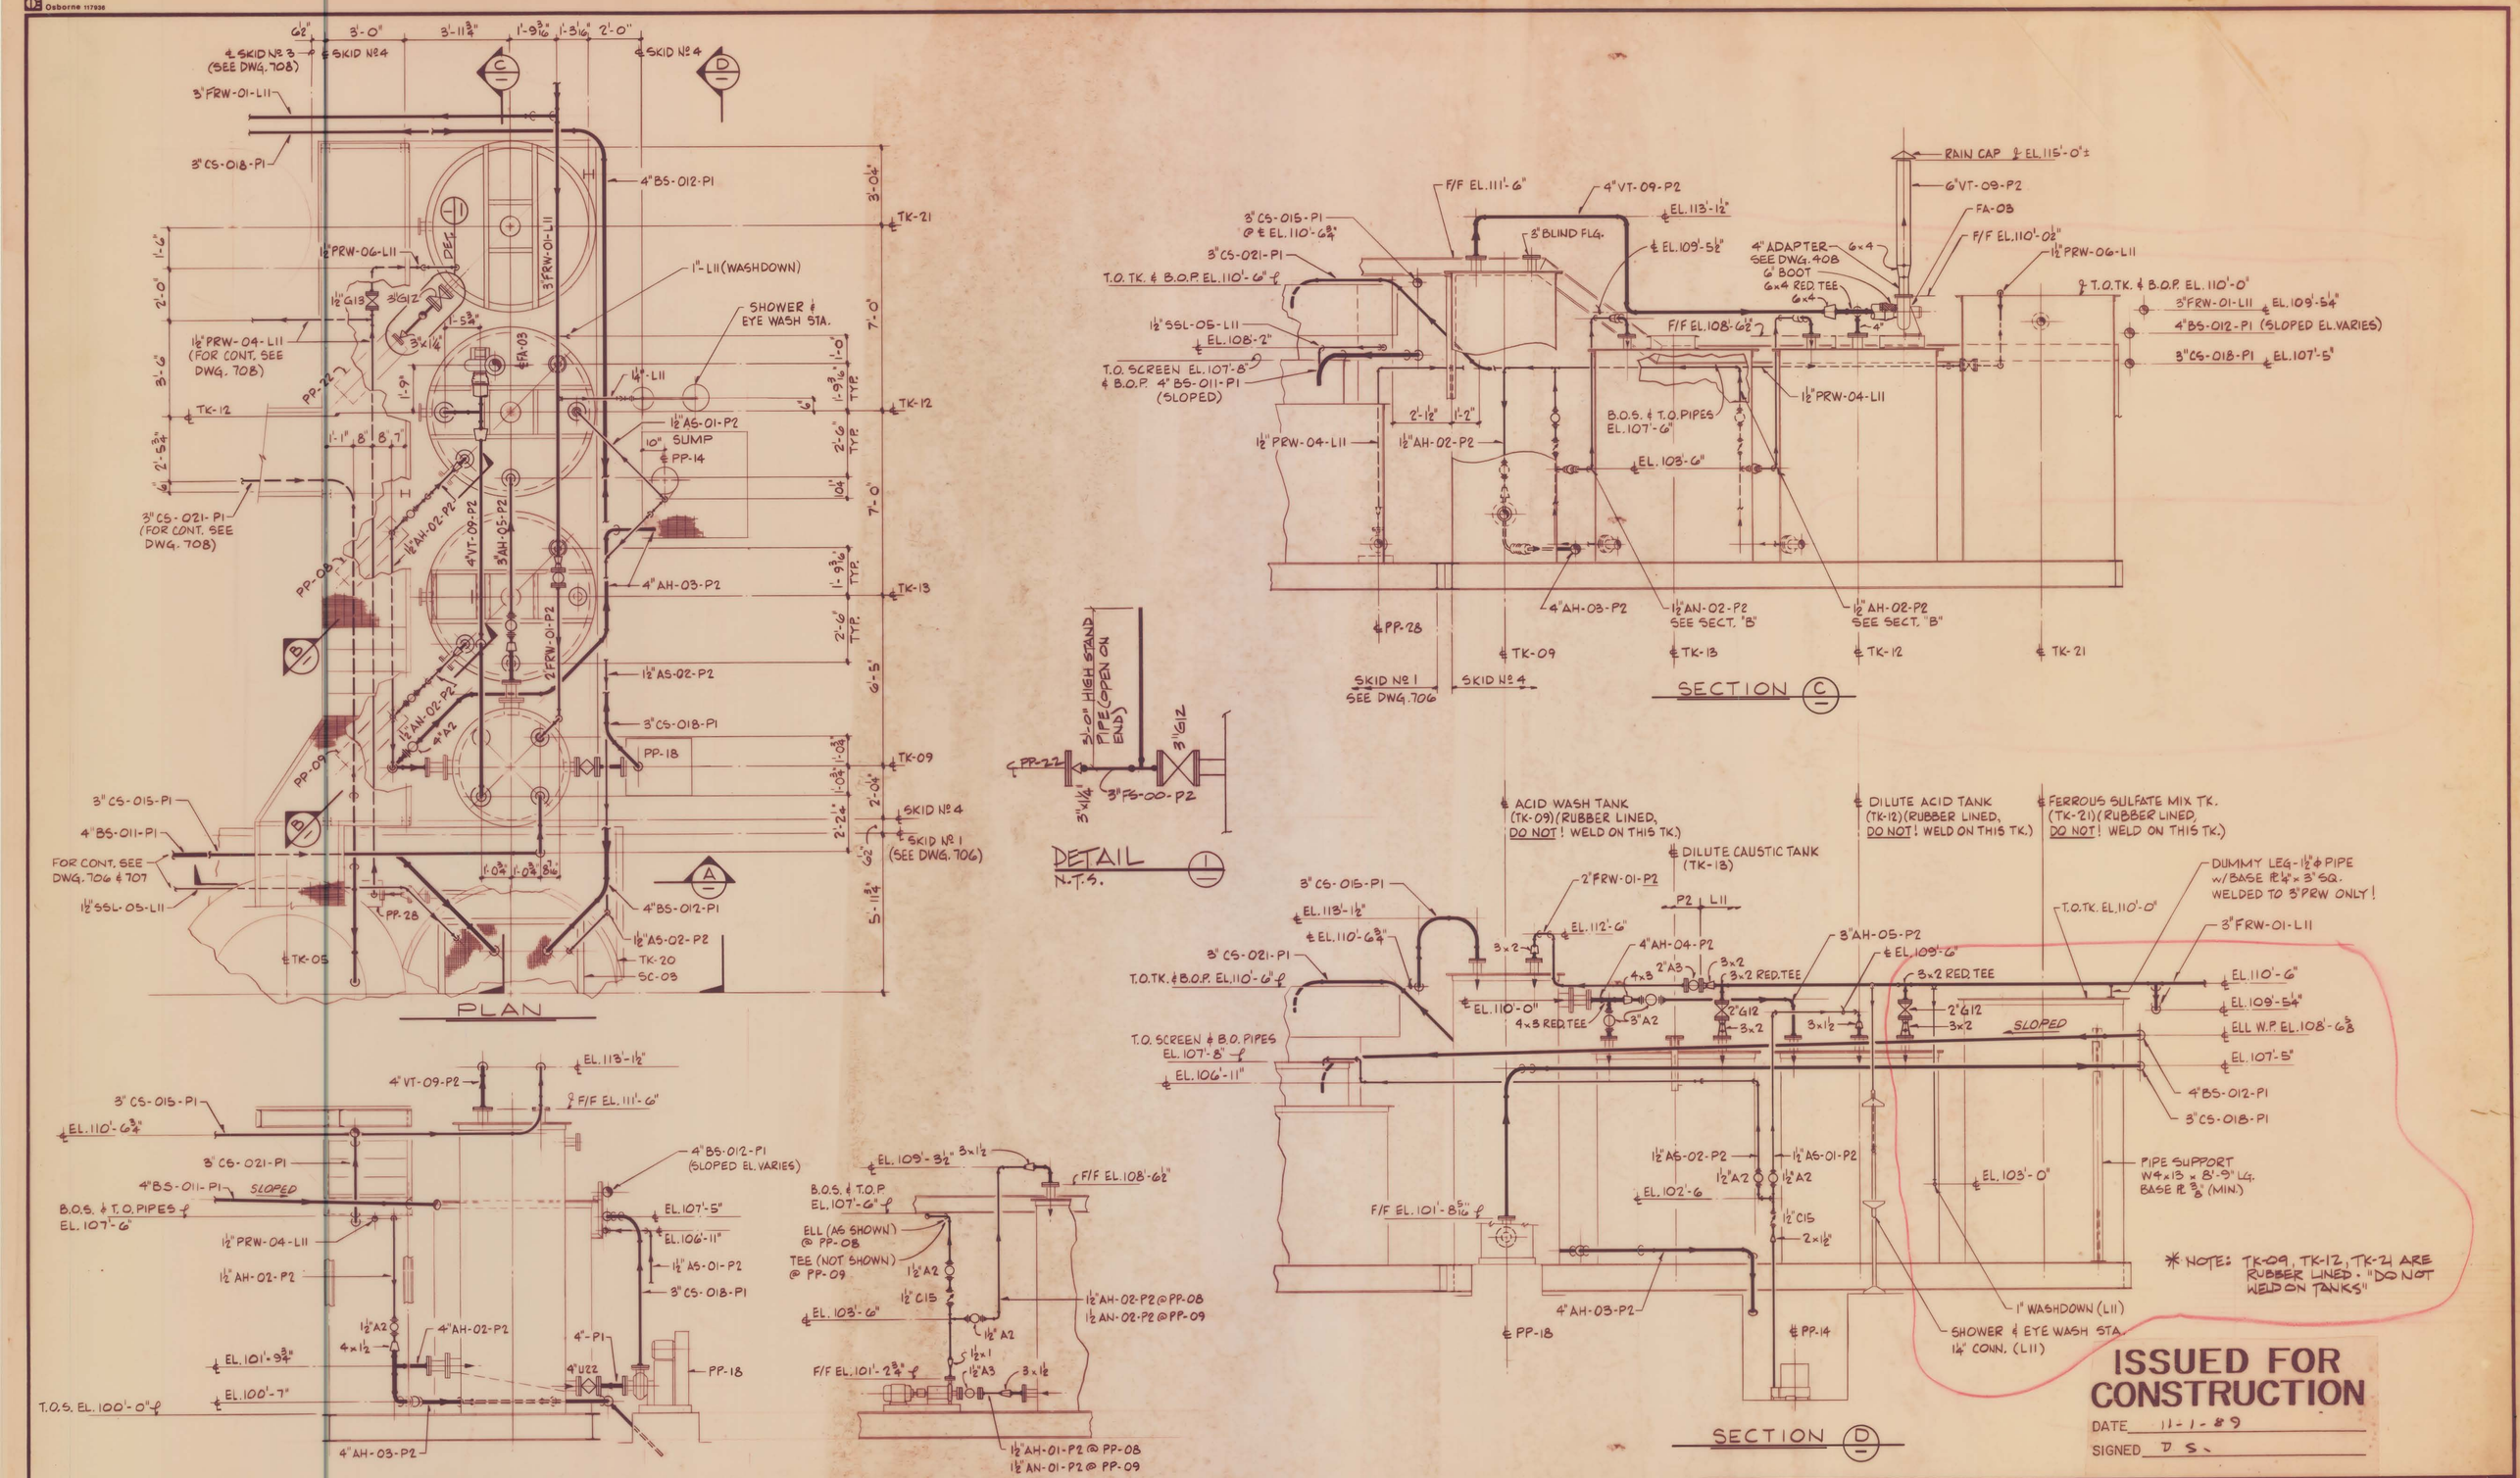

	BY	DATE
DESIGN	SSI	
DRAWN	MRDAS	9-13-89
CHKD		10/31/89
APPVD		
APPVD		
APPVD		
DATE PRINTED		

GWALIA U.S.A. LIMITED
BARITE HILL PROJECT
SKID #4, ACID TREATMENT
PIPING - PLAN & SECTIONS

SCOTIA INC.
Salt Lake City, Utah

SCALE 3/8" = 1'-0"
DRAWING NUMBER 89-0635-709
REV. 0
ACCT. NO.

REVISIONS NO	DATE	BY	CHK	DESCRIPTION
0	10/31			ISSUED FOR CONST.

REFERENCES: DWG. NO. | TITLE