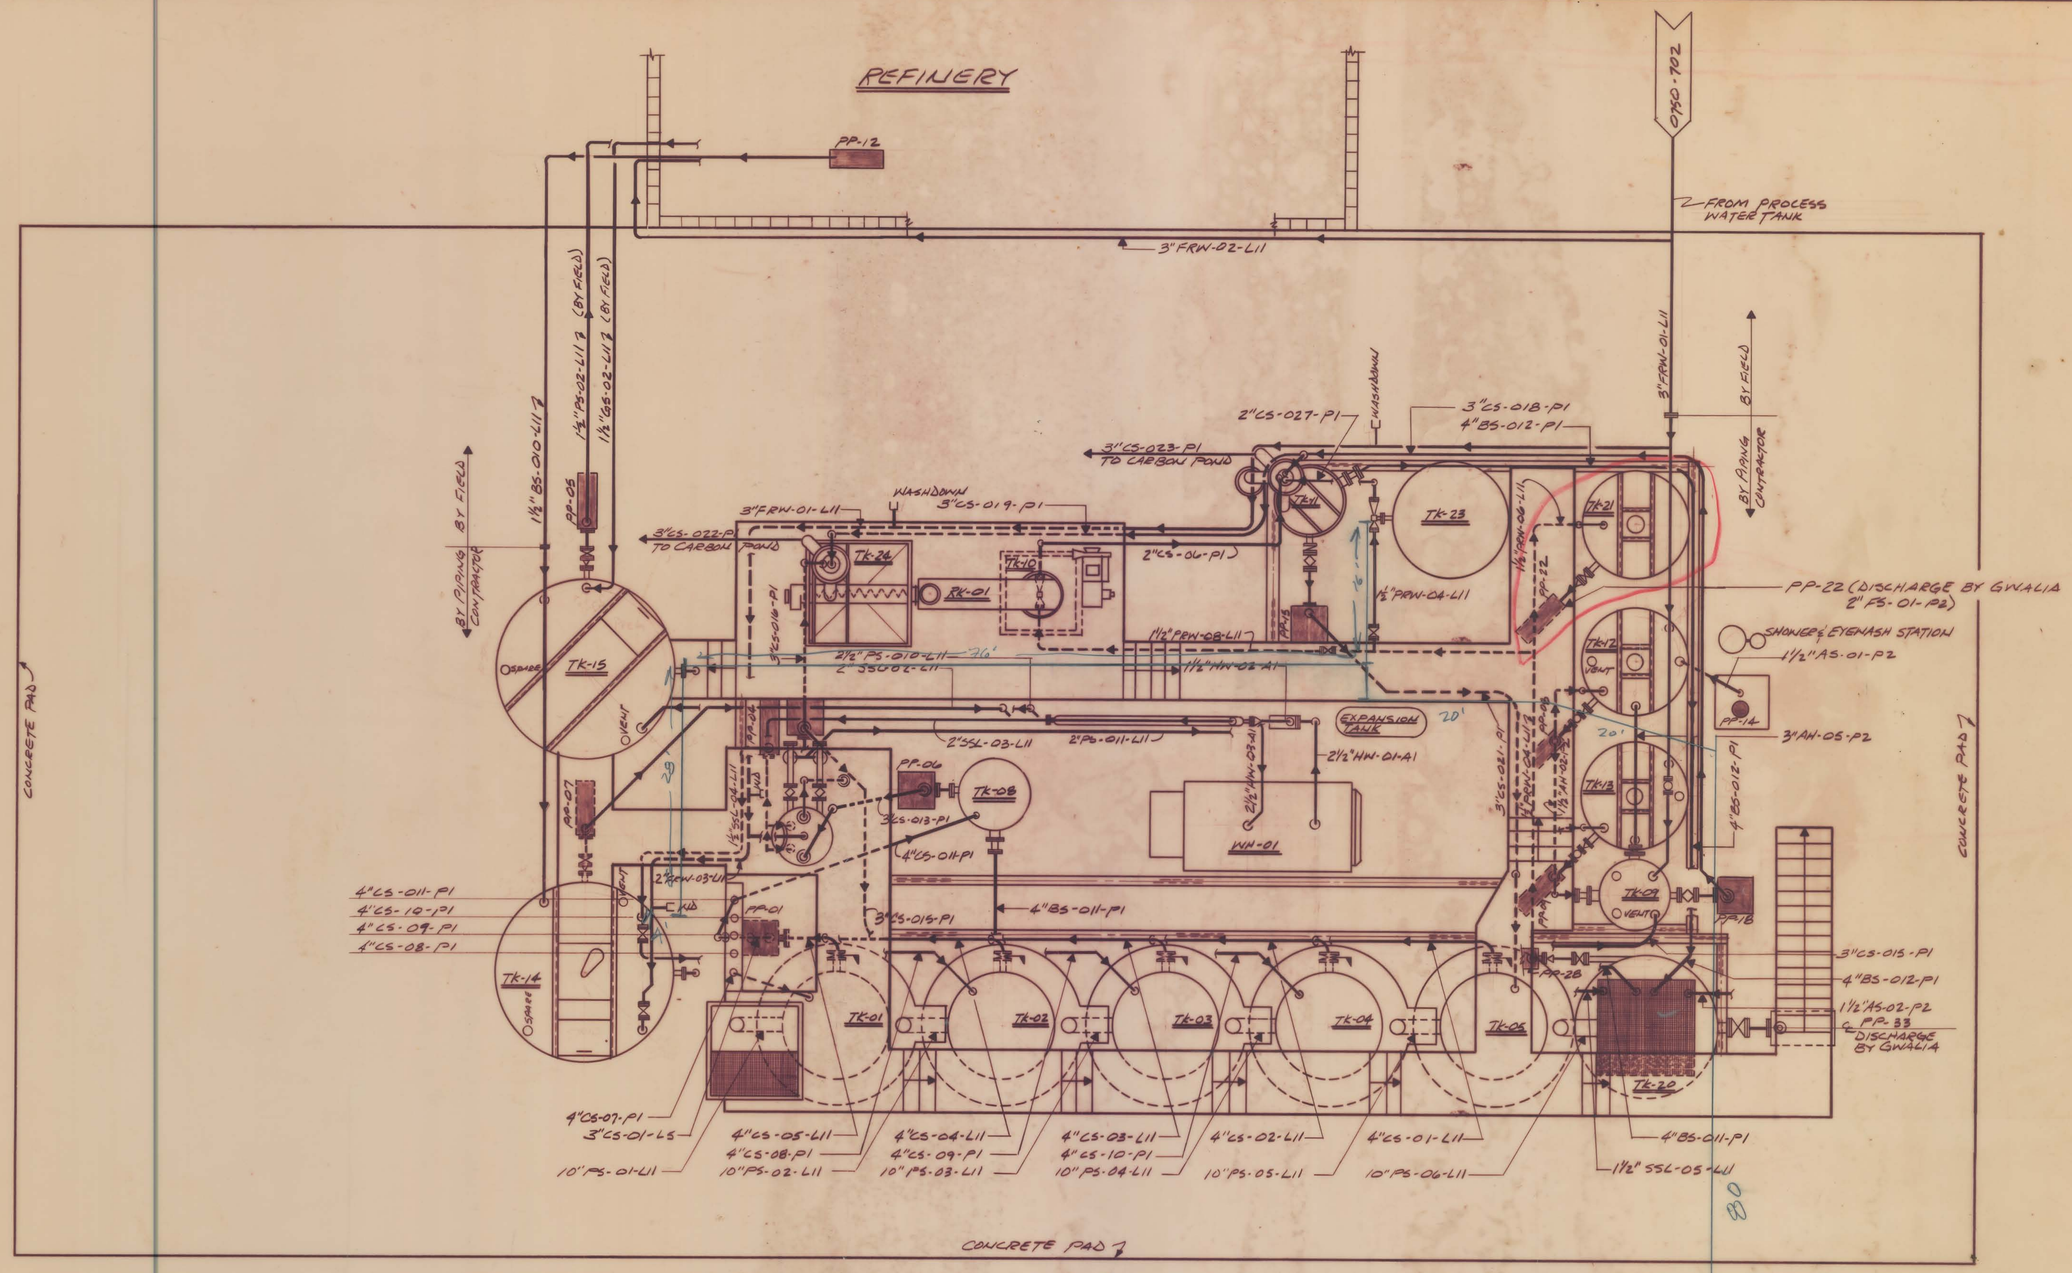

PIPING GENERAL ARRANGEMENT

NOTE: SEE DRAWING #S 89-0635-706, 707, 708, 709, 710 FOR SPECIFIC SKID PIPING PLAN, SECTIONS, & DETAILS.

ISSUED FOR CONSTRUCTION
DATE 11-1-89
SIGNED D.S.

REFERENCES	DWG. NO.	TITLE

REFERENCES	DWG. NO.	TITLE

REVISIONS NO	DATE	BY	CHK	DESCRIPTION

REVISIONS NO	DATE	BY	CHK	DESCRIPTION

REVISIONS NO	DATE	BY	CHK	DESCRIPTION
0	8-9-89	MN		APPROVAL DRAWING
1	10/31			ISSUED FOR CONST.

	BY	DATE
DESIGN	SSI	
DRAWN	N. NELSEN	8-9-89
CHKD		10/31/89
APPVD		
APPVD		
APPVD		
DATE PRINTED		

GWALIA U.S.A. LIMITED
BARITE HILL PROJECT
PIPING GENERAL ARRANGEMENT

SCOTIA INC.
Salt Lake City, Utah

SCALE: 1/4"=1'-0"
DRAWING NUMBER 89-0635-705
REV. 1
ACCT. NO.