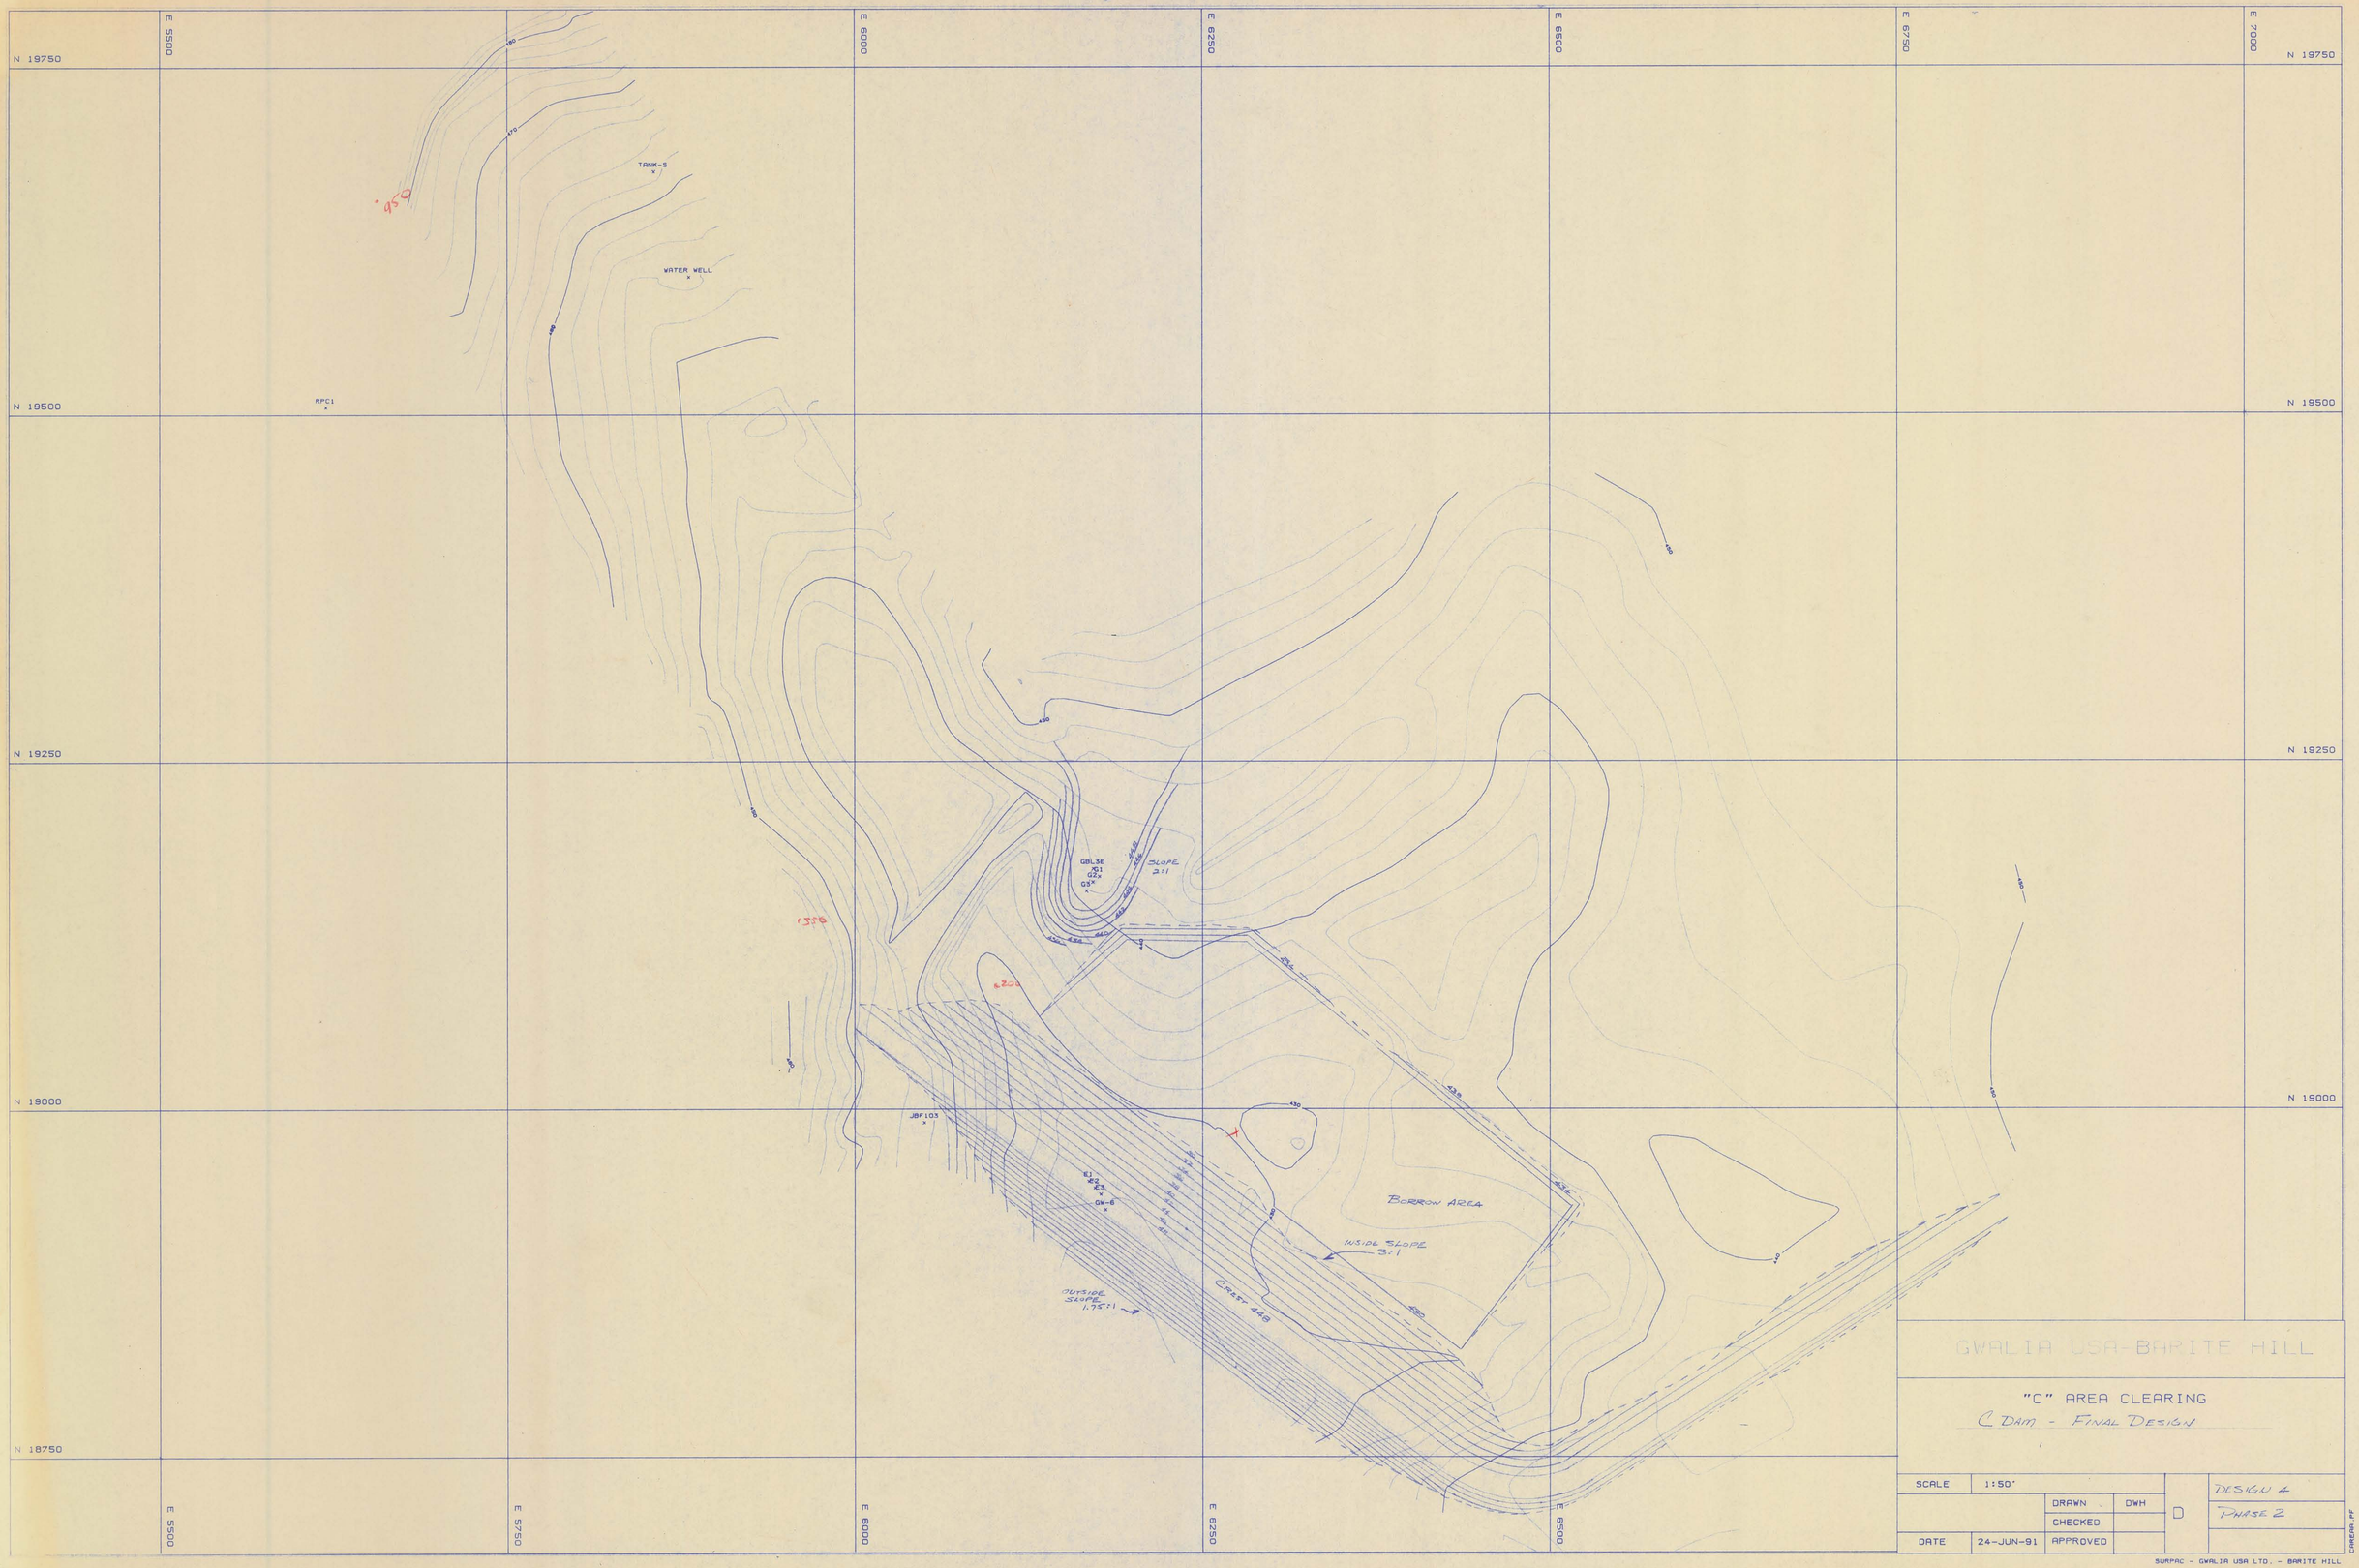
N 19750
N 19500
N 19250
N 19000
N 18750
E 5500
E 5750
E 6000
E 6250
E 6500
E 6750
E 7000
TANK-5
WATER WELL
RPC1
GBL3E
SLOPE 2:1
JBF103
GW-6
BORROW AREA
INSIDE SLOPE 3:1
OUTSIDE SLOPE 1.75:1
CREST 448
GWALIA USA-BARITE HILL
"C" AREA CLEARING
C DAM - FINAL DESIGN
SCALE 1:50'
DRAWN DWH
CHECKED
DATE 24-JUN-91
APPROVED
D
DESIGN 4
PHASE 2
SURPAC - GWALIA USA LTD. - BARITE HILL