DETAIL 1
POND LEAK DETECTION SUMP

DETAIL 2
SYNTHETIC LINER B (HORIZONTAL)

DETAIL 3
SYNTHETIC LINER A (SLOPE)

DETAIL 4
LINER ANCHOR

DETAIL 5
SECTION OF POND TO PLANT PIPING

CROSS SECTION P - P'

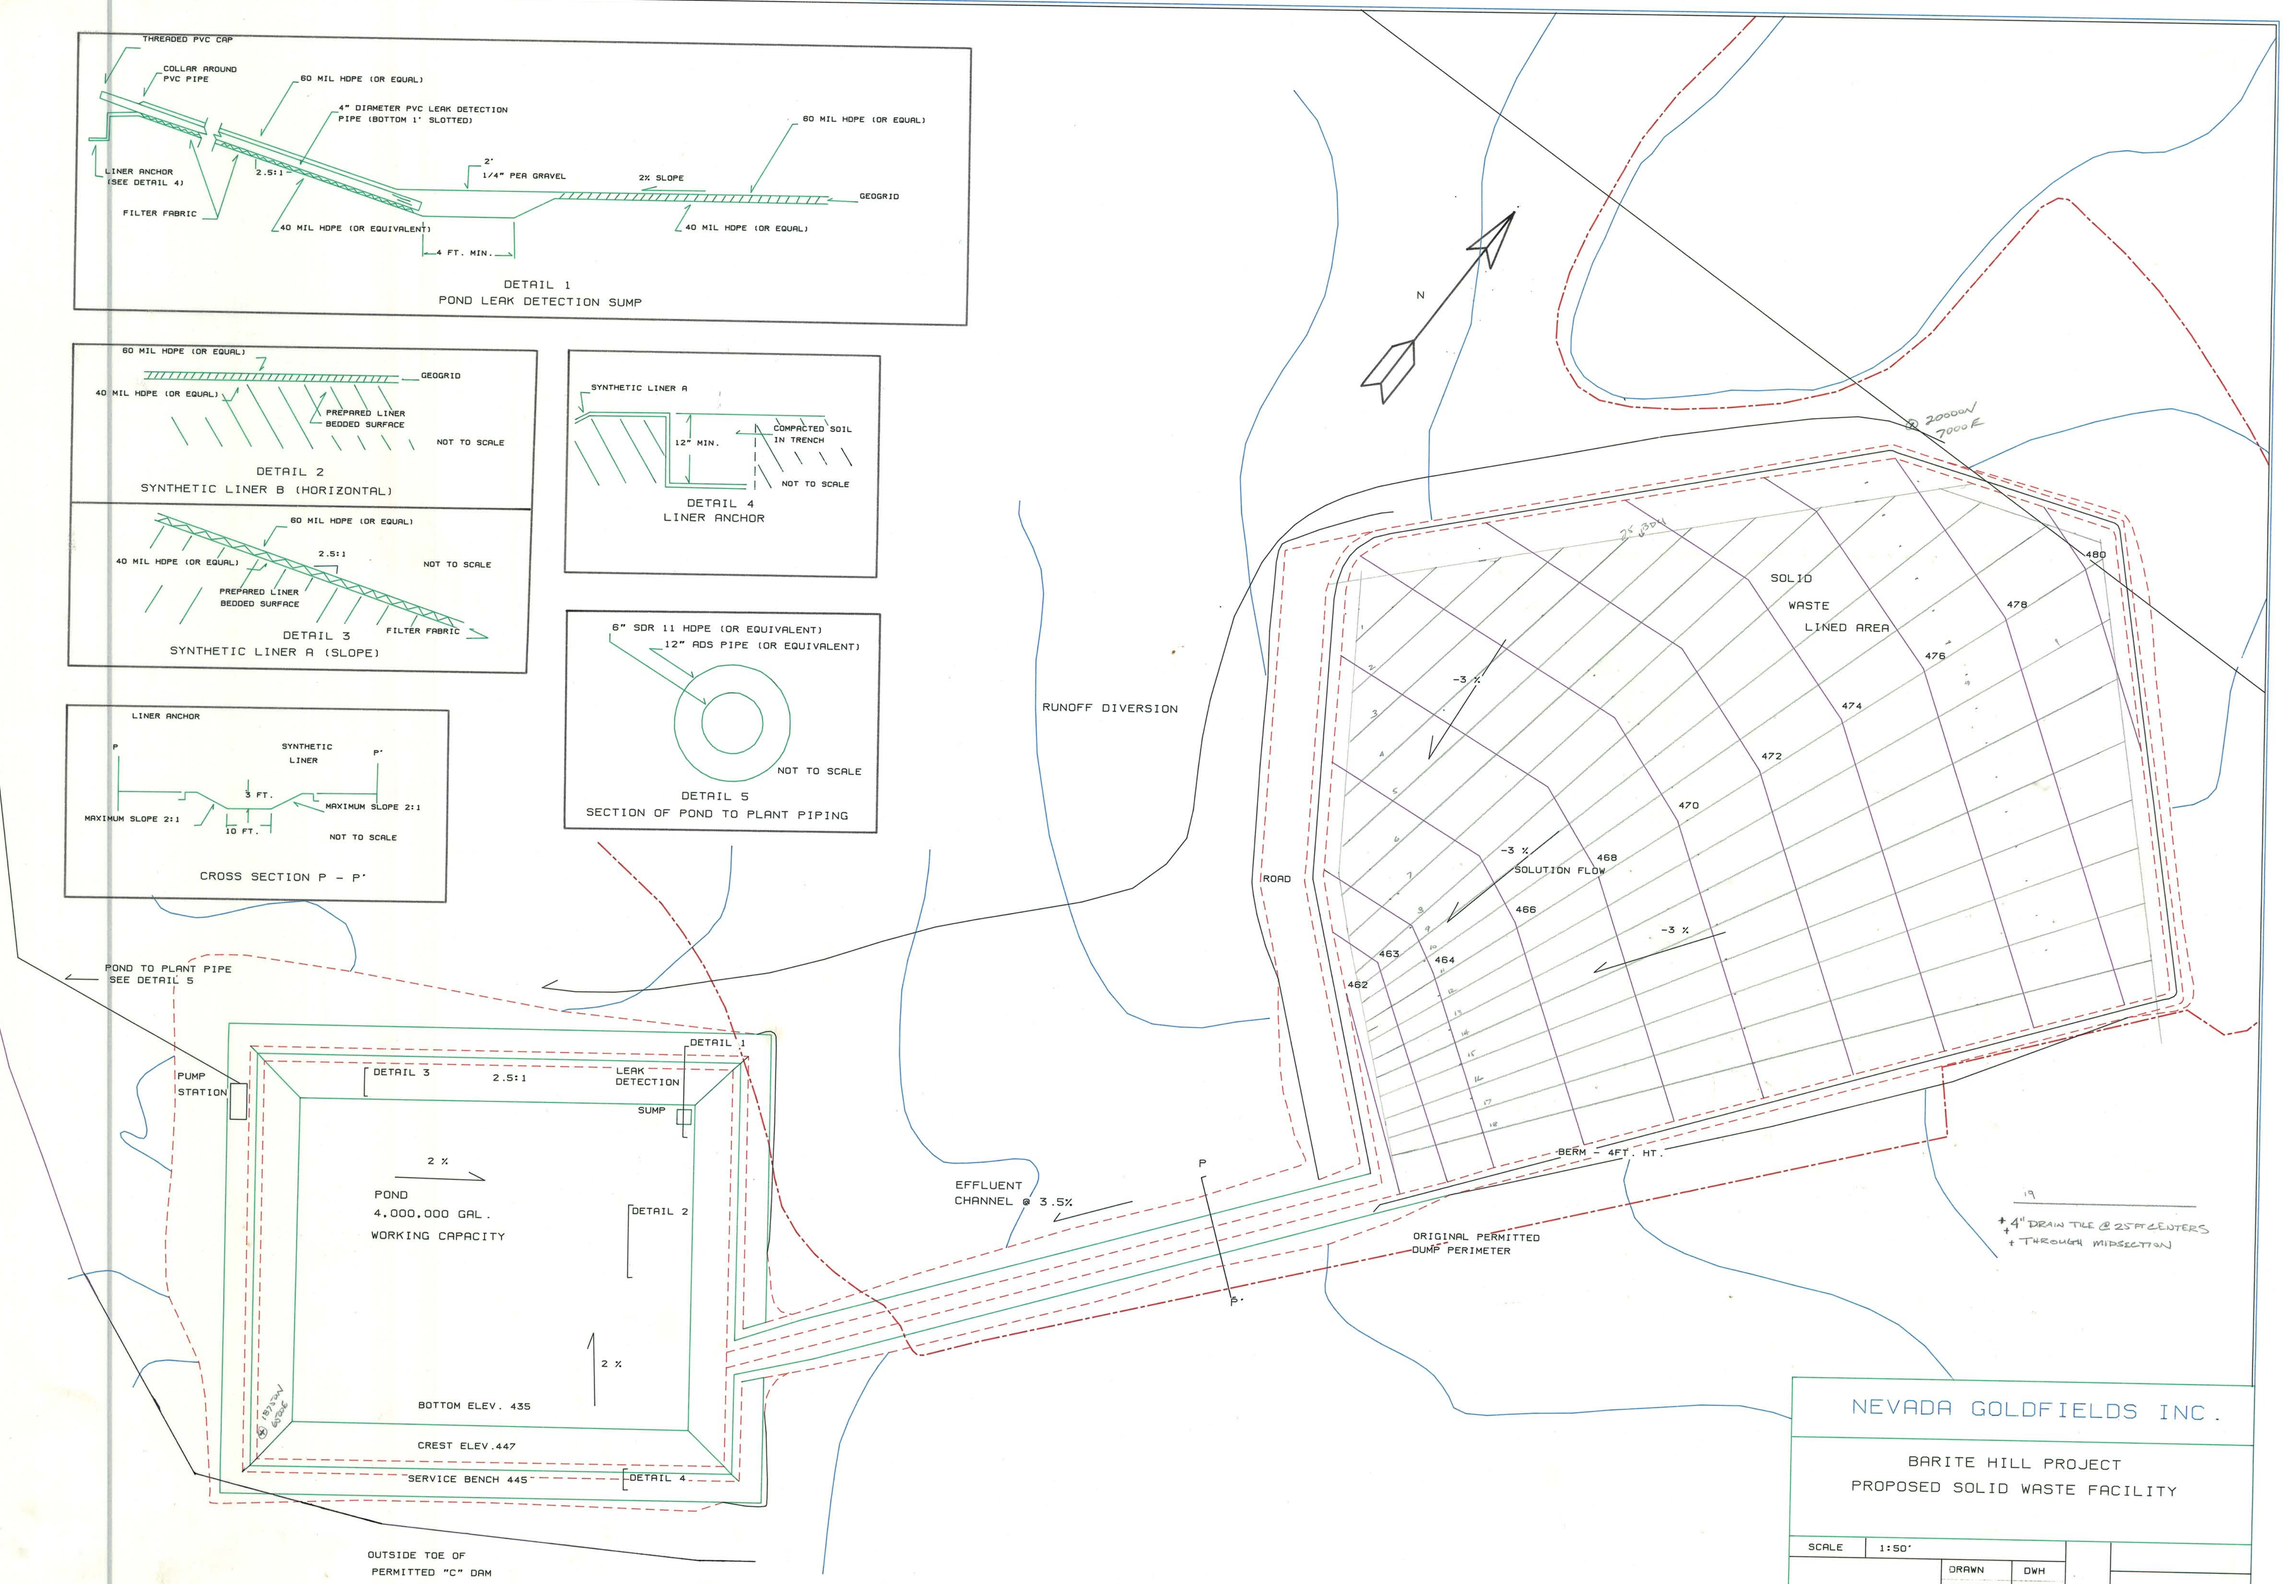

NEVADA GOLDFIELDS INC.

BARITE HILL PROJECT
PROPOSED SOLID WASTE FACILITY

SCALE	1:50'		
		DRAWN	DWH
		CHECKED	
DATE	6-NOV-91	APPROVED	

X SURPAC - NEVADA GOLDFIELDS INC. - BARITE HILL

WASTER.PF