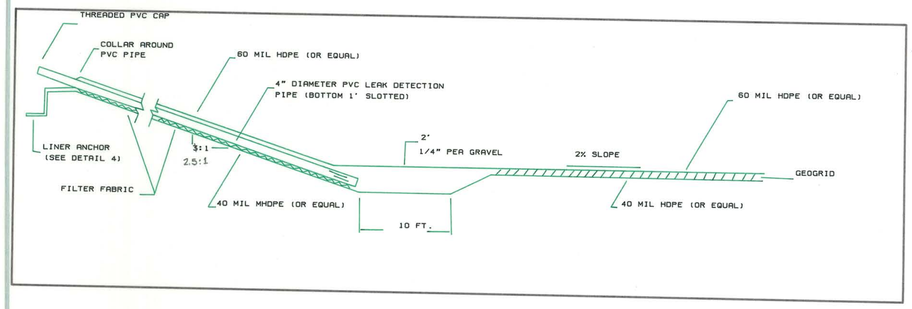

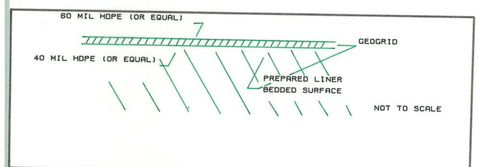

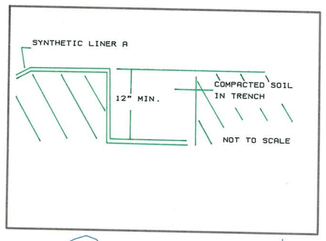

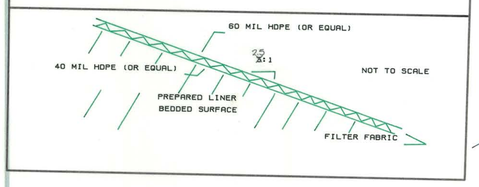

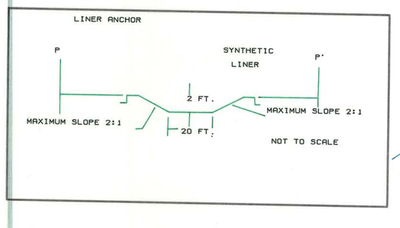

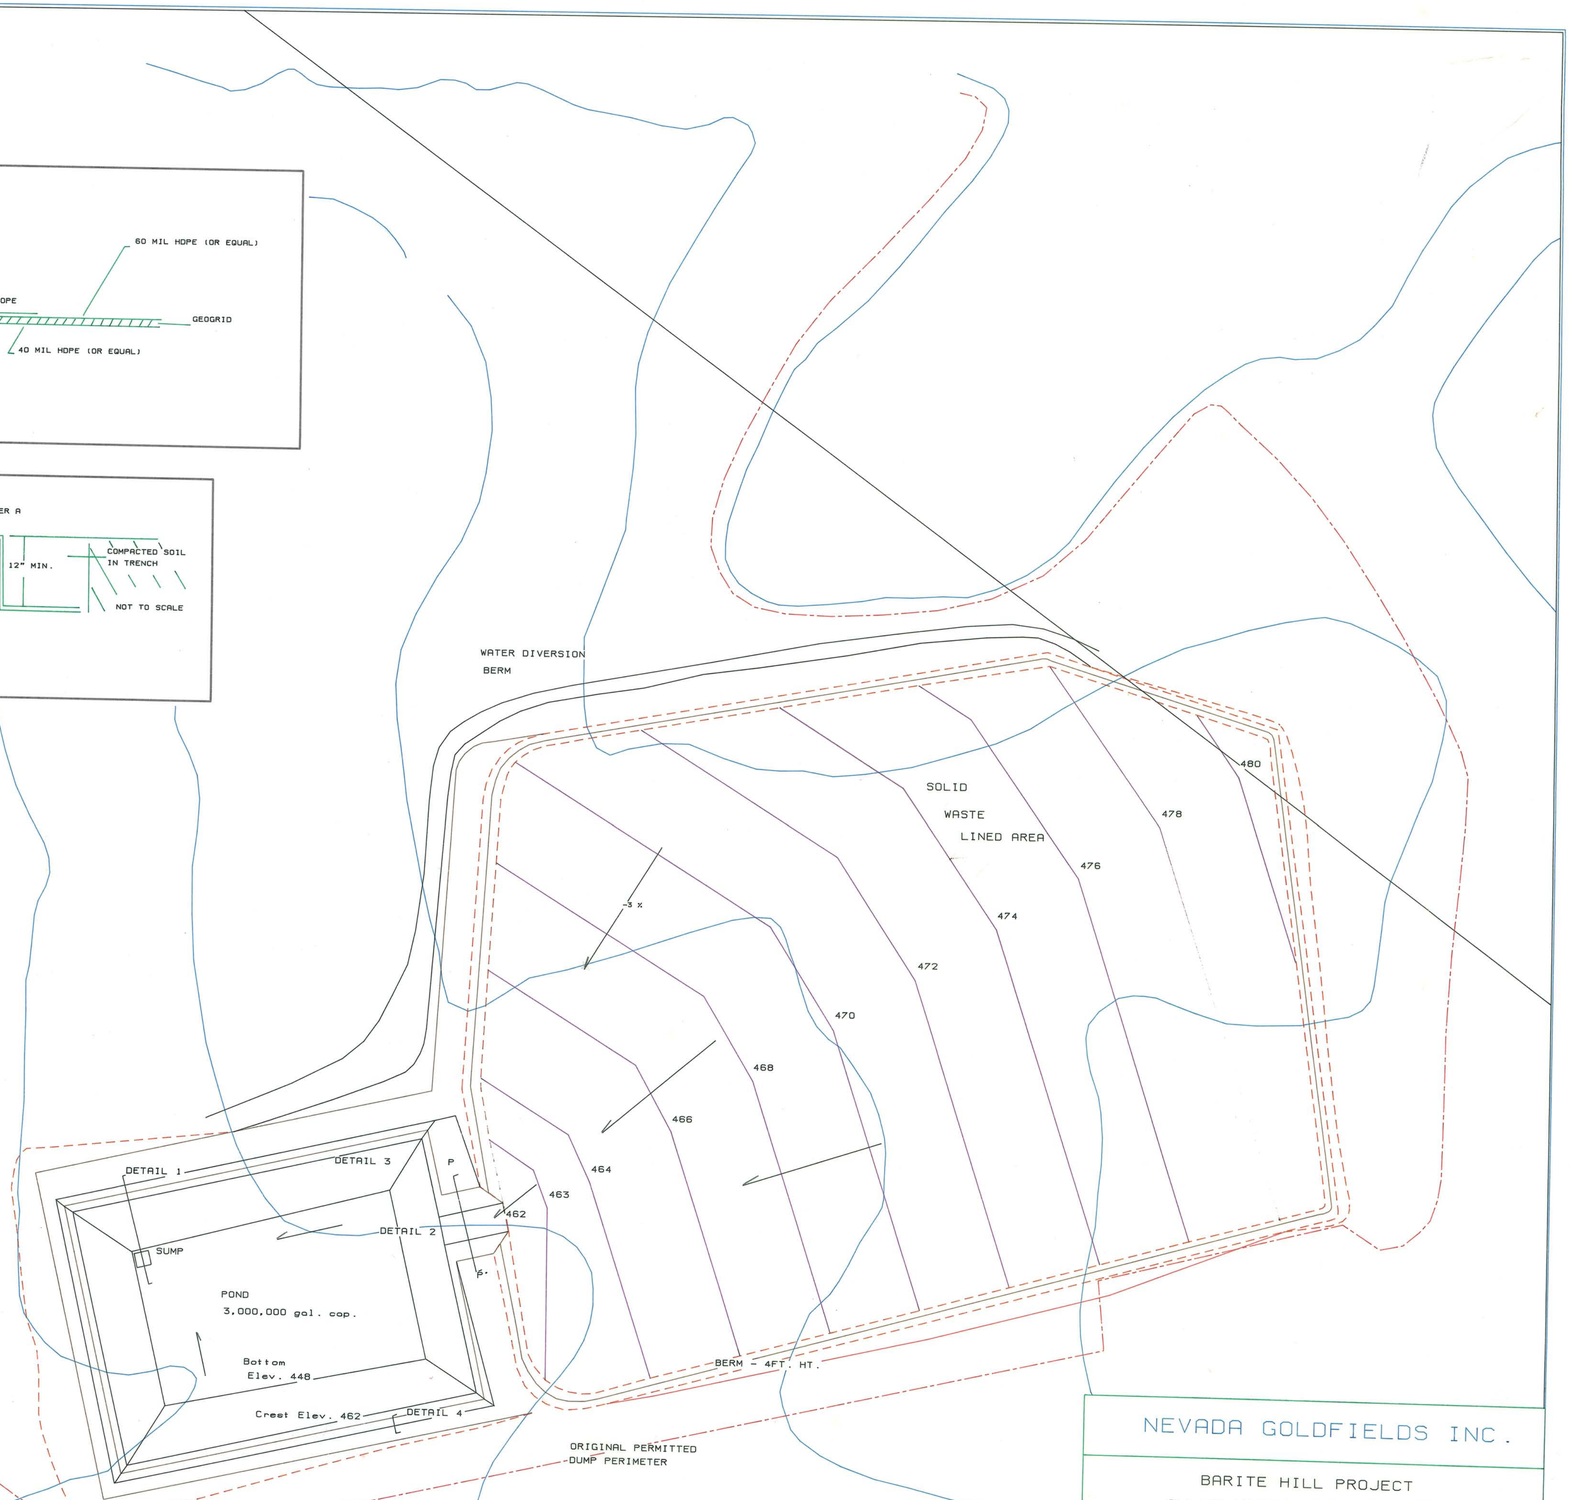

NEVADA GOLDFIELDS INC.

BARITE HILL PROJECT
SOLID WASTE AREA PROPOSAL
SHOWING BASE GRADES

SCALE	1:50'			
		DRAWN	DWH	D
		CHECKED		
DATE	31-OCT-91	APPROVED		

IWP-242-91-5