J - Each.

LONGITUDINAL SECTION
of SOLID WASTE AREA

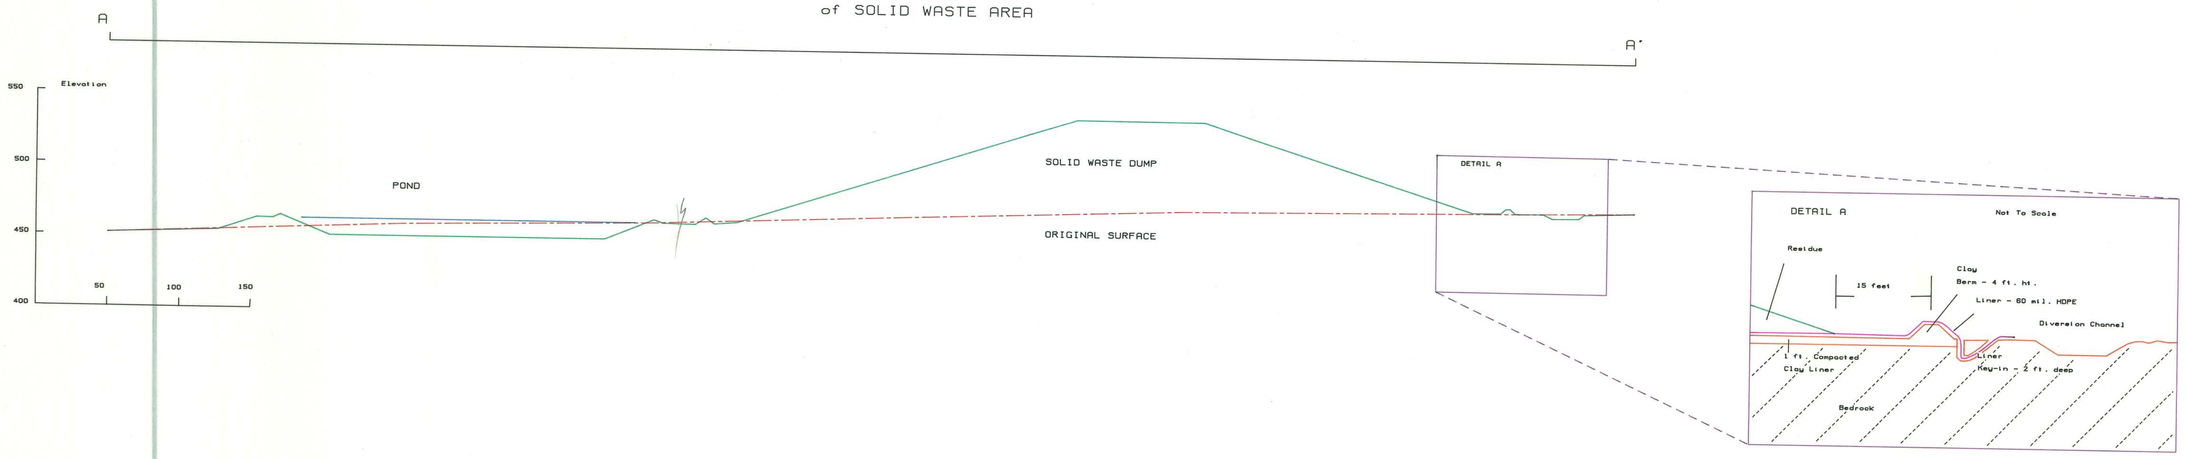

TYPICAL LINER KEY-IN VIEW

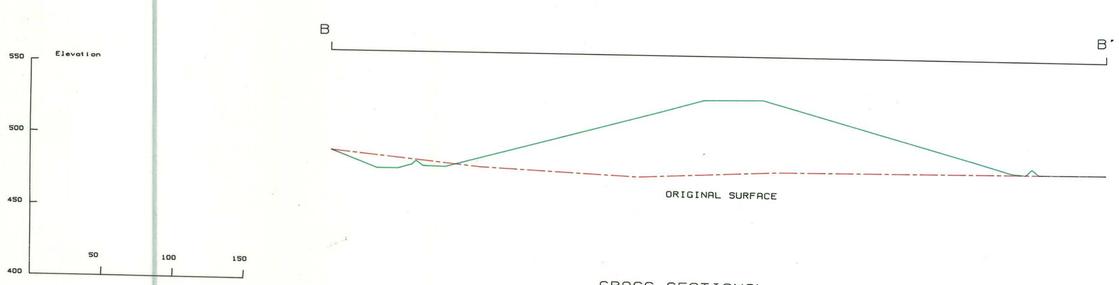

CROSS SECTIONAL
VIEW of
SOLID WASTE AREA

NEVADA GOLDFIELDS INC.

BARITE HILL PROJECT
PROPOSED SOLID WASTE DUMP
CROSS SECTIONS

SCALE	1:50'			
		DRAWN	DWH	D
		CHECKED		
DATE	13-SEP-91	APPROVED		

SURPAC - NEVADA GOLDFIELDS INC. - BARITE HILL

SWXCR.PF