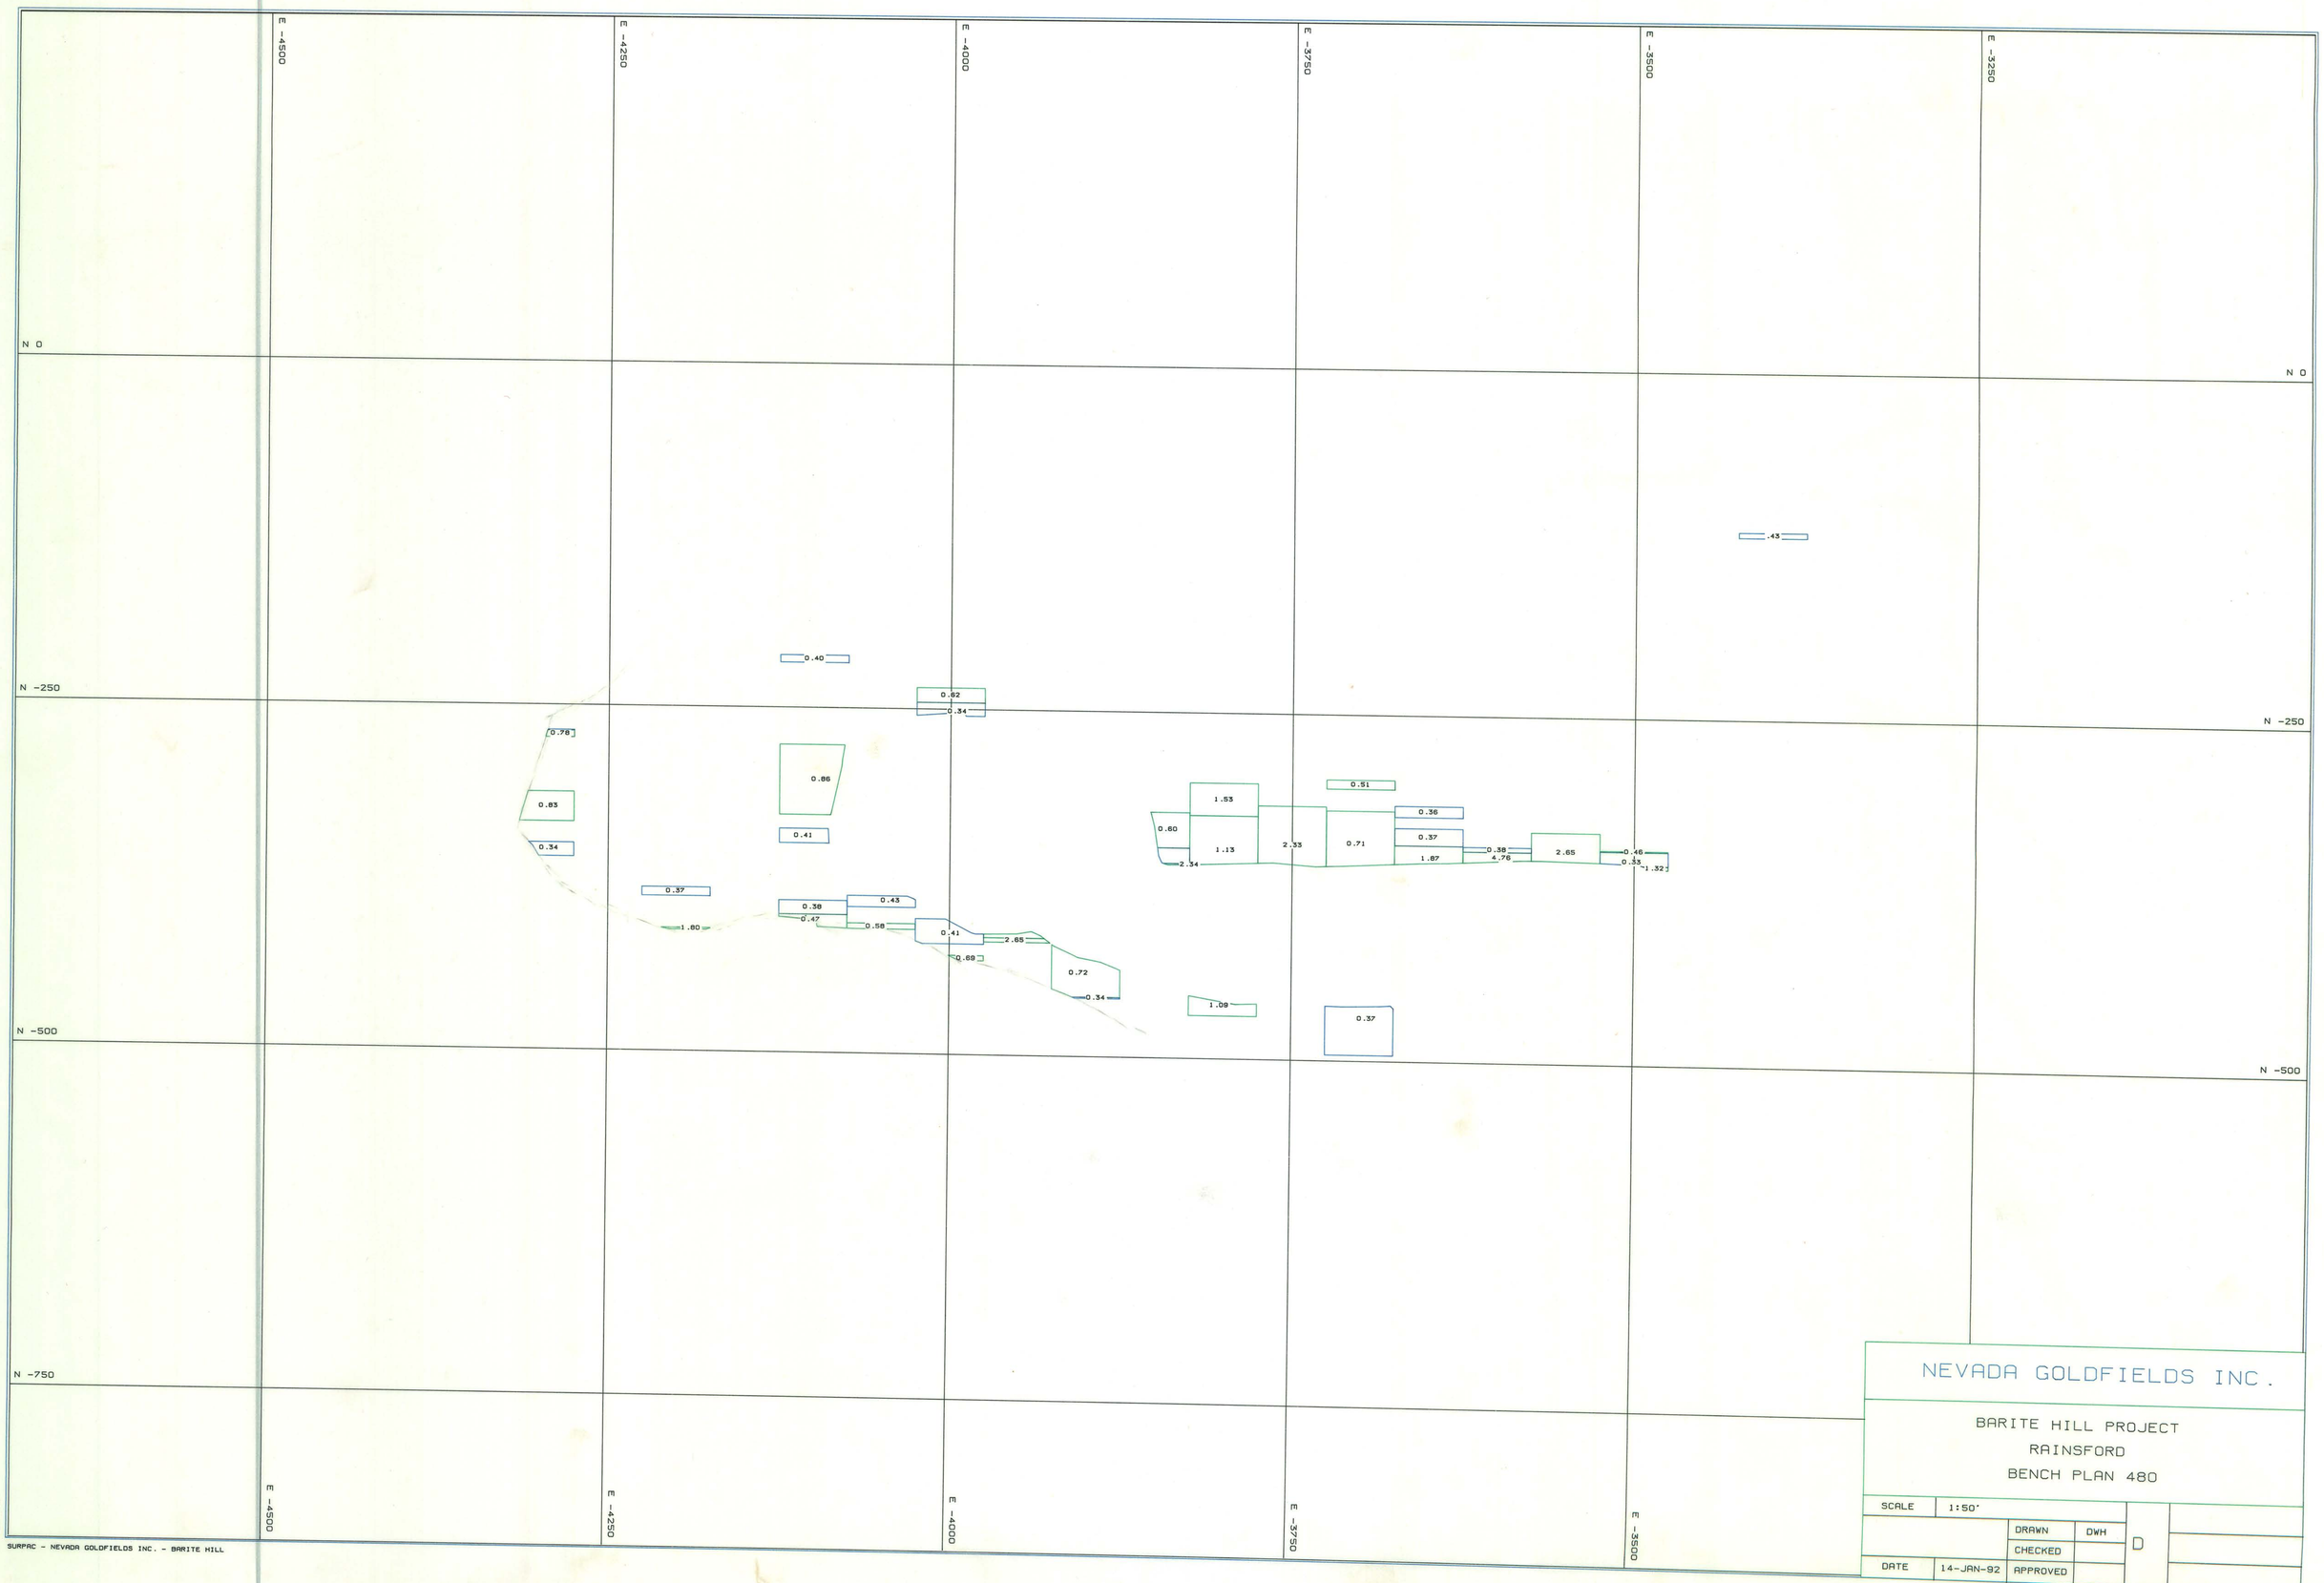

NEVADA GOLDFIELDS INC.

BARITE HILL PROJECT
RAINSFORD
BENCH PLAN 480

SCALE	1:50'			D
		DRAWN	DWH	
		CHECKED		
DATE	14-JAN-92	APPROVED		

RB480R.PF

SURPAC - NEVADA GOLDFIELDS INC. - BARITE HILL