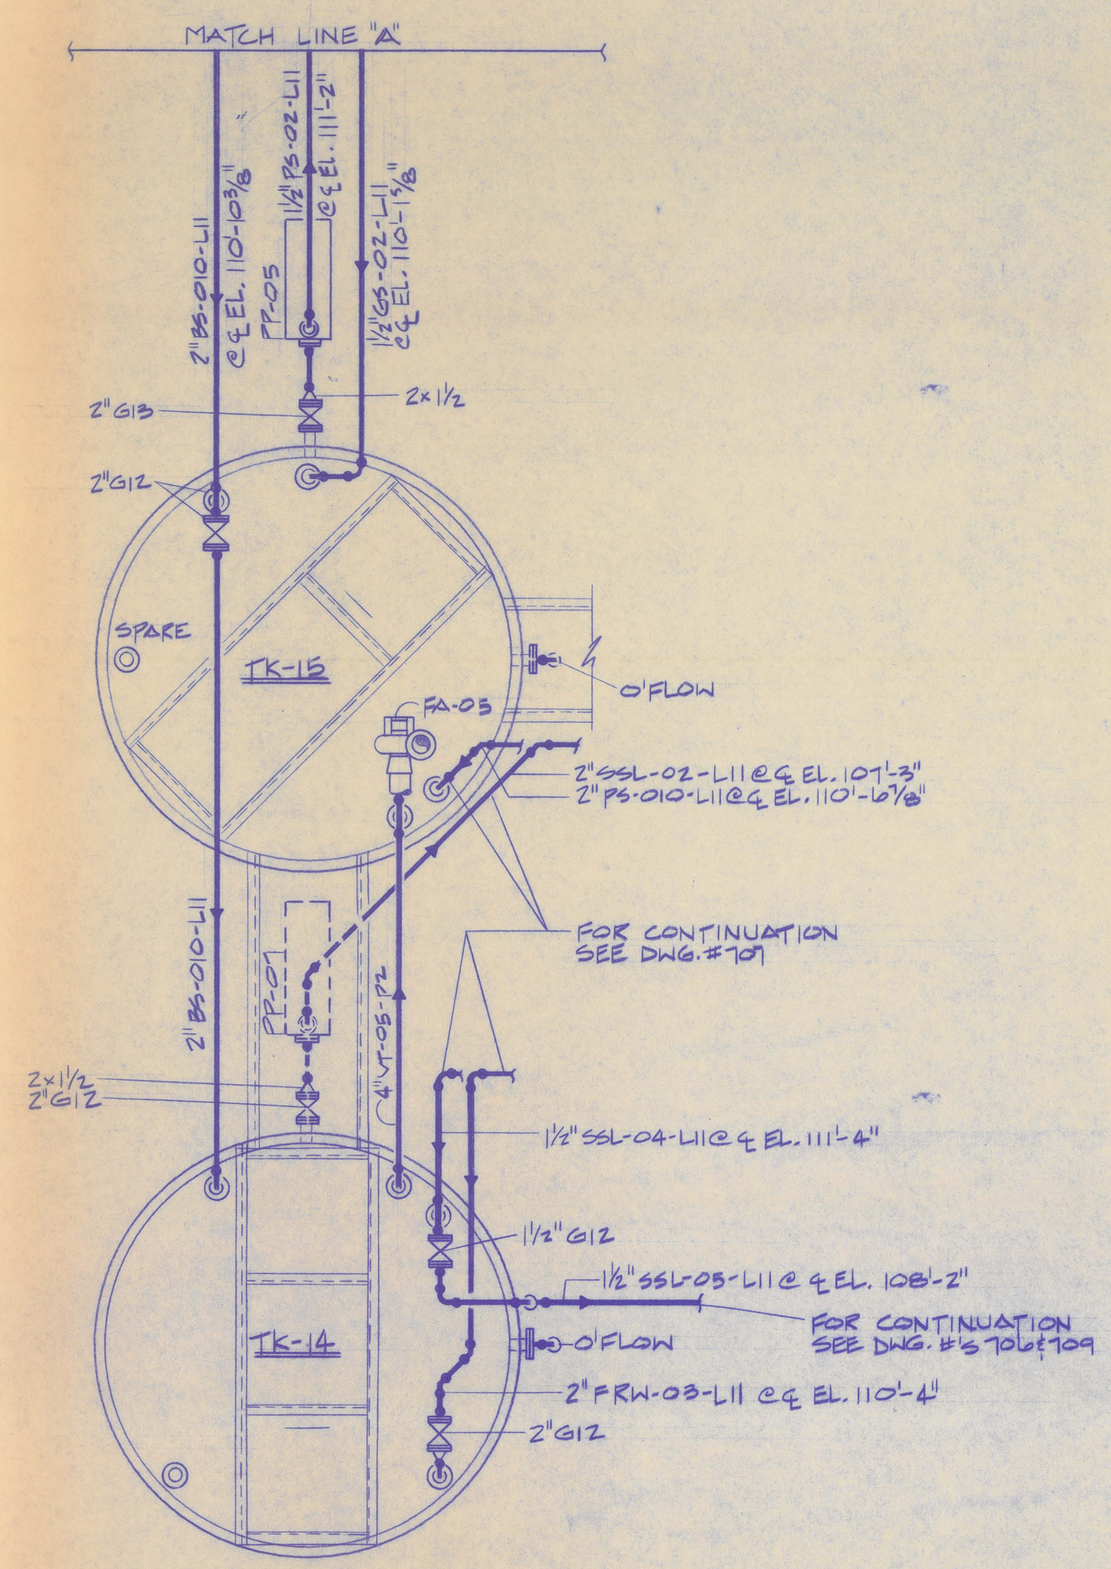

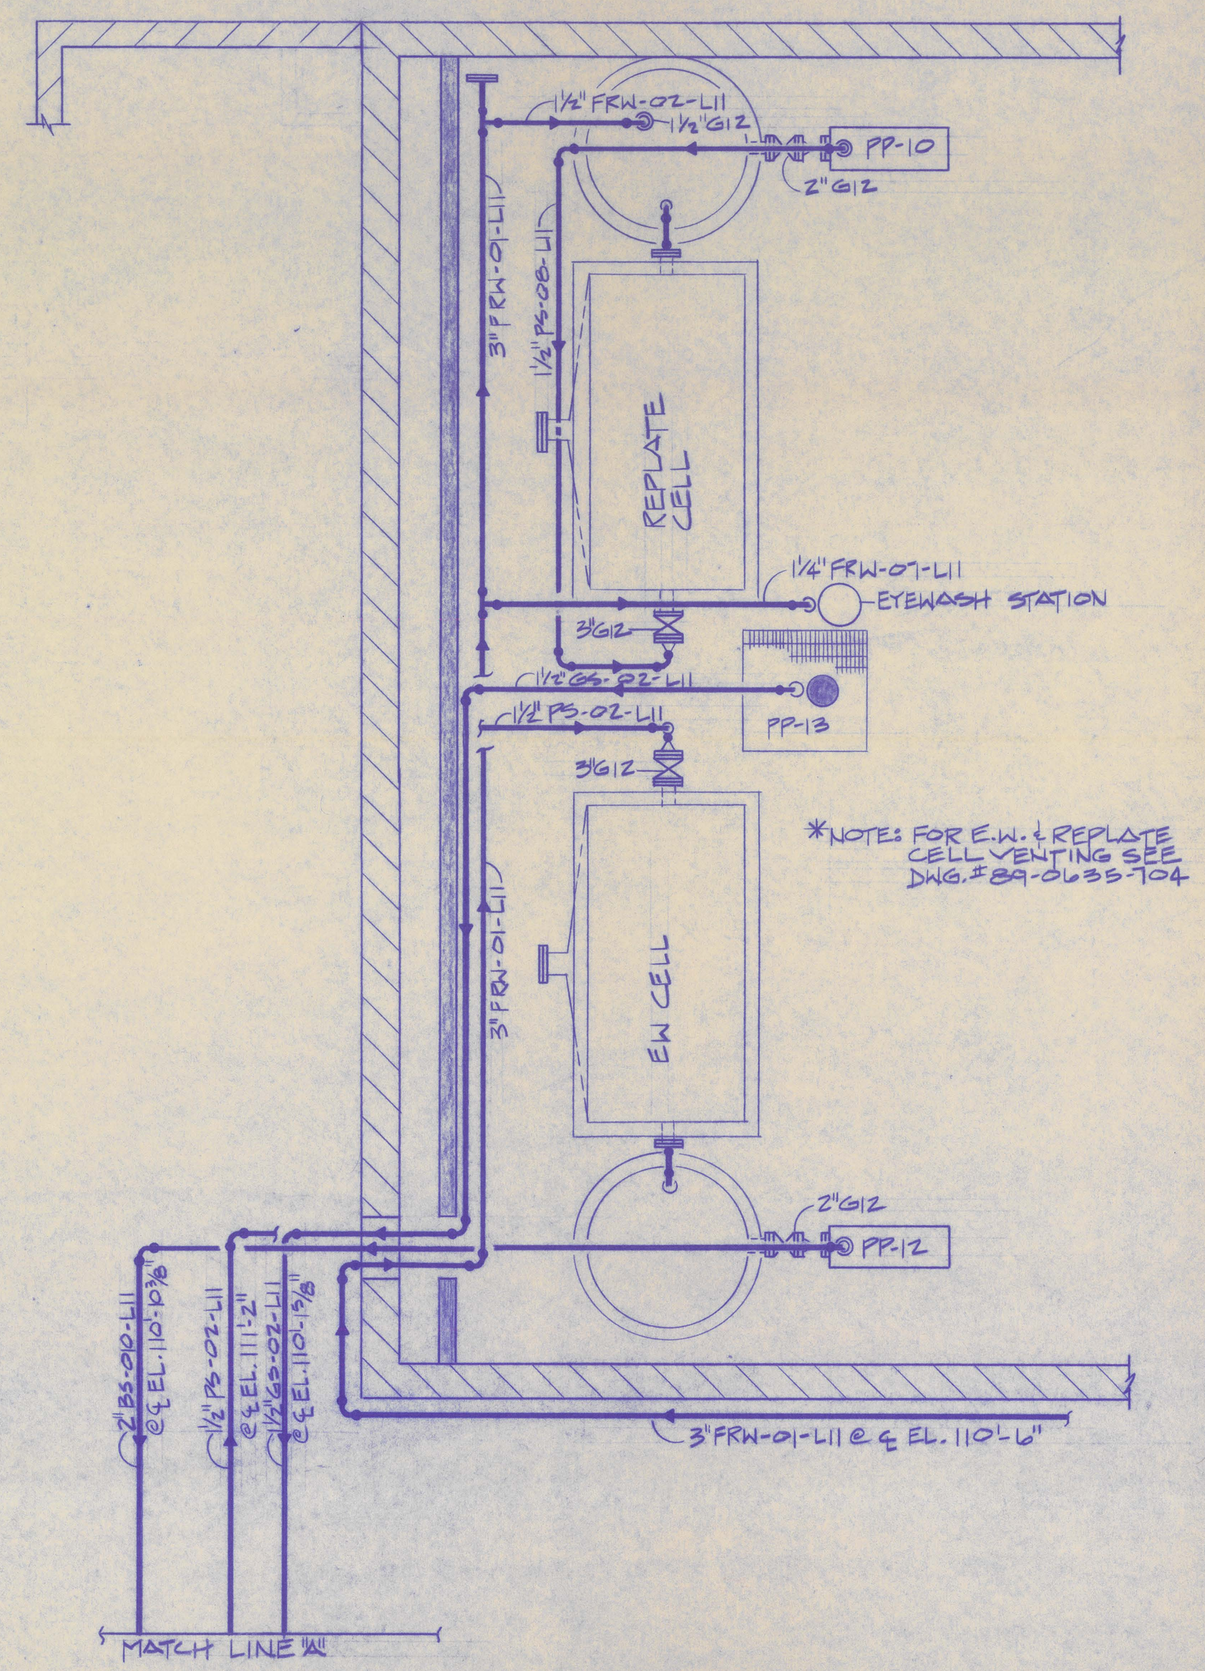

ISSUED FOR CONSTRUCTION
DATE 11-1-89
SIGNED D.S.

OCT 16 1990

	BY	DATE
DESIGN	SSI	
DRAWN	N. ELSEN	10/31/89
CHKD		10/31/89
APPVD		
APPVD		
APPVD		
DATE PRINTED		

GWALIA U.S.A. LIMITED
BARITE HILL PROJECT
STRIP SOL'N, PREG. SOL'N, ELECTROWINNING, & REPLATE PIPING

SCOTIA INC.
Salt Lake City, Utah

SCALE 3/8" = 1'-0"
DRAWING NUMBER 89-0635-710
REV. 0
ACCT. NO.

REFERENCES DWG. NO.	TITLE

REFERENCES DWG. NO.	TITLE

REVISIONS NO	DATE	BY	CHK	DESCRIPTION

REVISIONS NO	DATE	BY	CHK	DESCRIPTION

REVISIONS NO	DATE	BY	CHK	DESCRIPTION
A	10/31	MN		APPROVAL DRAWING