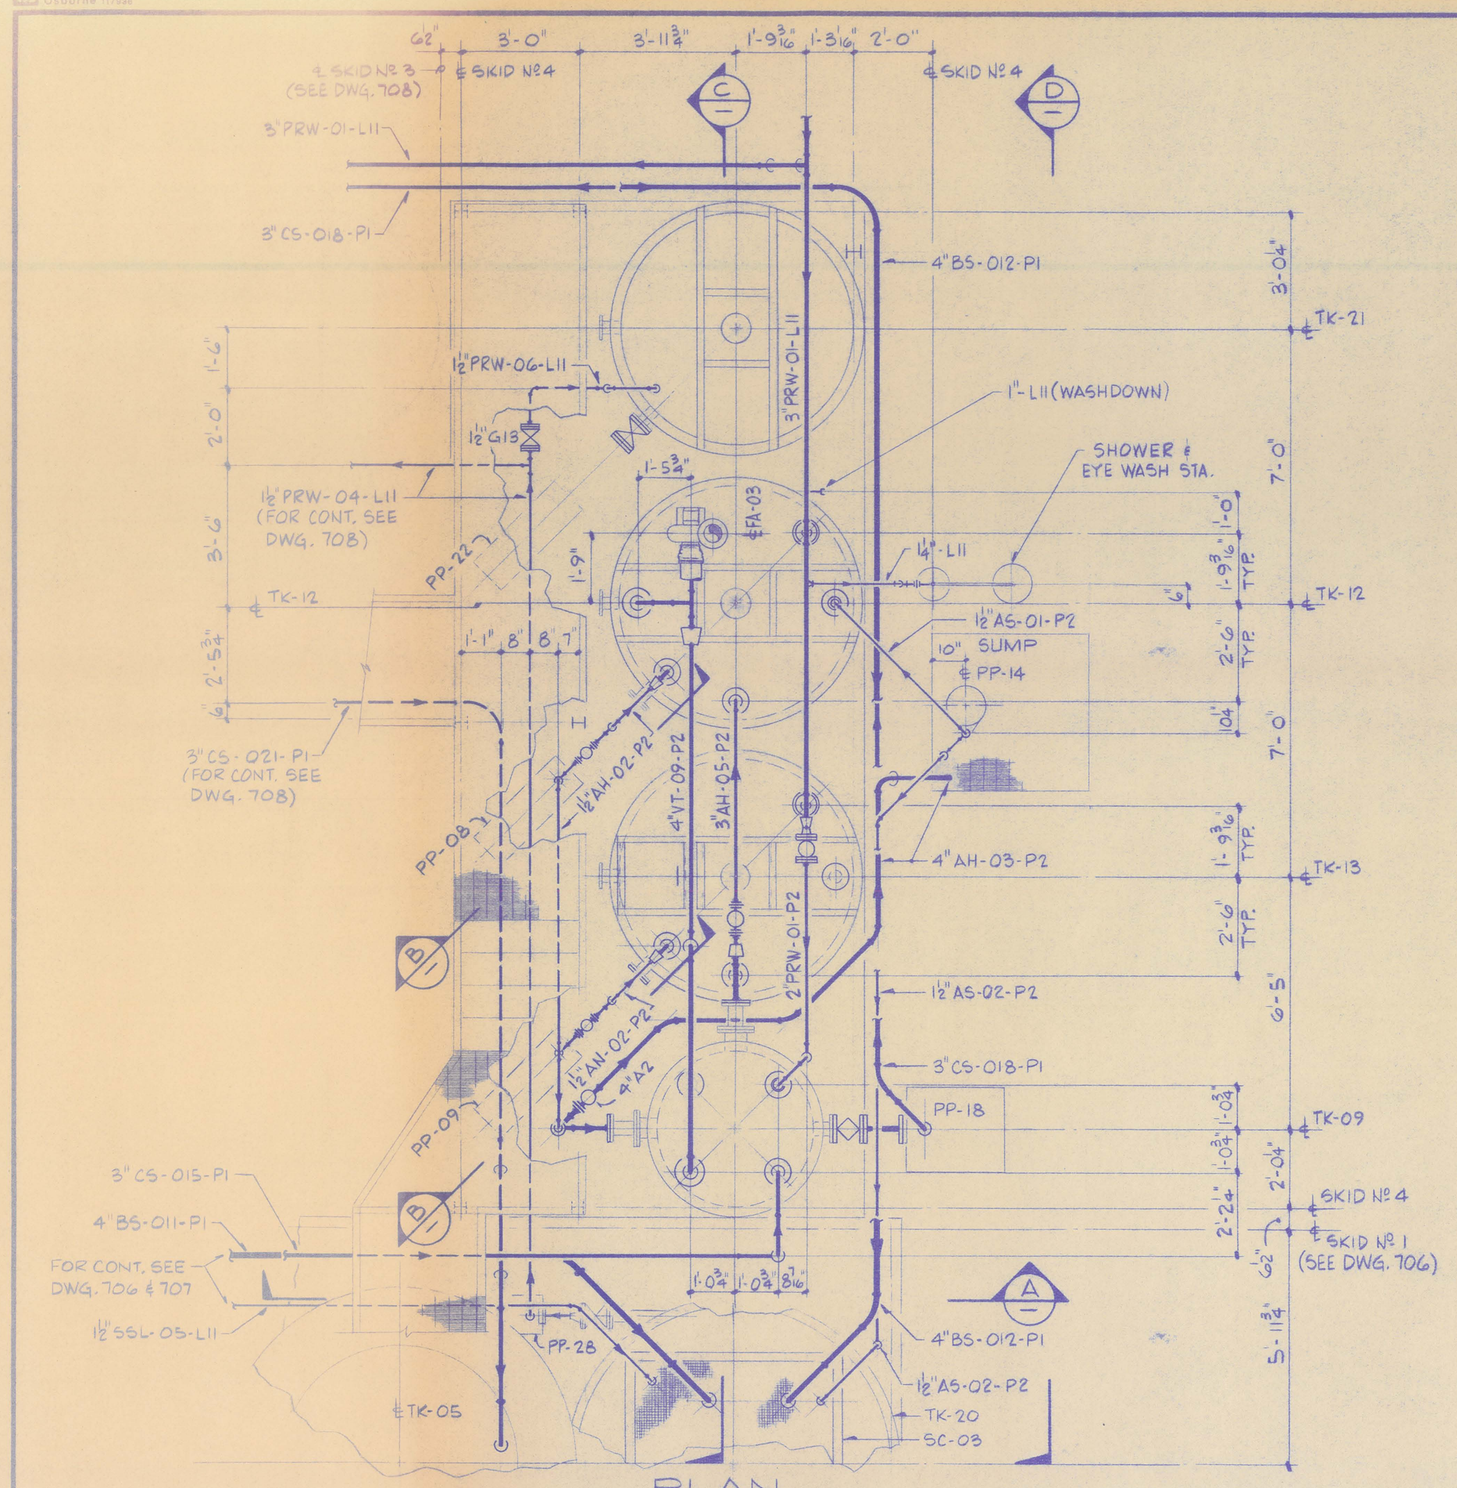

PLAN

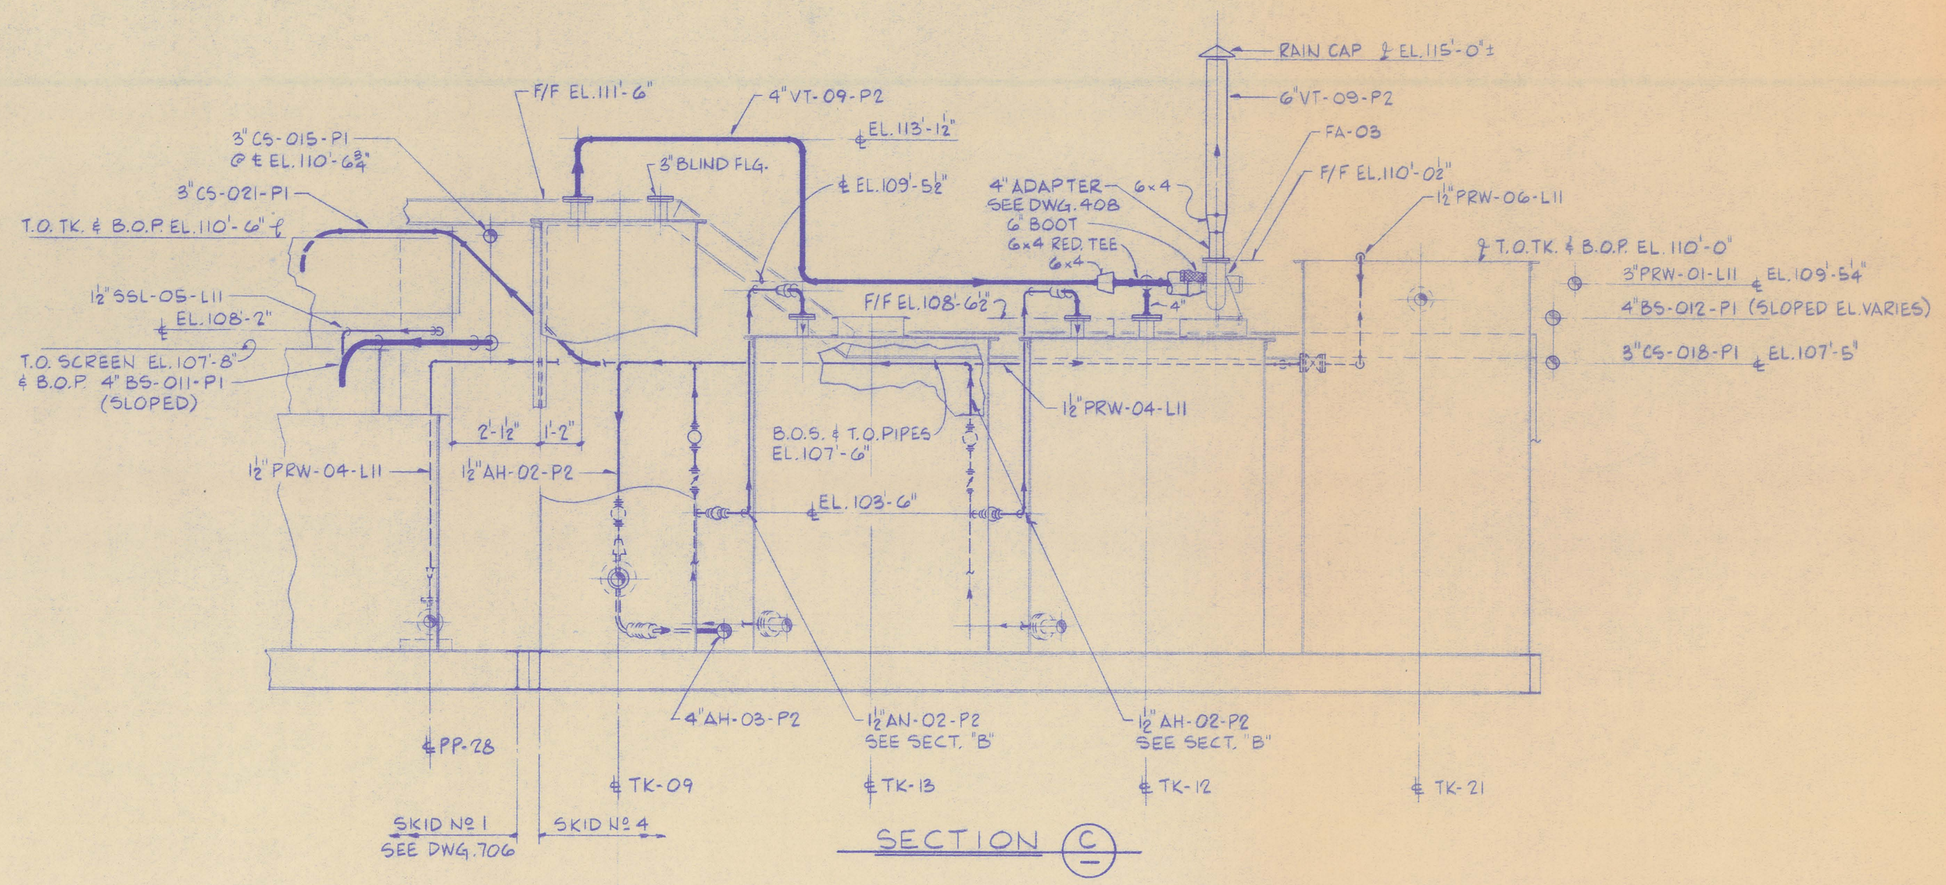

SECTION C

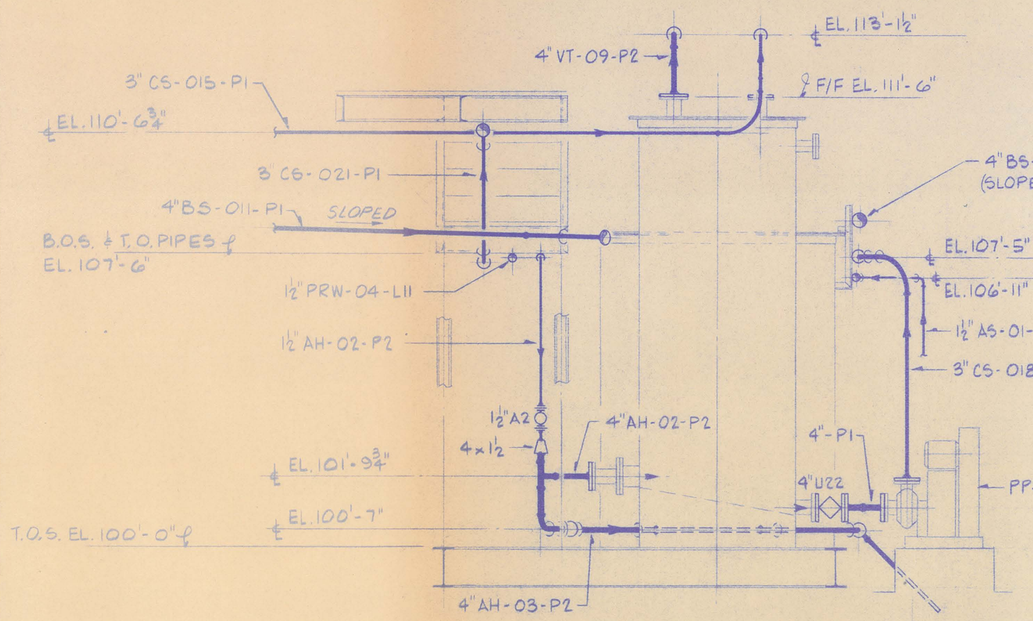

SECTION A

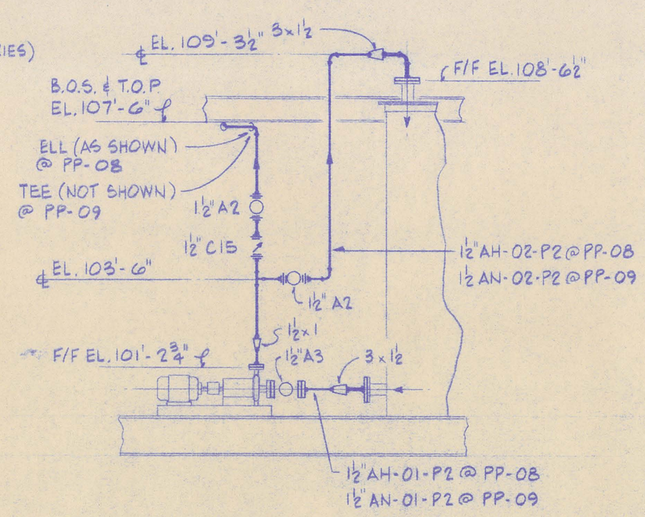

SECTION B

TYP-2 PLC'S. EXCEPT AS NOTED

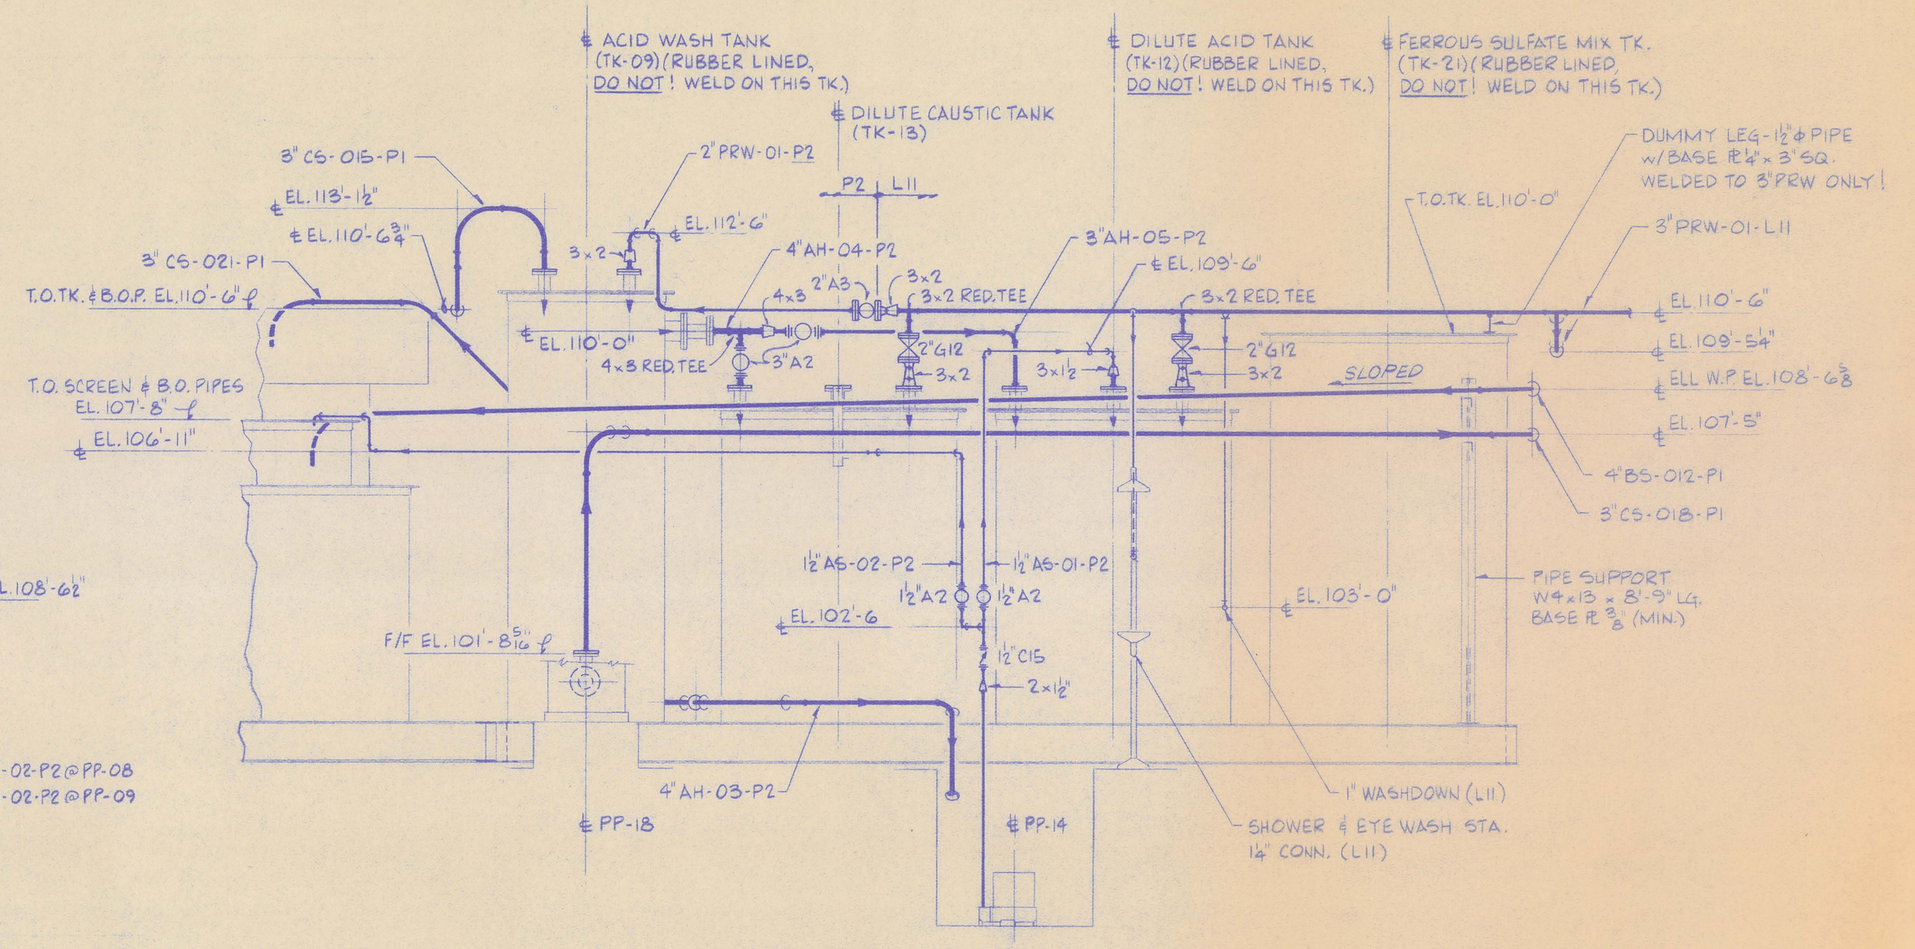

SECTION D

	BY	DATE
DESIGN		
DRAWN	MROJAS	9-13-89
CHKD		
APPVD		
APPVD		
APPVD		
DATE PRINTED		

SEP 28 1989

SSI SCOTIA INC. Salt Lake Co., Utah

GWALIA U.S.A. LIMITED
BARITE HILL PROJECT
SKID #4, ACID TREATMENT
PIPING - PLAN & SECTIONS

SCALE ⅜" = 1'-0"
DRAWING NUMBER 89-0635-70
ACCT. NO.

REFERENCES	DWG. NO.	TITLE

REFERENCES	DWG. NO.	TITLE

REVISIONS	NO	DATE	BY	CHK	DESCRIPTION

REVISIONS	NO	DATE	BY	CHK	DESCRIPTION

REVISIONS	NO	DATE	BY	CHK	DESCRIPTION