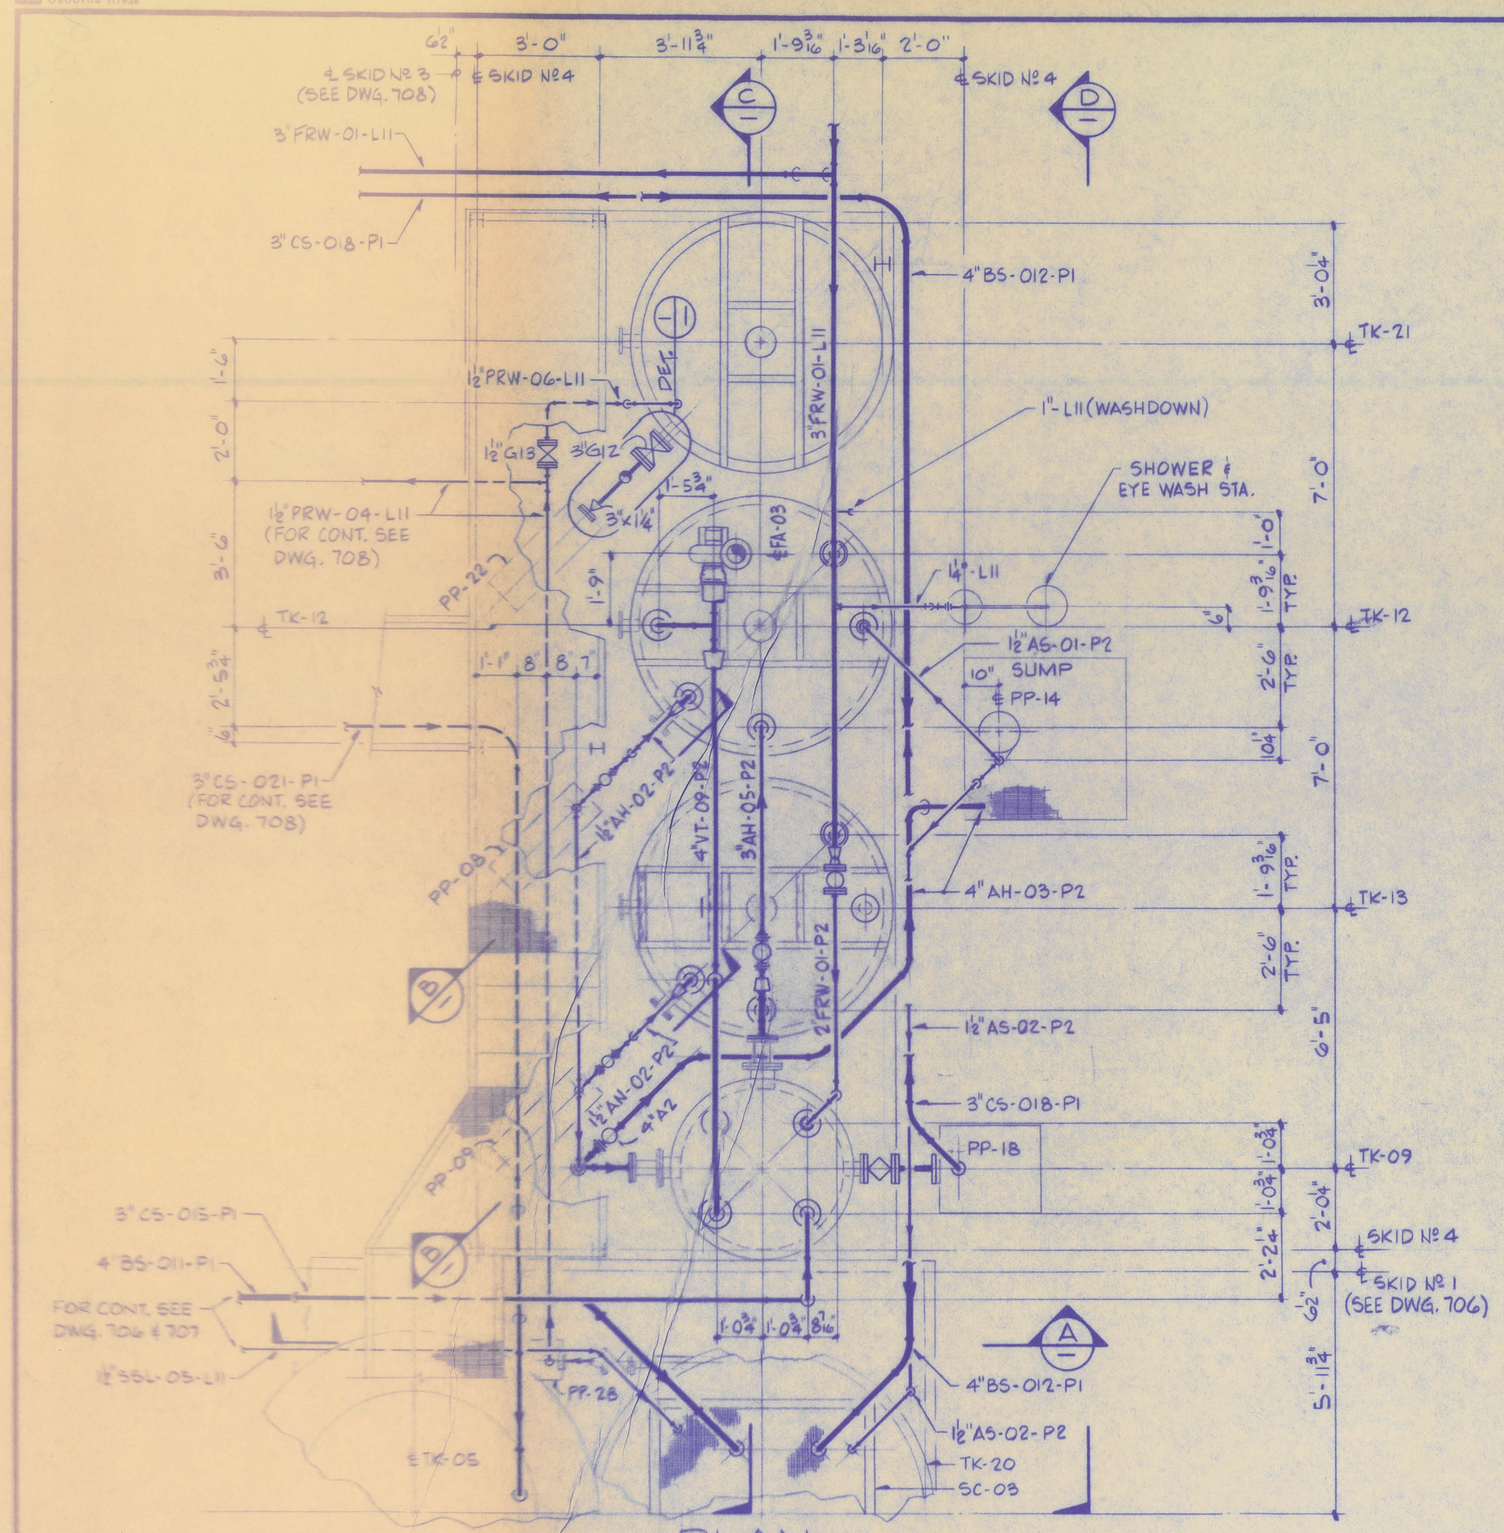

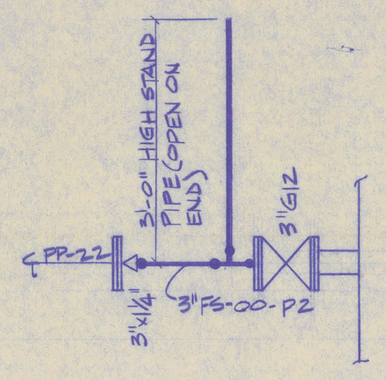

DETAIL 1
N.T.S.

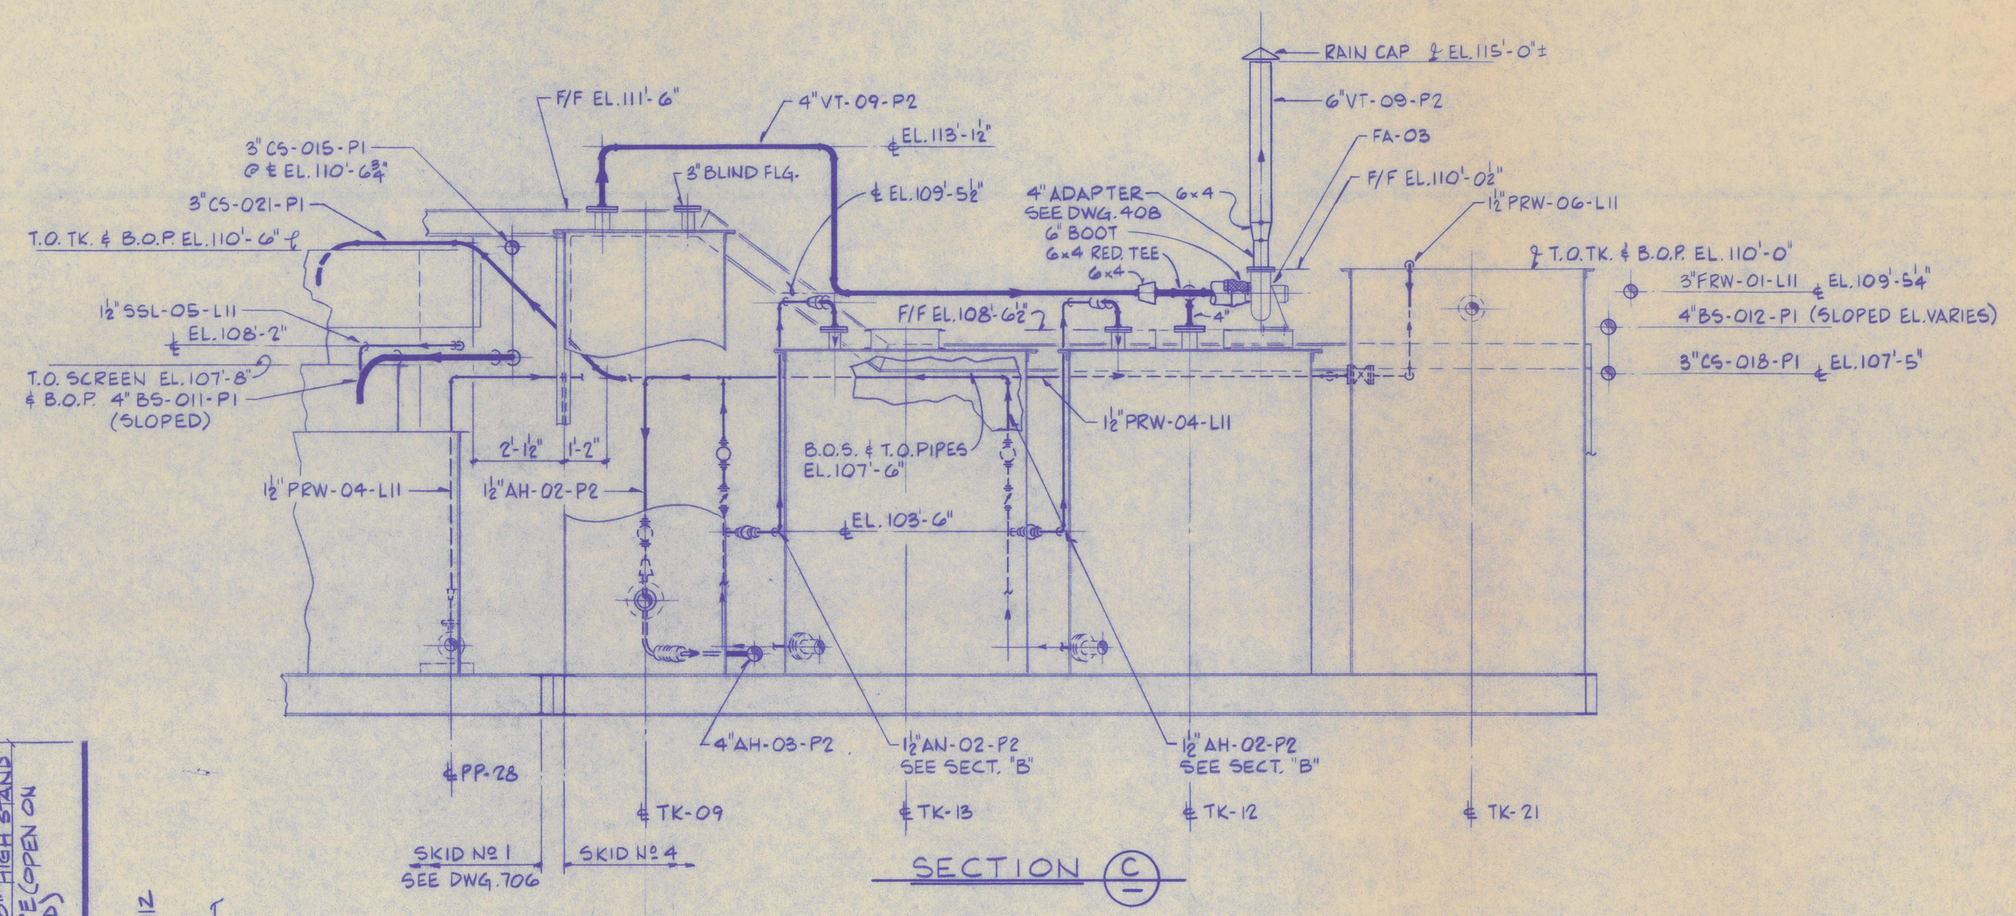

SECTION C

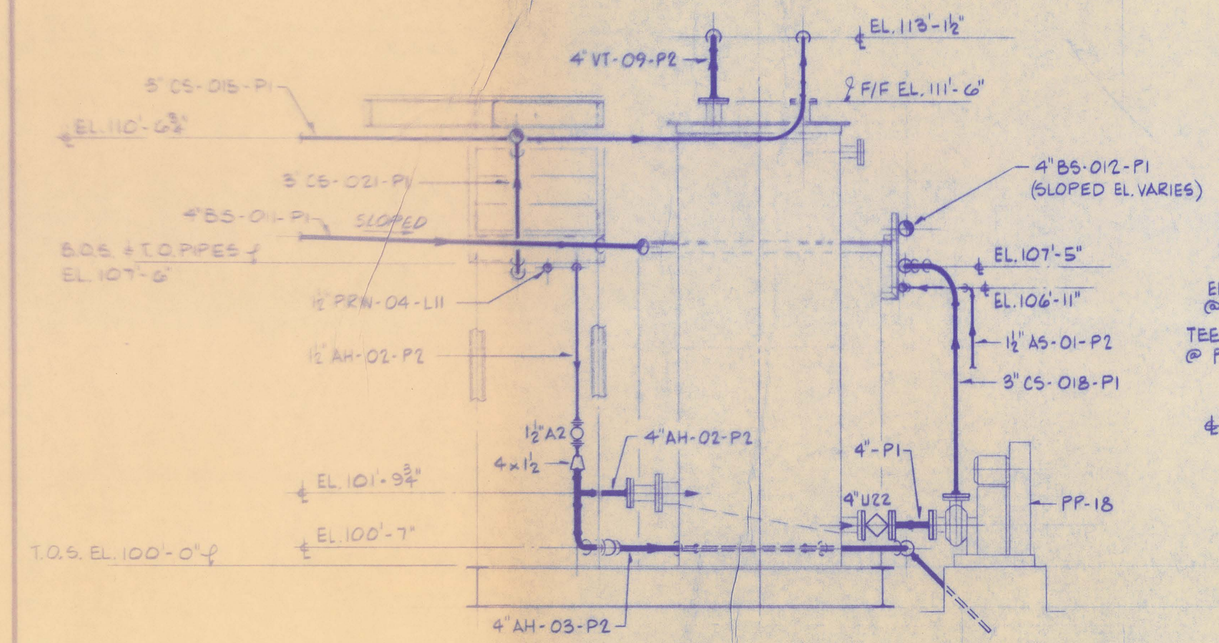

SECTION A

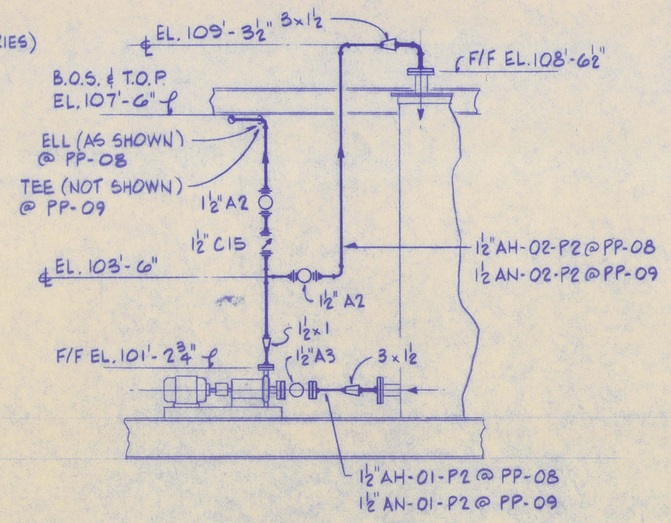

SECTION B
TYP-2 PLC'S. EXCEPT AS NOTED

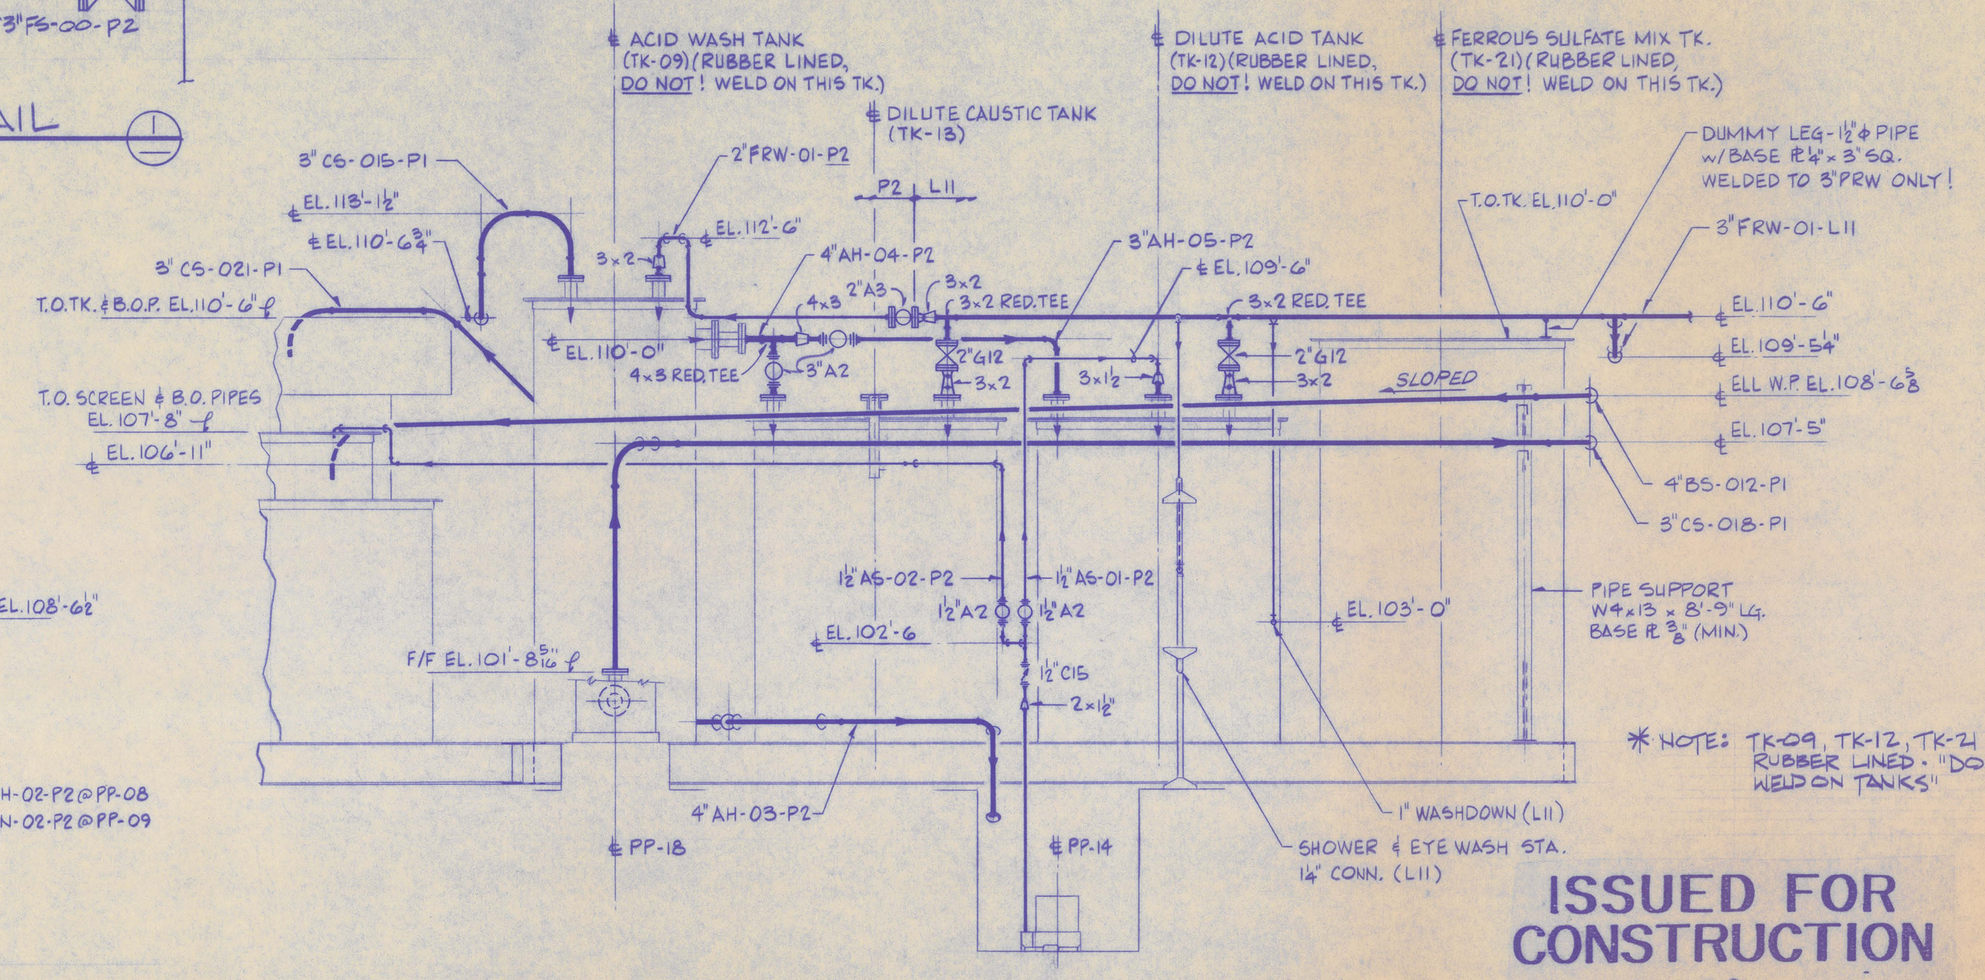

SECTION D

* NOTE: TK-09, TK-12, TK-21 ARE RUBBER LINED. "DO NOT WELD ON TANKS"

ISSUED FOR CONSTRUCTION

DATE 11-1-89

SIGNED D. S.

OCT 16 1990

	BY	DATE
DESIGN	SSI	
DRAWN	MROJAS	9-13-89
CHKD		10/31/89
APPVD		
APPVD		
APPVD		
DATE PRINTED		

NO	DATE	BY	CHK	DESCRIPTION
A	10/31			ISSUED FOR CONST.

GWALIA U.S.A. LIMITED
BARITE HILL PROJECT
SKID #4, ACID TREATMENT
PIPING - PLAN & SECTIONS

SSI SCOTIA INC. Salt Lake City, Utah

SCALE: ⅜" = 1'-0"
DRAWING NUMBER: 89-0635-709
REV. A
ACCT. NO.

REFERENCES: DWG. NO. | TITLE

REVISIONS: NO | DATE | BY | CHK | DESCRIPTION