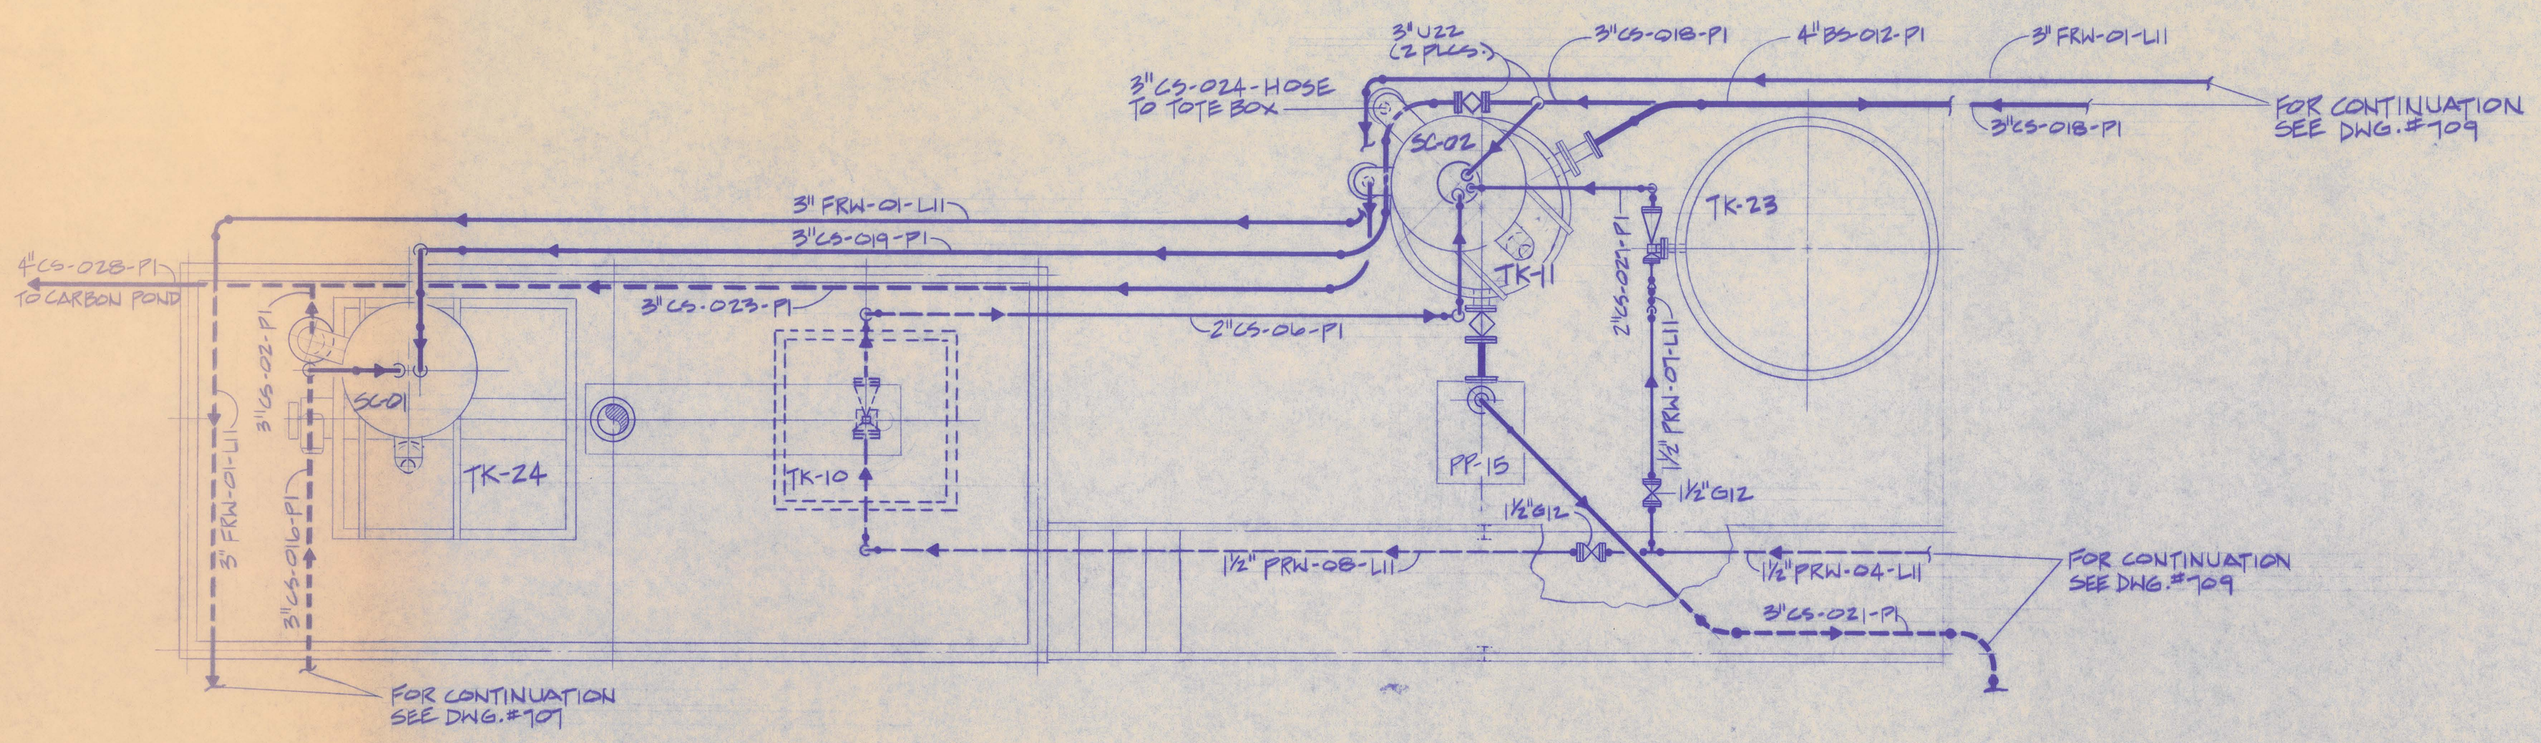

SKID #3 & KILN PLATFORM PIPING PLAN

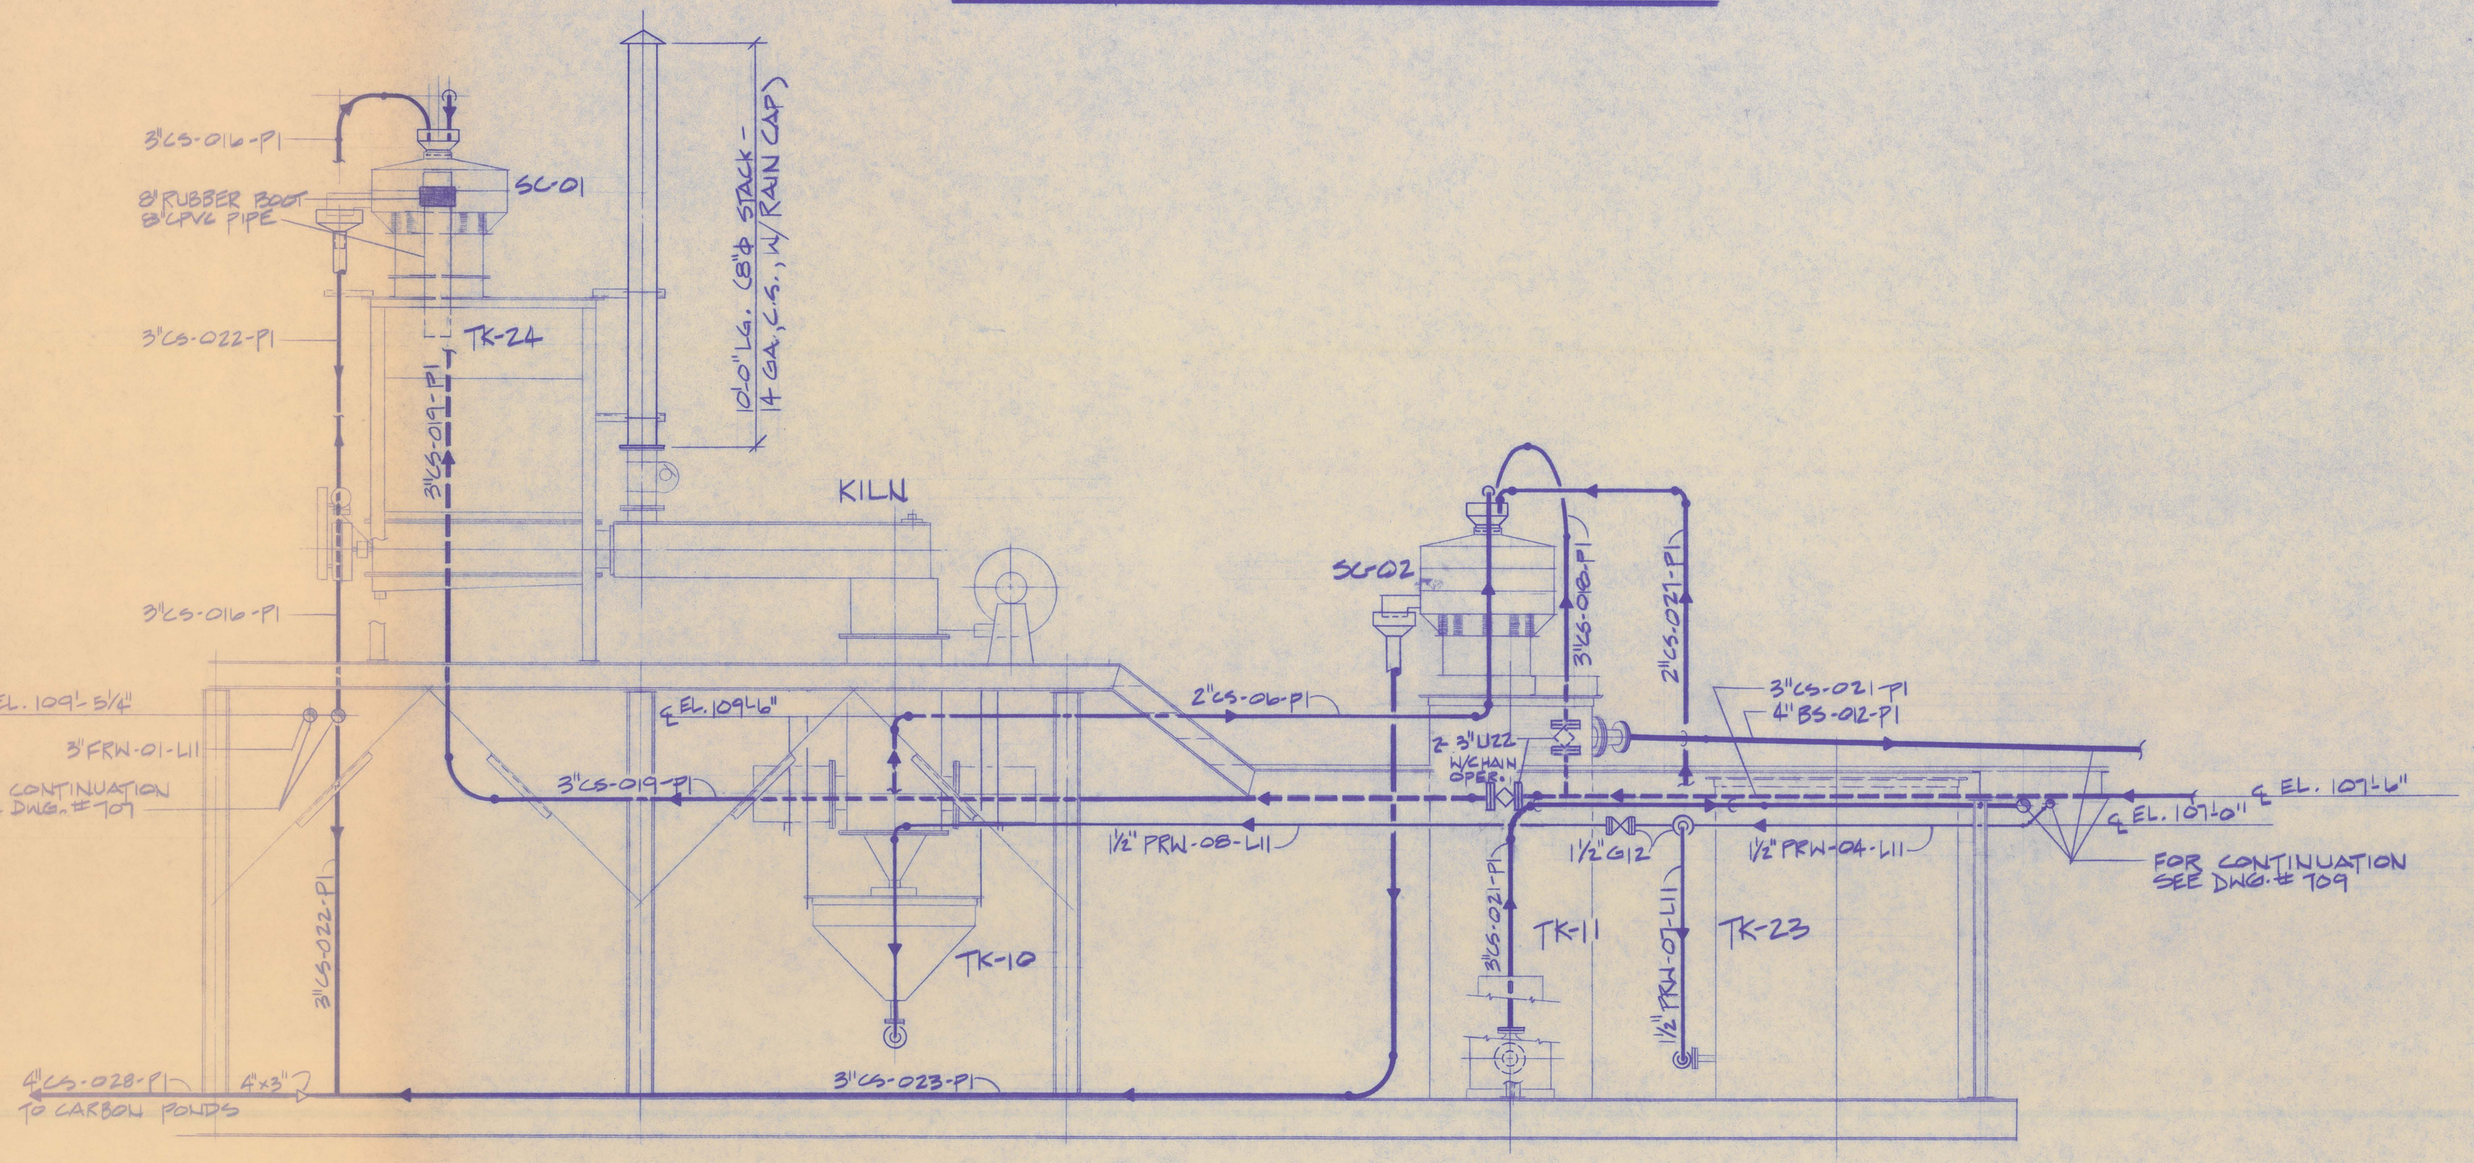

ELEVATION

ISSUED FOR CONSTRUCTION

DATE 11-1-89

SIGNED D. S.

OCT 16 1990

	BY	DATE
DESIGN	SSI	
DRAWN	HIELGEN	10/30/89
CHKD		10/31/89
APPVD		
APPVD		
APPVD		
DATE PRINTED		

GWALIA U.S.A. LIMITED
BARITE HILL PROJECT
SKID #3 & KILN PLATFORM
PIPING PLAN & ELEVATION

SCOTIA INC.
Salt Lake City, Utah

SCALE 3/8" = 1'-0"
DRAWING NUMBER 89-0635-708
REV 0
ACCT. NO.

REFERENCES	DWG. NO.	TITLE

REFERENCES	DWG. NO.	TITLE

REVISIONS	NO	DATE	BY	CHK	DESCRIPTION

REVISIONS	NO	DATE	BY	CHK	DESCRIPTION

REVISIONS	NO	DATE	BY	CHK	DESCRIPTION
	1	10/30	MN		APPROVAL DRAWING
	0	10/31			ISSUED FOR CONST.