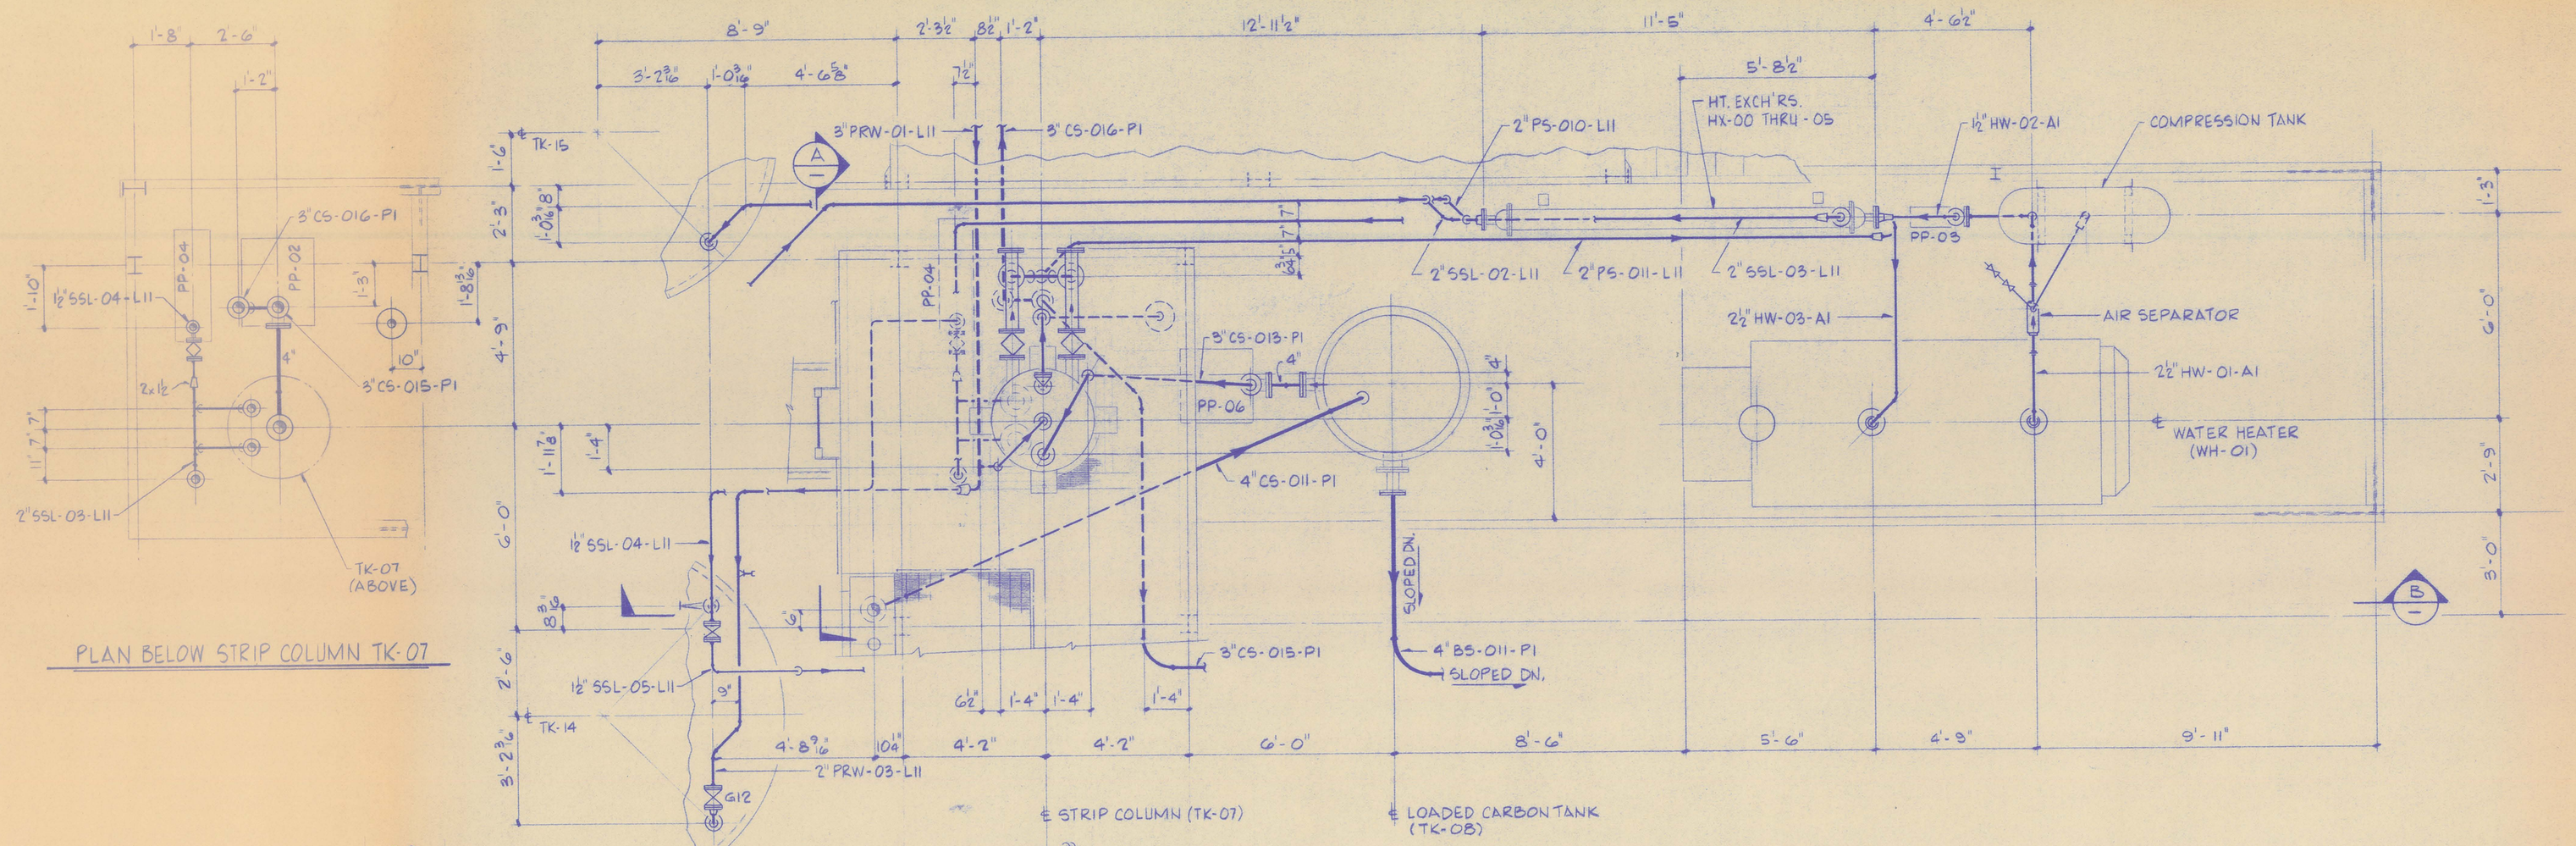

PLAN BELOW STRIP COLUMN TK-07

SKID Nº 2 PIPING PLAN

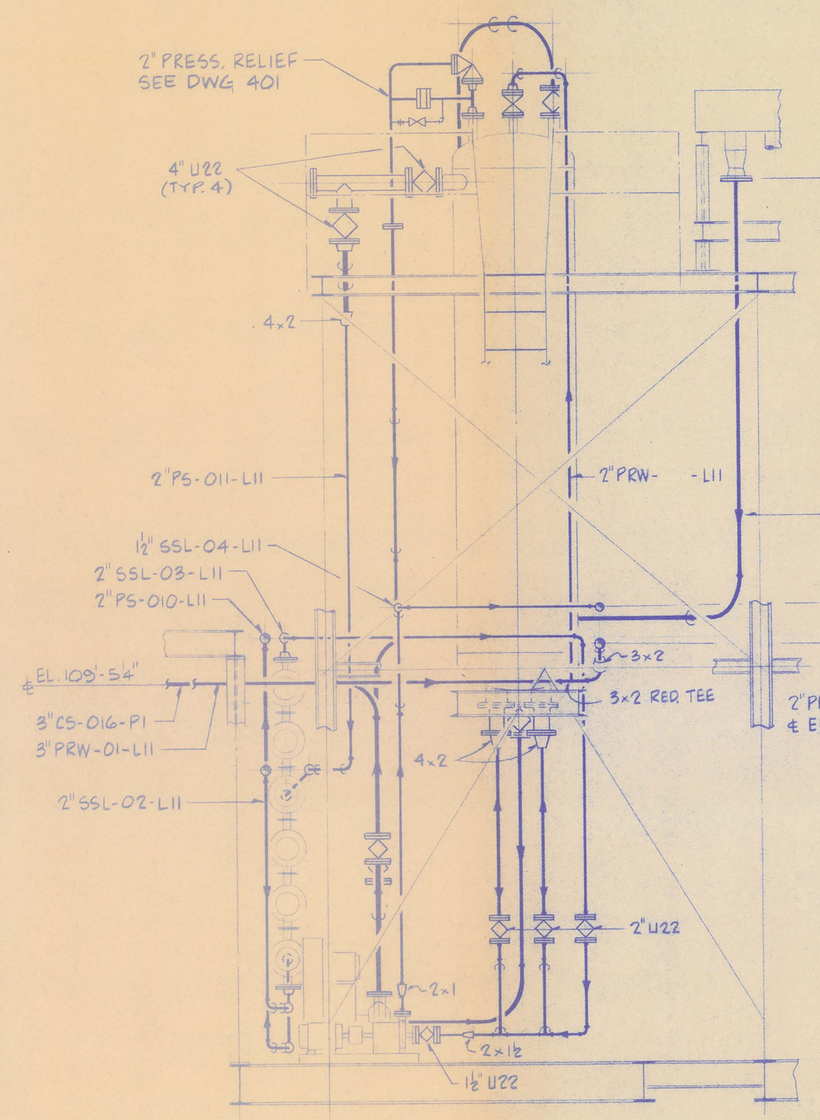

SECTION (A)

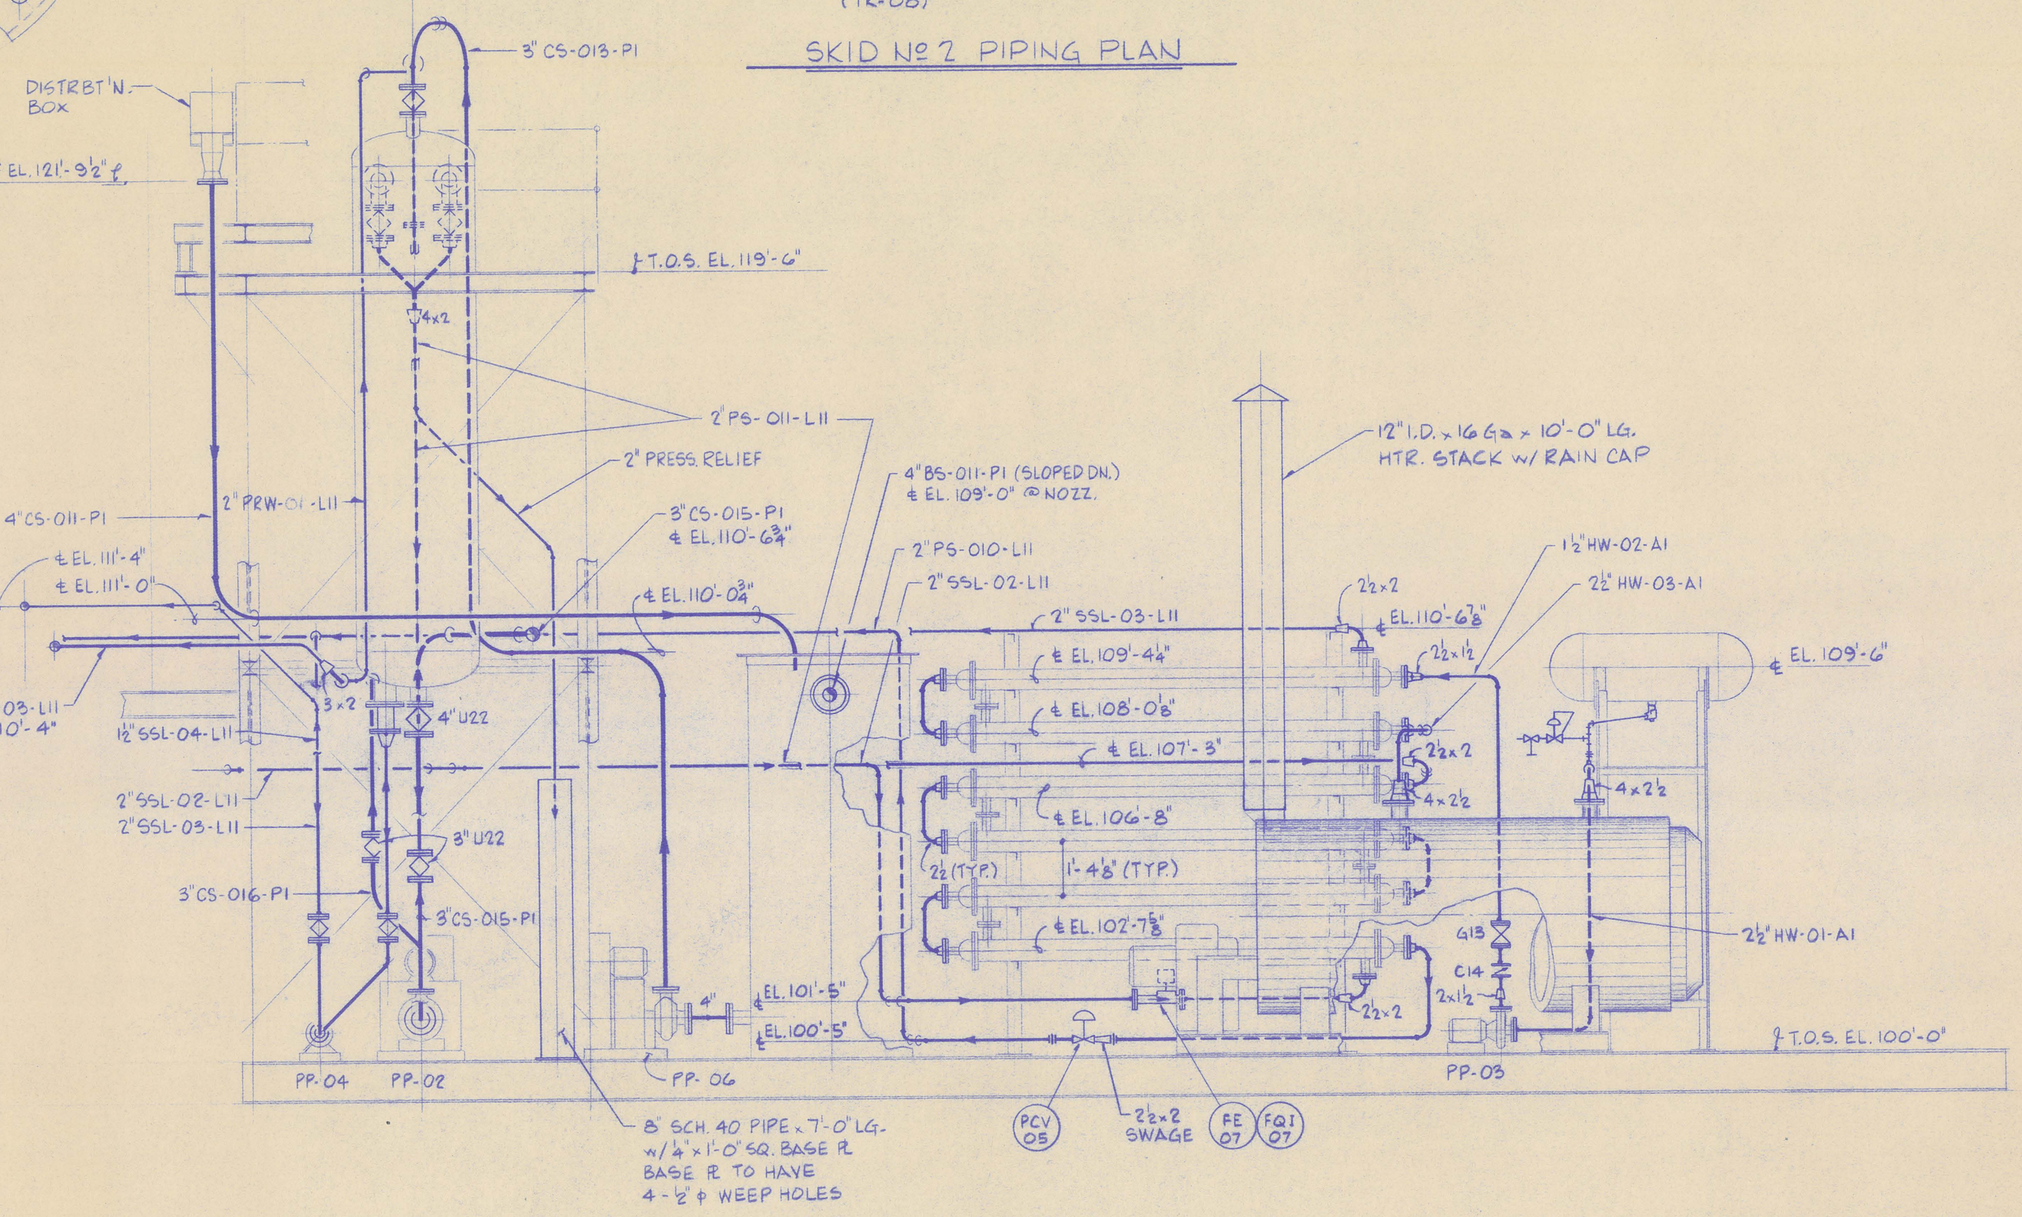

SECTION (B)

	BY	DATE
DESIGN		
DRAWN	MROJAS	8-28-89
CHKD		
APPVD		
APPVD		
APPVD		
DATE PRINTED		

SEP 28 1989

GWALIA U.S.A. LIMITED
BARITE HILL PROJECT
SKID Nº 2 STRIP COLUMN
PIPING PLAN & SECTIONS

SCOTIA INC.
Salt Lake City, Utah

SCALE 3/8" = 1'-0"
DRAWING NUMBER 89-0635-707
REV
ACCT. NO.

REFERENCES	DWG. NO.	TITLE

REFERENCES	DWG. NO.	TITLE

REVISIONS	NO	DATE	BY	CHK	DESCRIPTION

REVISIONS	NO	DATE	BY	CHK	DESCRIPTION

REVISIONS	NO	DATE	BY	CHK	DESCRIPTION