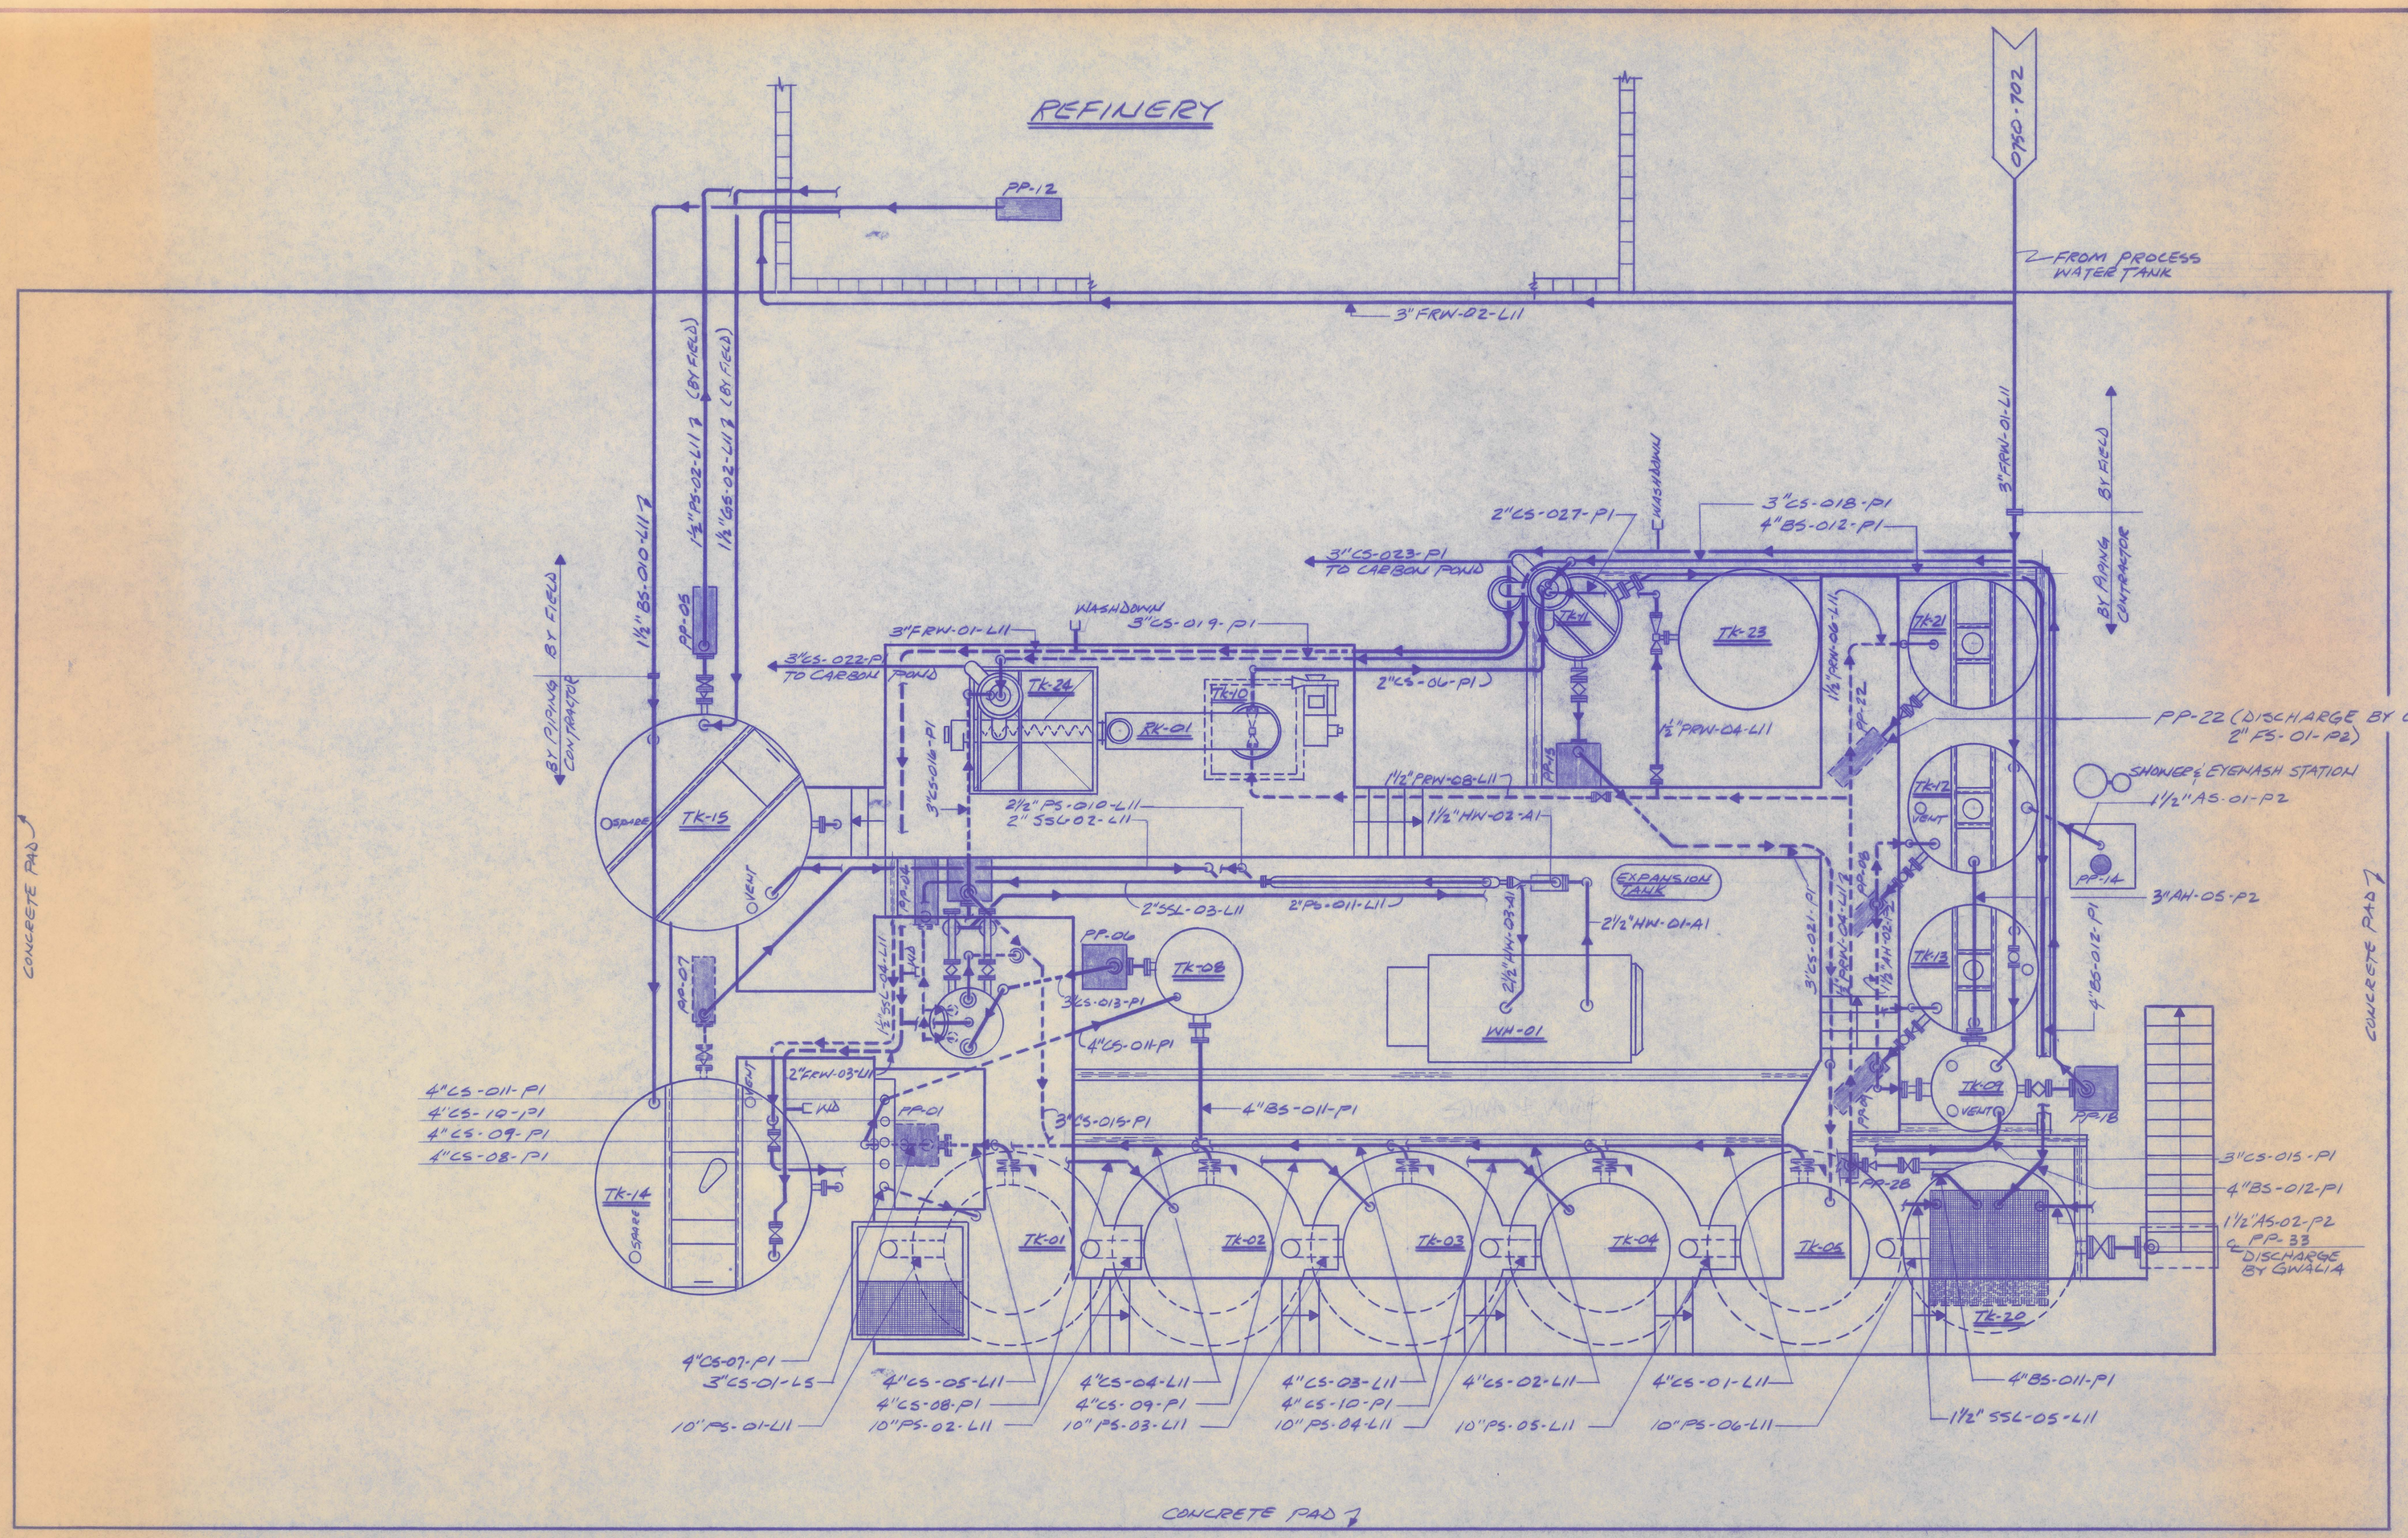

PIPING GENERAL ARRANGEMENT

NOTE: SEE DRAWING #S 89-0635-706, 707, 708, 709, 710 FOR SPECIFIC SKID PIPING PLAN, SECTIONS, & DETAILS.

ISSUED FOR CONSTRUCTION
DATE 11-1-89
SIGNED D.S.

OCT 16 1990

REFERENCES	DWG. NO.	TITLE

REFERENCES	DWG. NO.	TITLE

REVISIONS NO	DATE	BY	CHK	DESCRIPTION

REVISIONS NO	DATE	BY	CHK	DESCRIPTION

REVISIONS NO	DATE	BY	CHK	DESCRIPTION
A	8-9-89	MN		APPROVAL DRAWING
A	10/31			ISSUED FOR CONST.

	BY	DATE
DESIGN	SSI	
DRAWN	NIELSEN	8-9-89
CHKD		10/31/89
APPVD		
APPVD		
APPVD		
DATE PRINTED		

GWALIA U.S.A. LIMITED
BARITE HILL PROJECT
PIPING GENERAL ARRANGEMENT

SSI SCOTIA INC. Salt Lake City, Utah

SCALE 1/4"=1'-0"
DRAWING NUMBER 89-0635-705
REV. A
ACCT. NO.