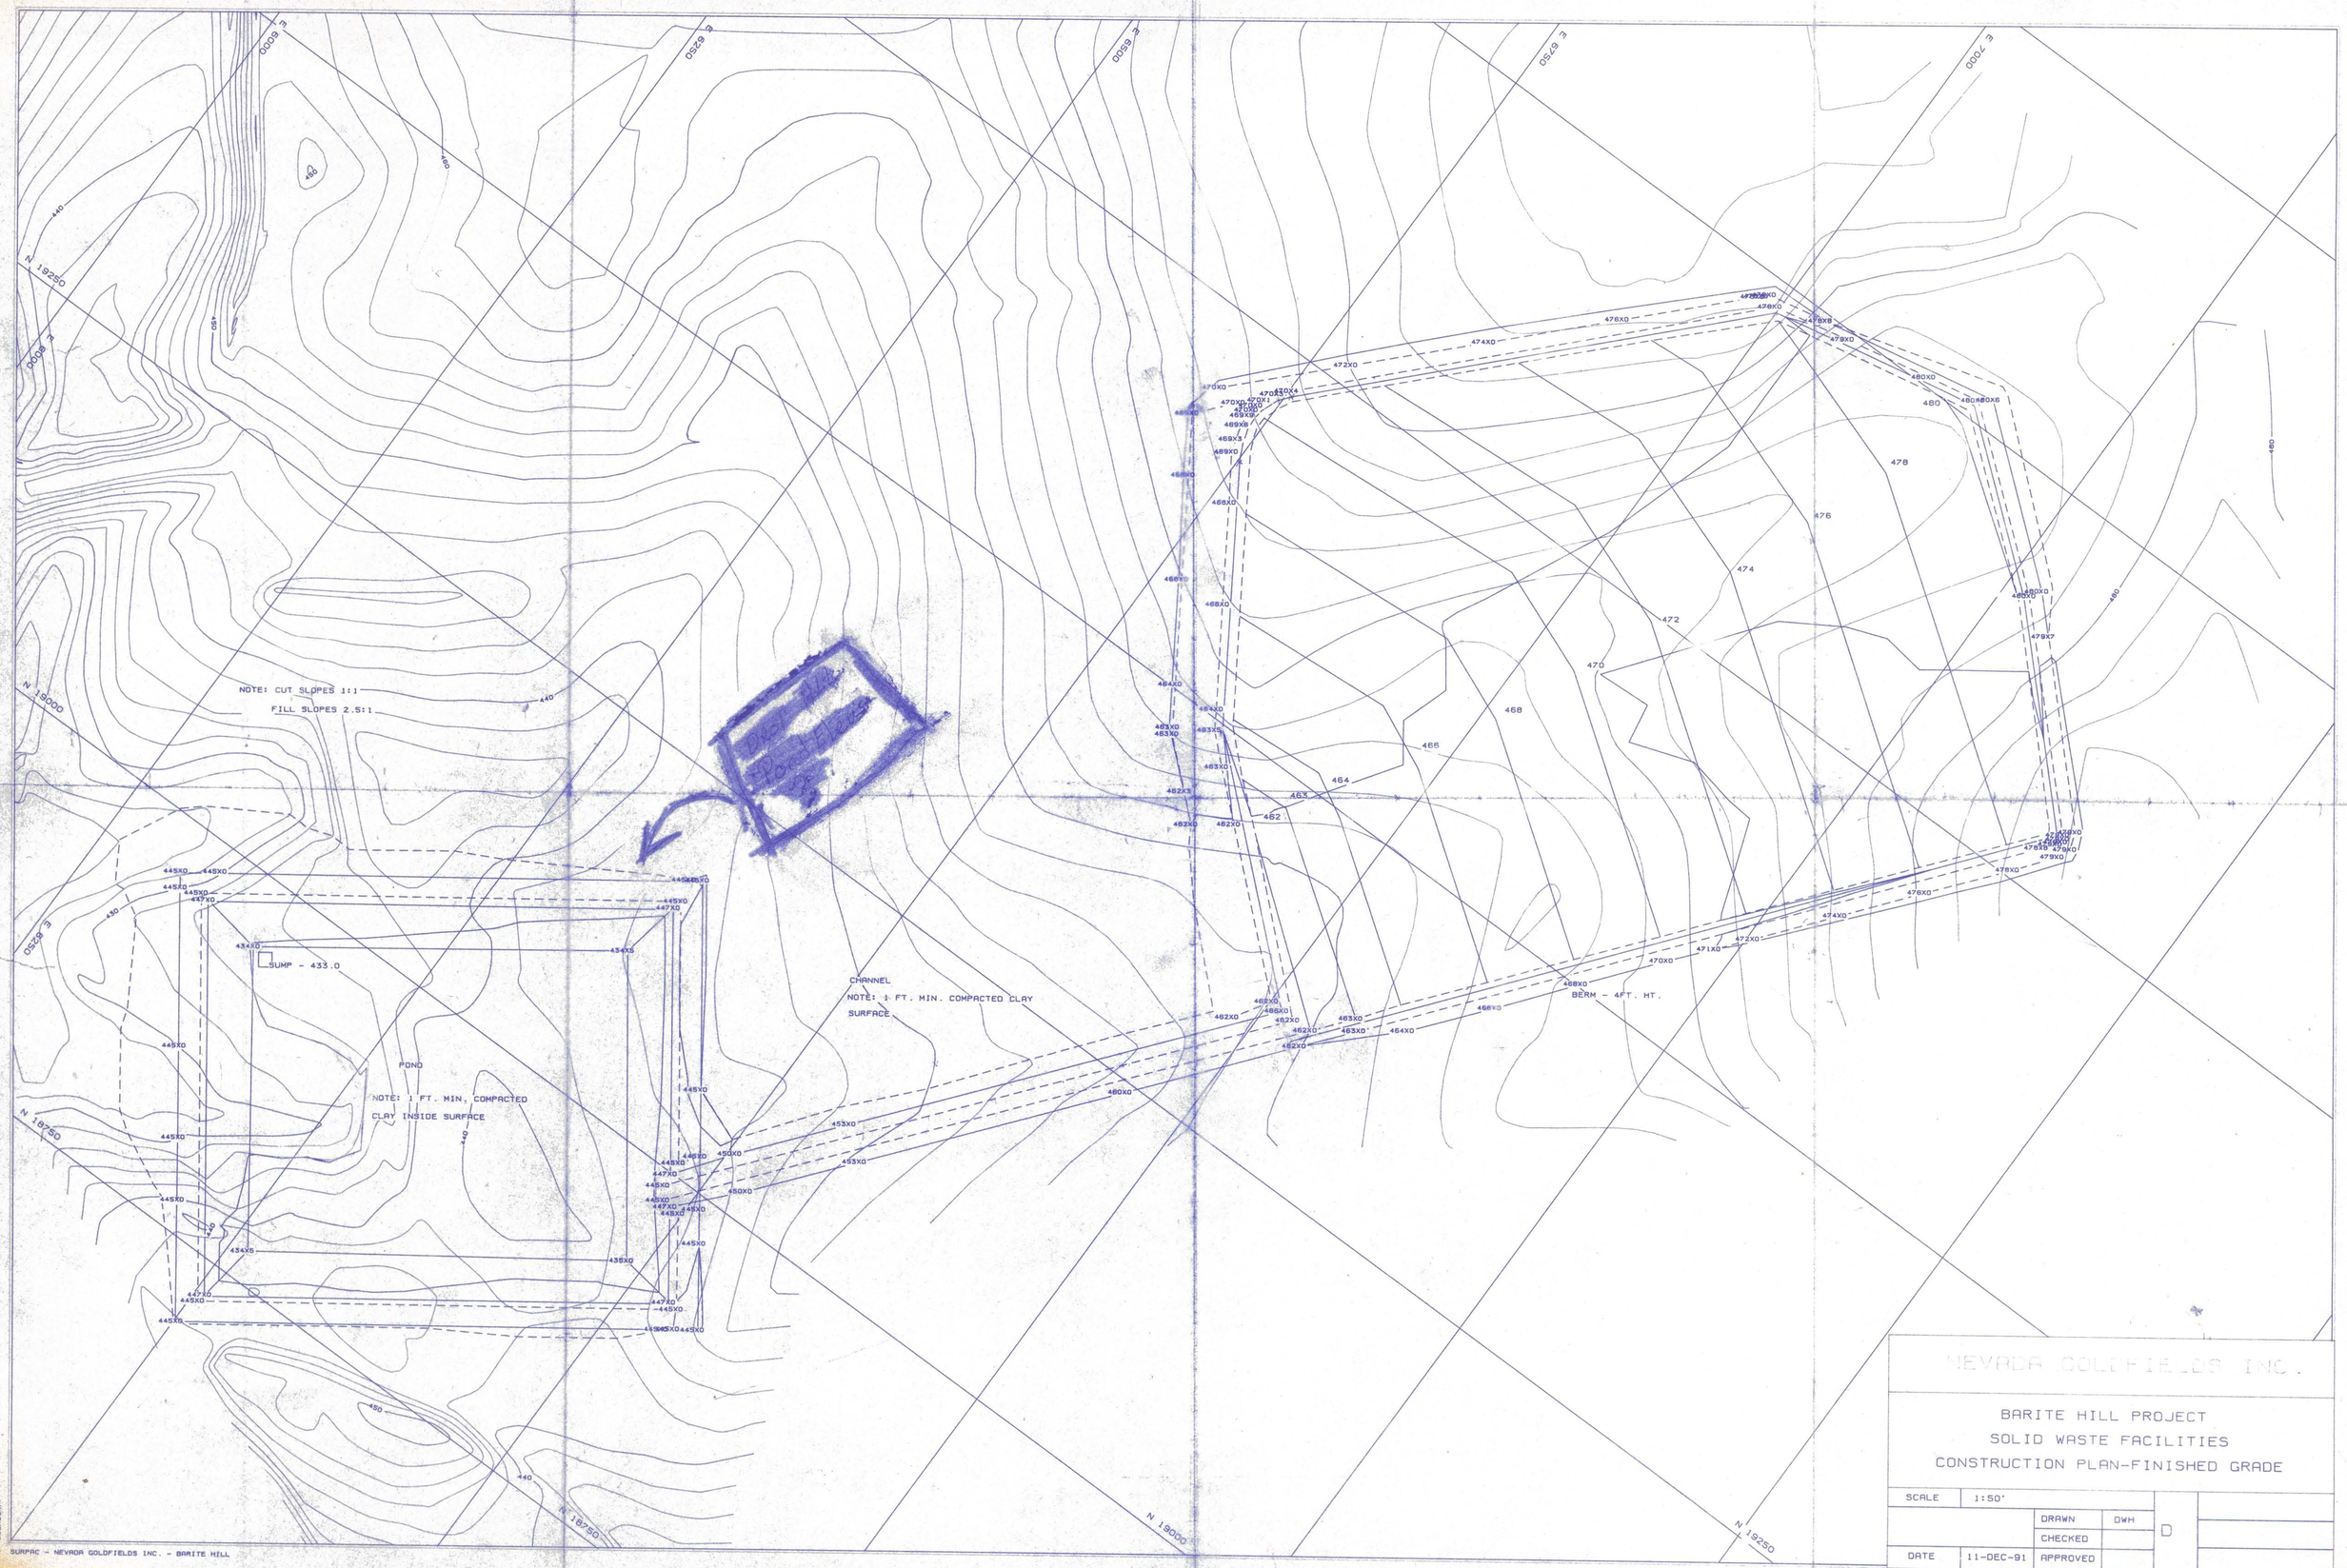

NEVADA GOLDFIELDS INC.

BARITE HILL PROJECT
SOLID WASTE FACILITIES
CONSTRUCTION PLAN-FINISHED GRADE

SCALE	1:50'			D
		DRAWN	DWH	
		CHECKED		
DATE	11-DEC-91	APPROVED		