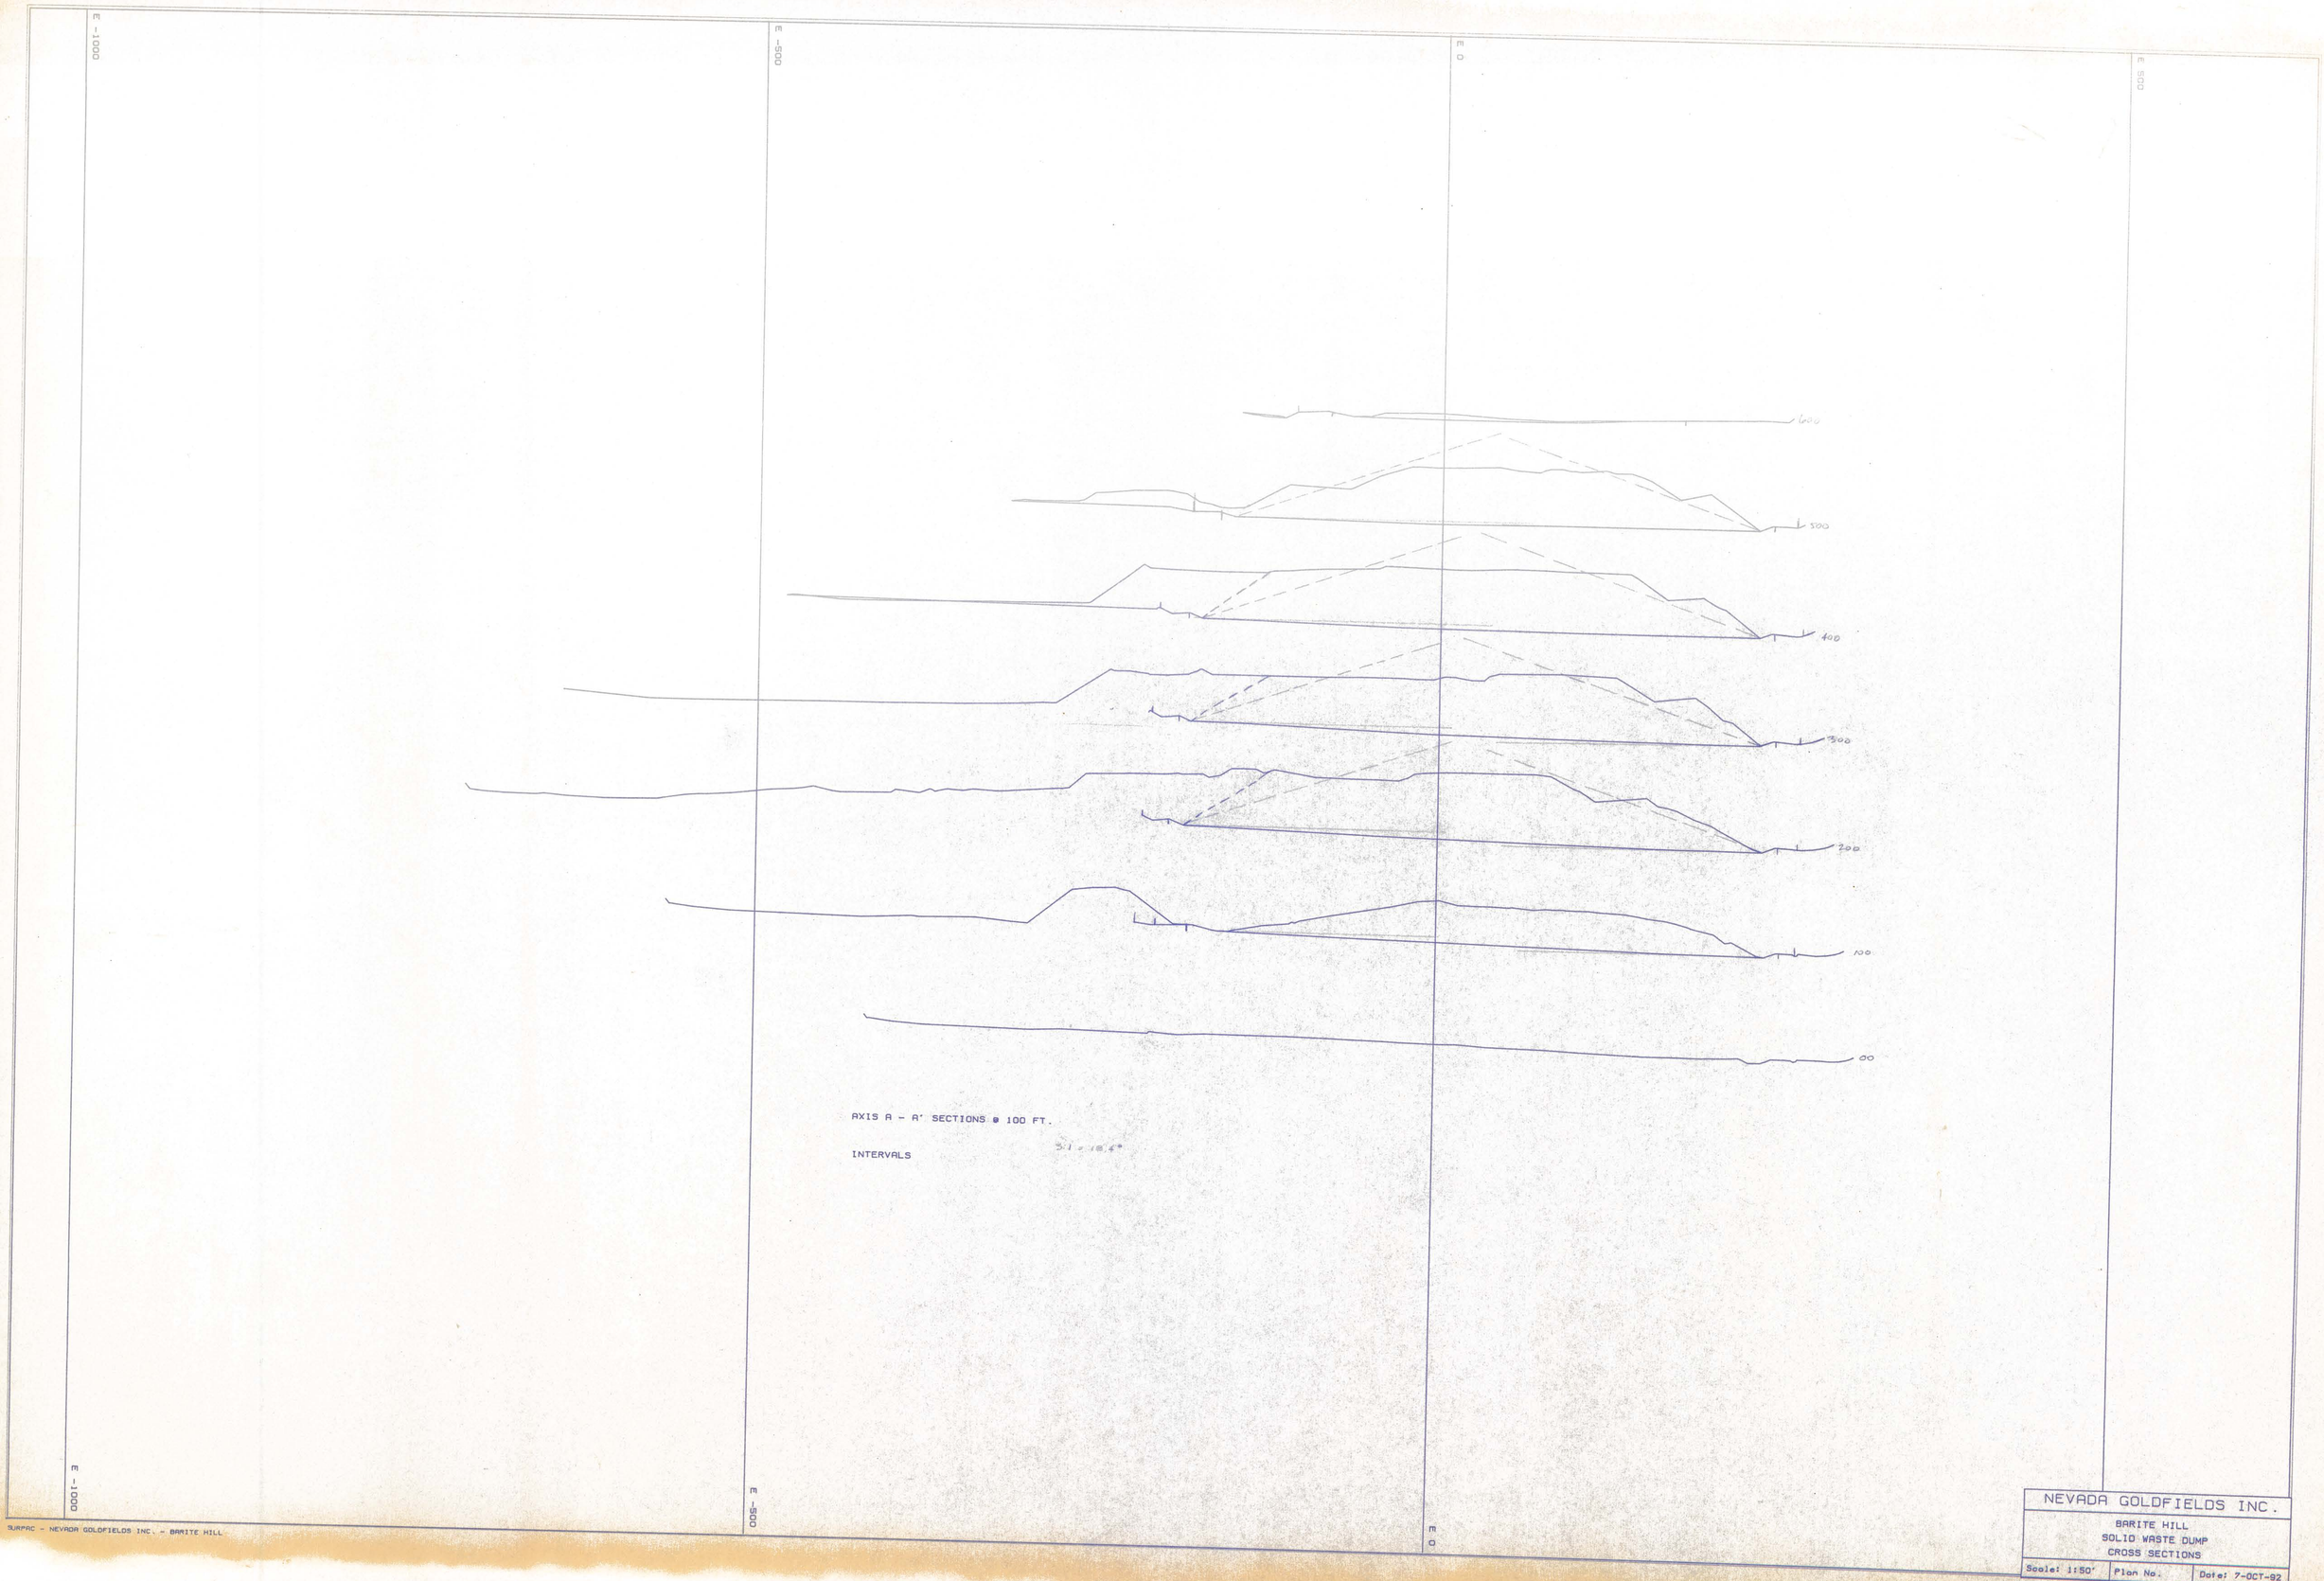
E -1000
E -500
E 0
E 500
600
500
400
300
200
100
00
AXIS A - A' SECTIONS @ 100 FT.
INTERVALS
NEVADA GOLDFIELDS INC.
BARITE HILL
SOLID WASTE DUMP
CROSS SECTIONS
Scale: 1:50'
Plan No.
Date: 7-OCT-92
SURPAC - NEVADA GOLDFIELDS INC. - BARITE HILL