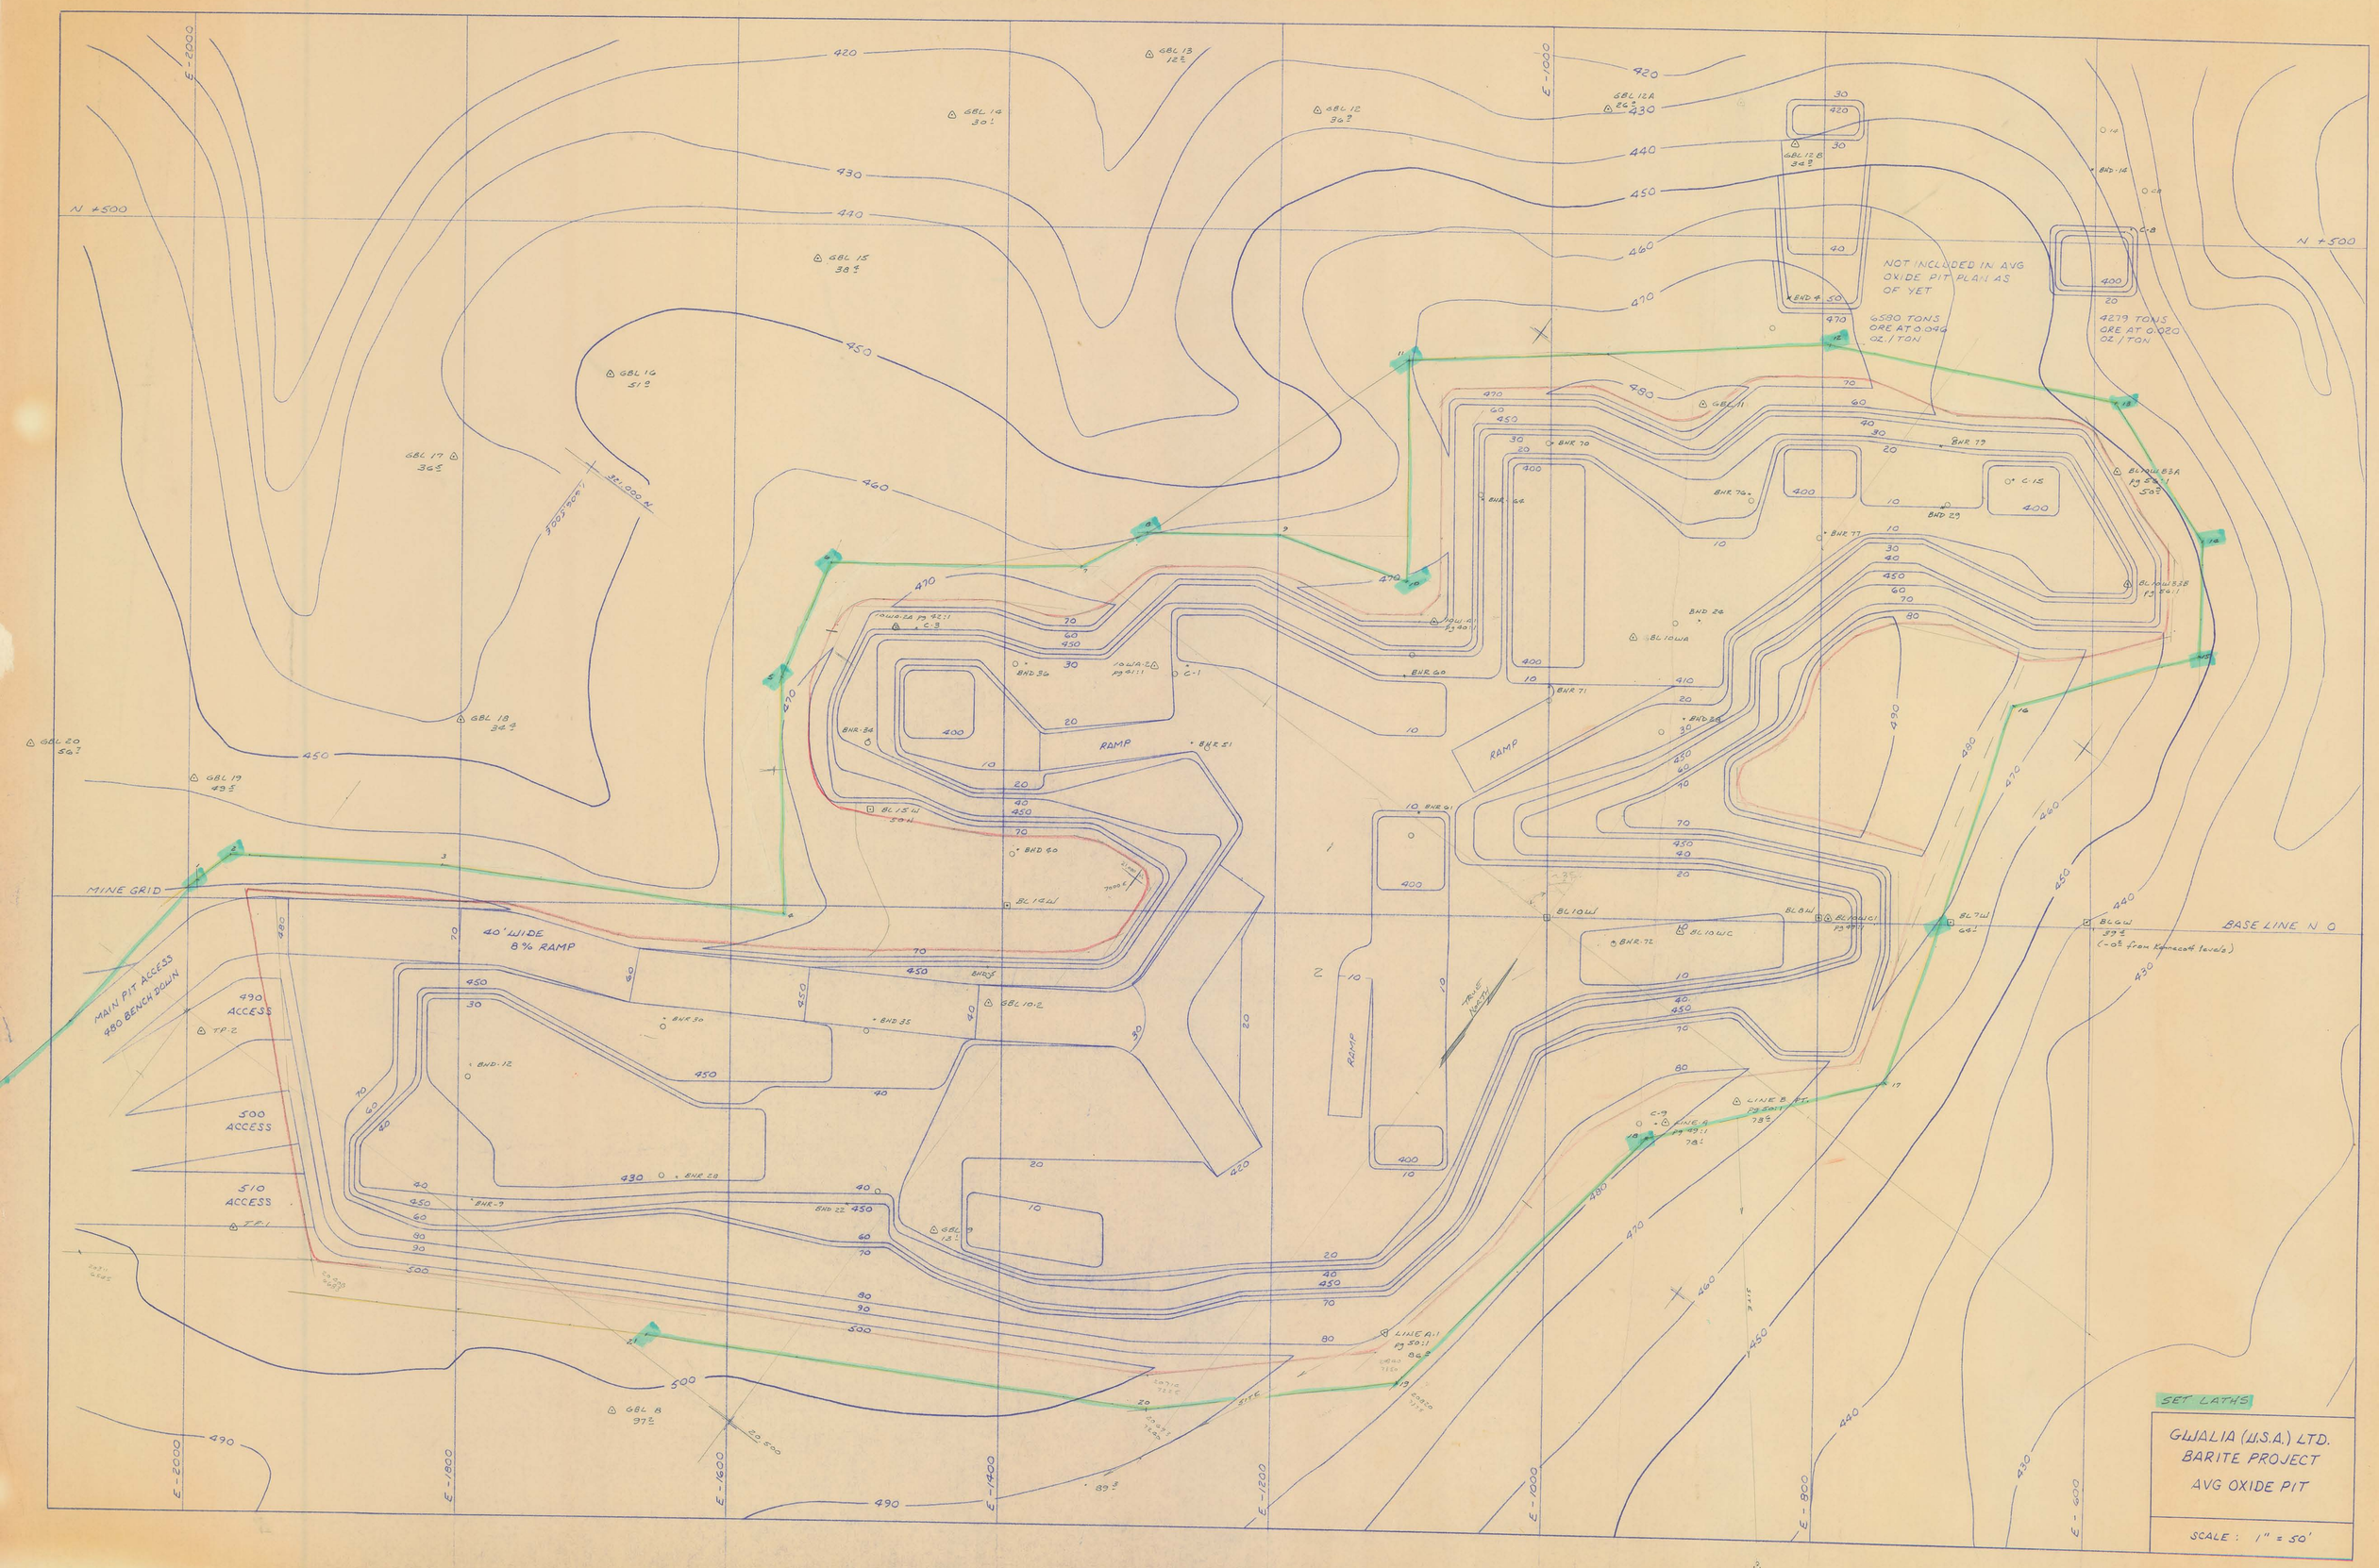
NOT INCLUDED IN AVG OXIDE PIT PLAN AS OF YET
6580 TONS ORE AT 0.046 OZ./TON
4279 TONS ORE AT 0.020 OZ./TON
40' WIDE 8% RAMP
RAMP
MAIN PIT ACCESS 480 BENCH DOWN
490 ACCESS
500 ACCESS
510 ACCESS
MINE GRID
BASE LINE N 0
N +500
N +500
E -2000
E -1800
E -1600
E -1400
E -1200
E -1000
E -800
E -600
SET LATHS
GWALIA (U.S.A.) LTD.
BARITE PROJECT
AVG OXIDE PIT
SCALE : 1" = 50'