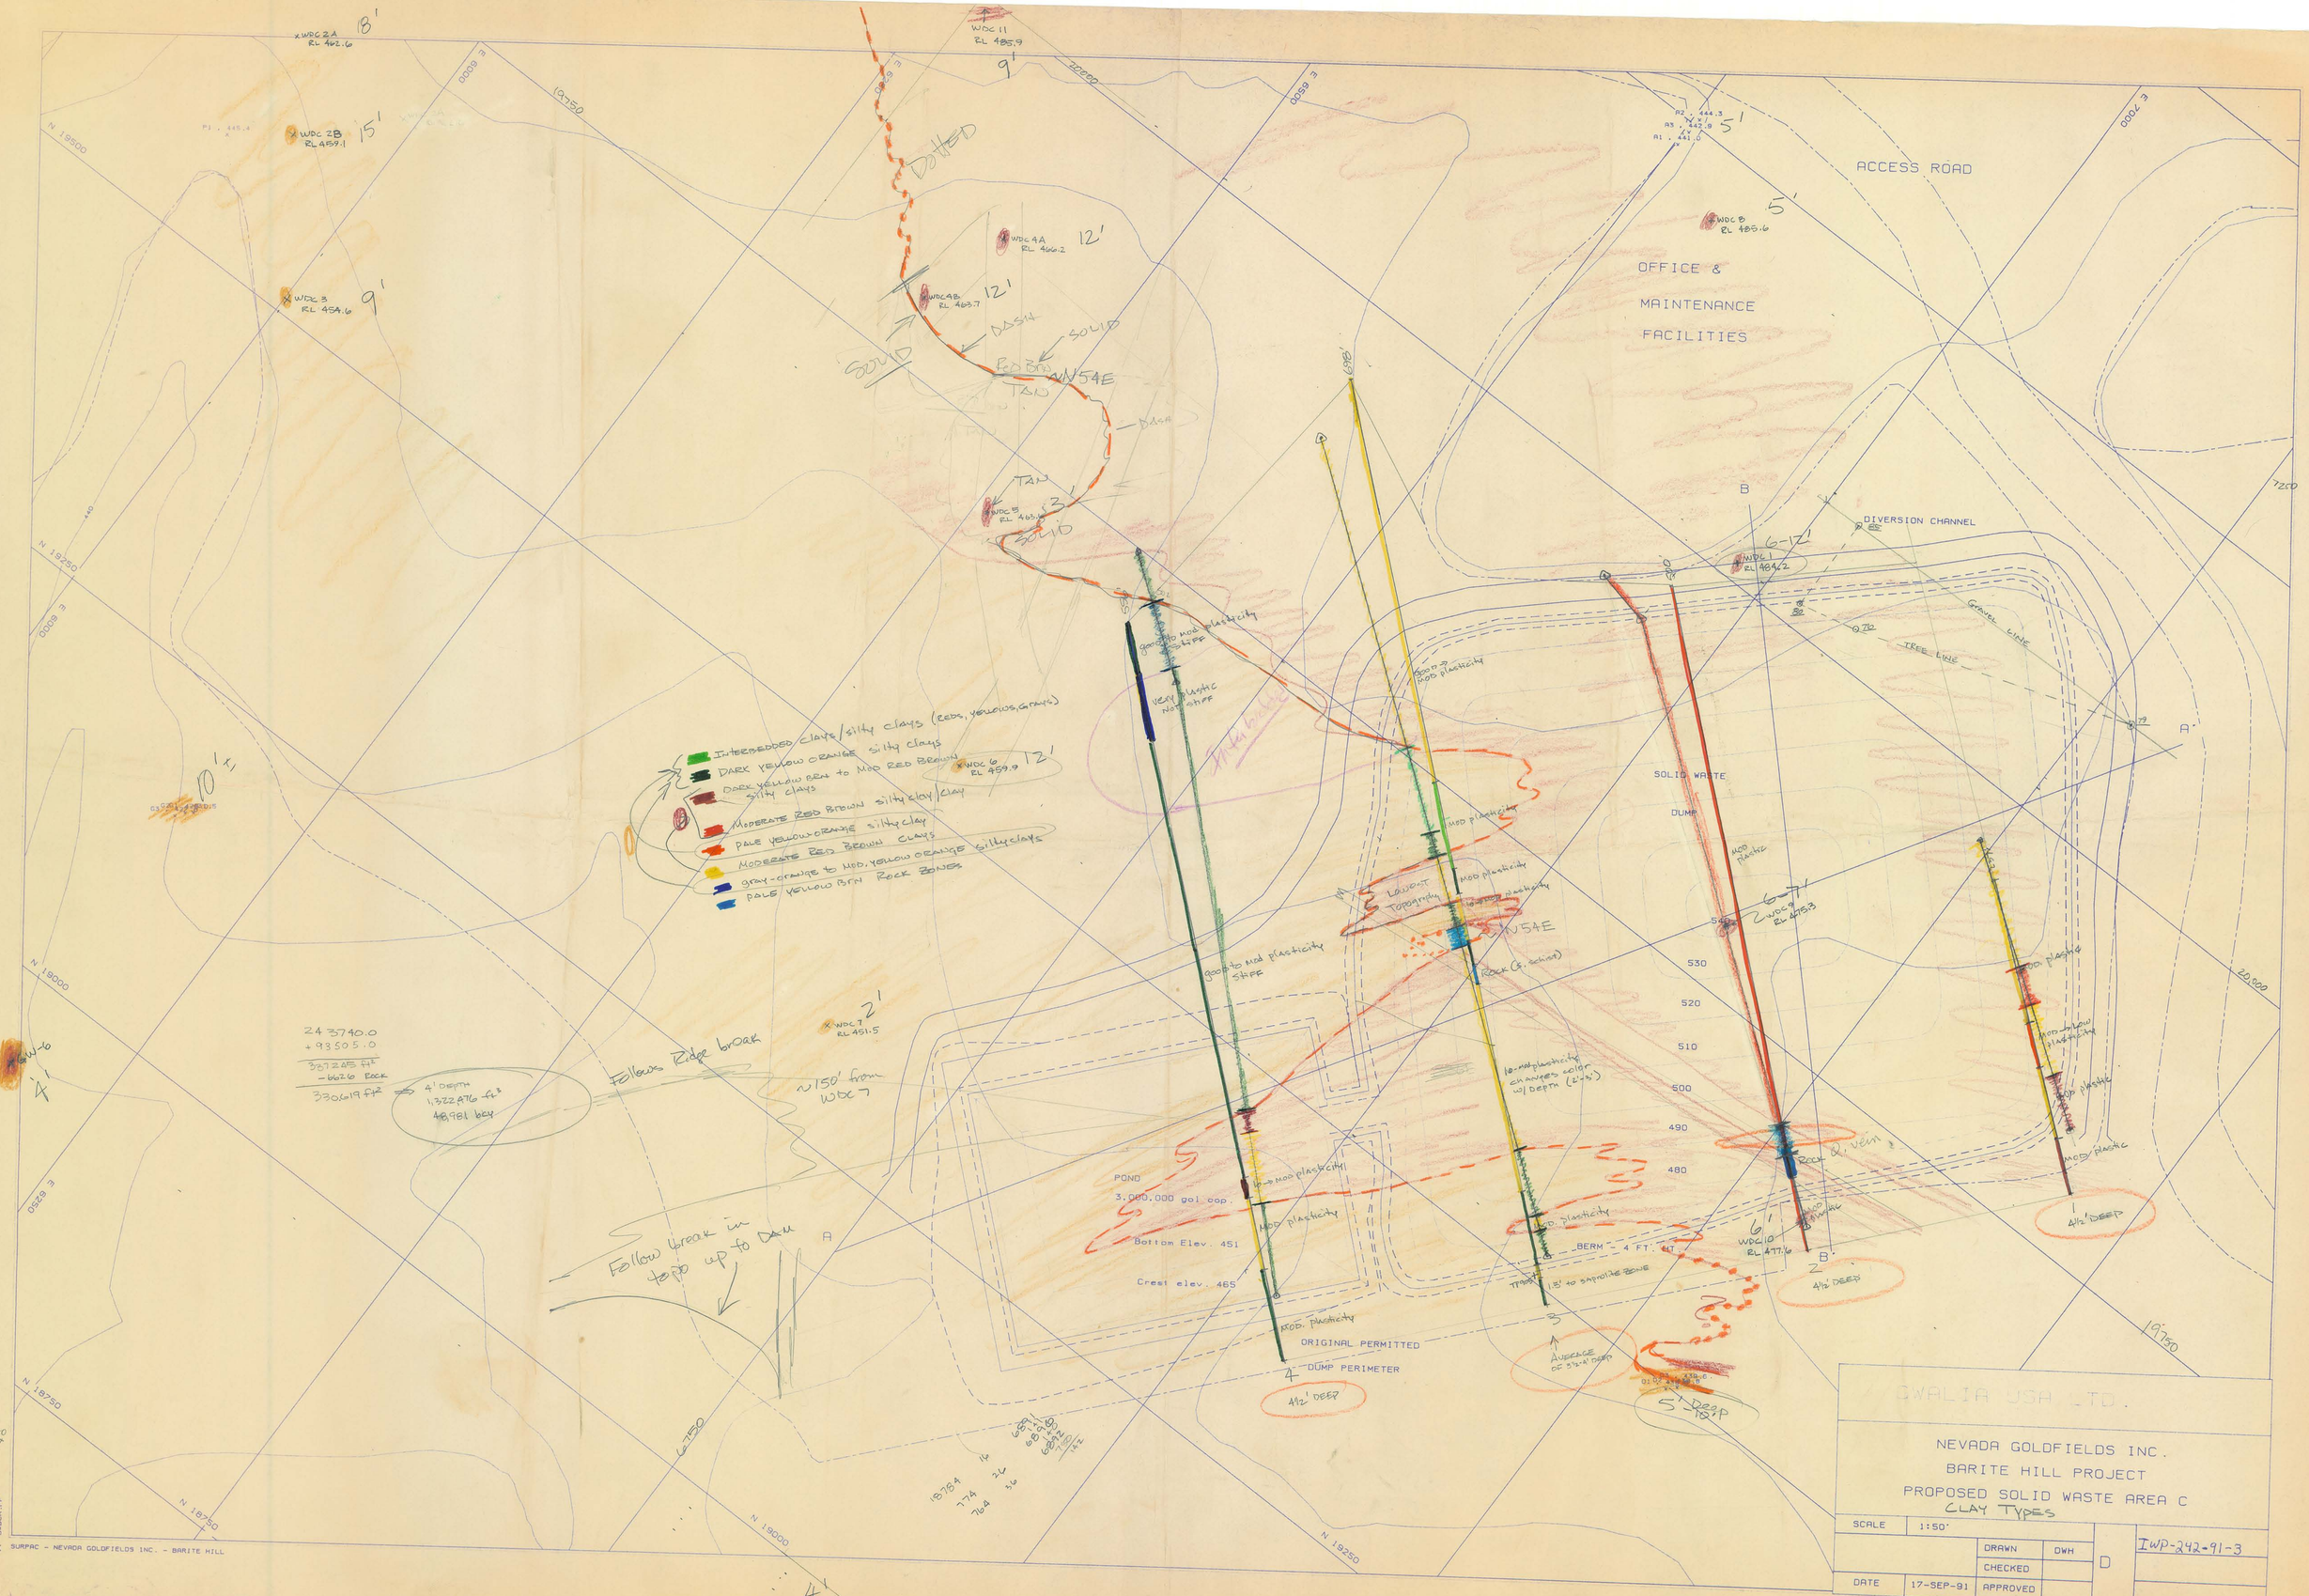

GWALIA USA LTD.

NEVADA GOLDFIELDS INC.
BARITE HILL PROJECT
PROPOSED SOLID WASTE AREA C
CLAY TYPES

SCALE	1:50'			D
		DRAWN	DWH	
		CHECKED		
DATE	17-SEP-91	APPROVED		

IWP-242-91-3