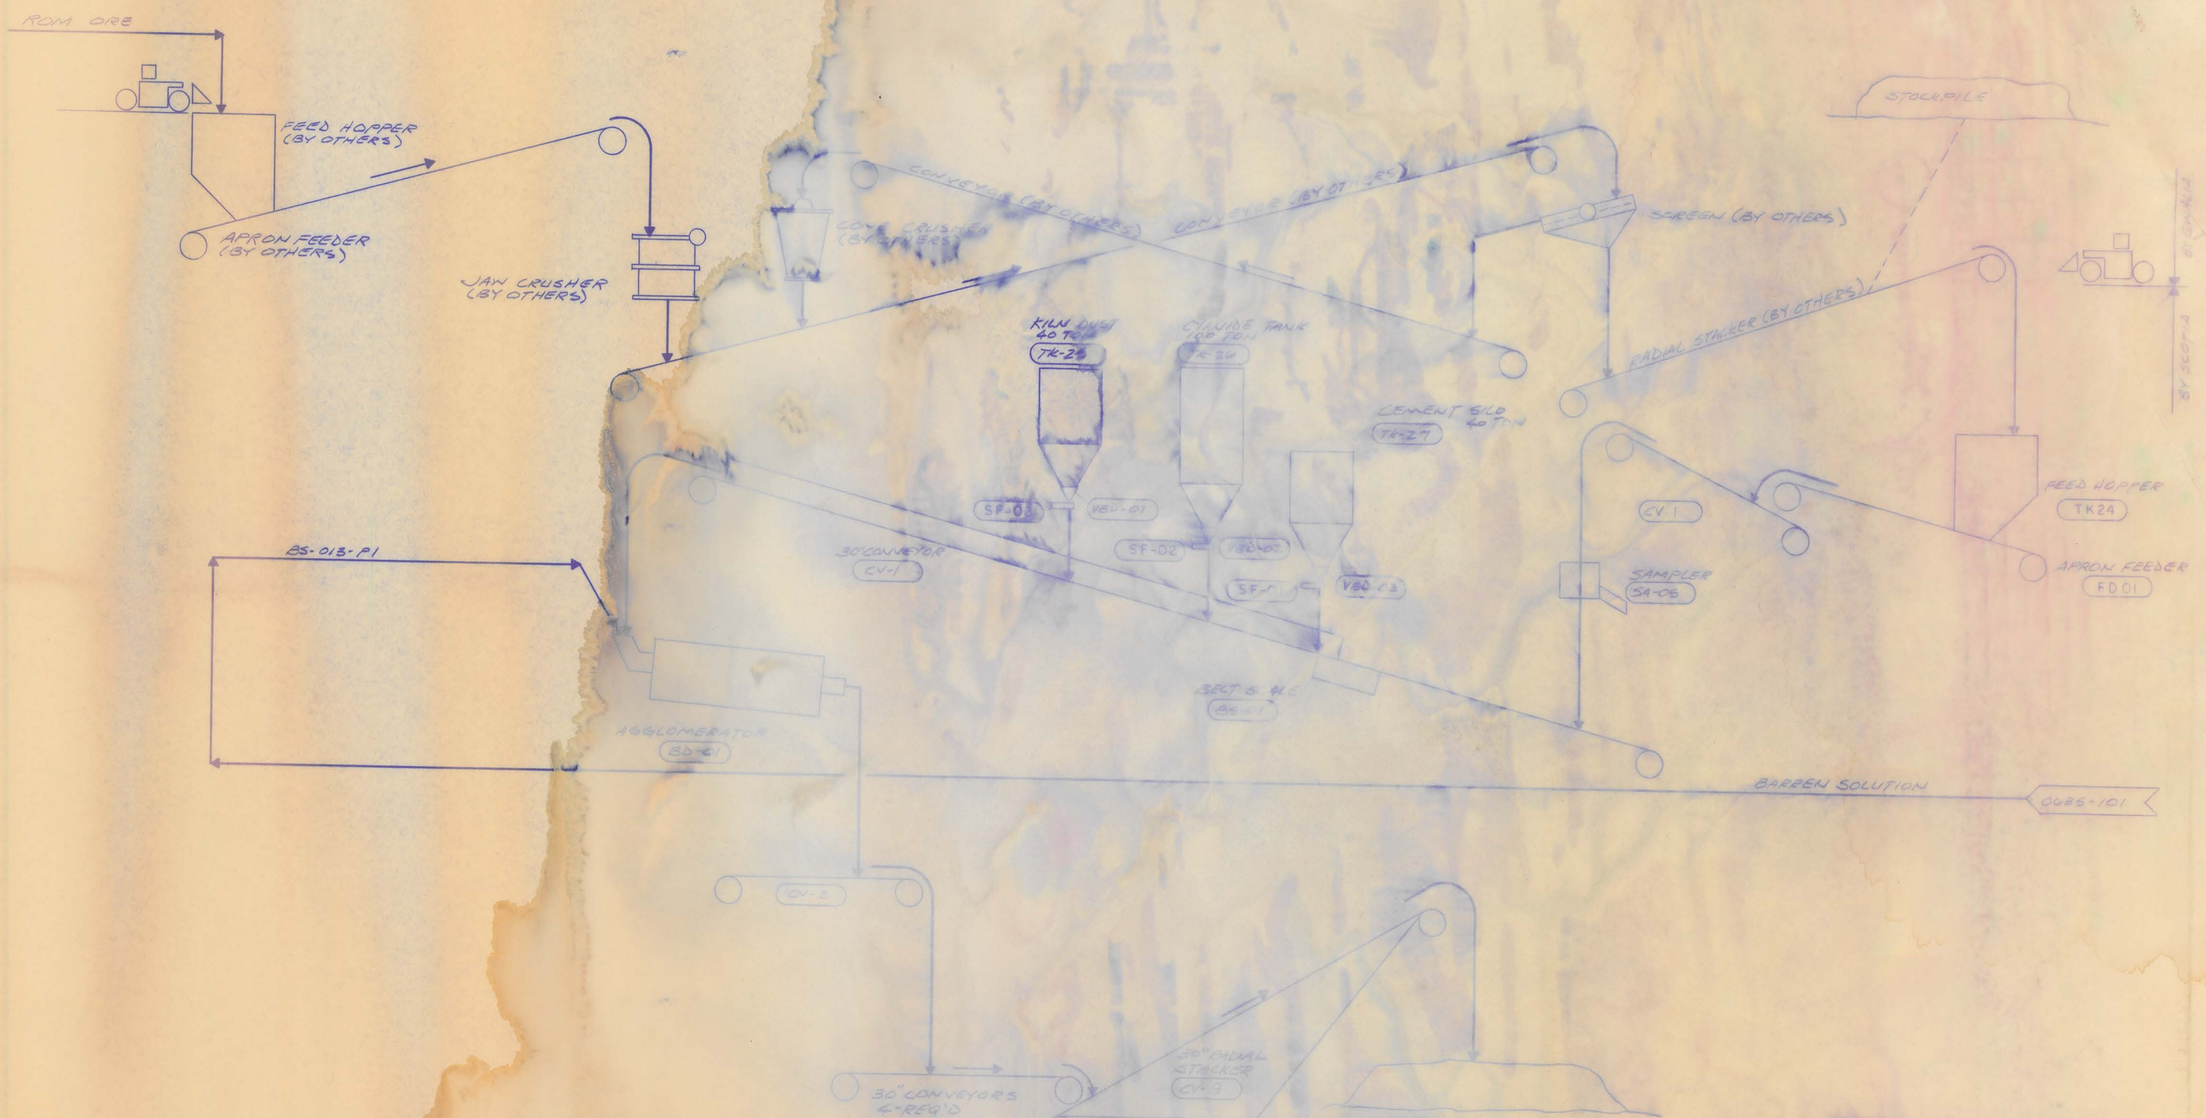

ISSUED FOR CONSTRUCTION
DATE 8-29-89
SIGNED D.C.
OCT 16 1990

	BY	DATE
DESIGN	SSI	
DRAWN	NIELSEN	7-31-89
CHKD	[illegible]	
APPVD	[illegible]	8-4-89
APPVD		
APPVD		
DATE PRINTED		

GWALIA U.S.A. LIMITED
BARITE HILL PROJECT
CRUSHER & CONVEYOR P&ID

SSI SCOTIA INC.
Salt Lake City, Utah

SCALE NONE
DRAWING NUMBER 89-0750-[illegible]
REV.

REFERENCES	DWG. NO.	TITLE

REVISIONS NO	DATE	BY	CHK	DESCRIPTION
A	7-31-89	MN		APPROVA DRAWING
B	8/29/89	[illegible]		ISSUED FOR CONST