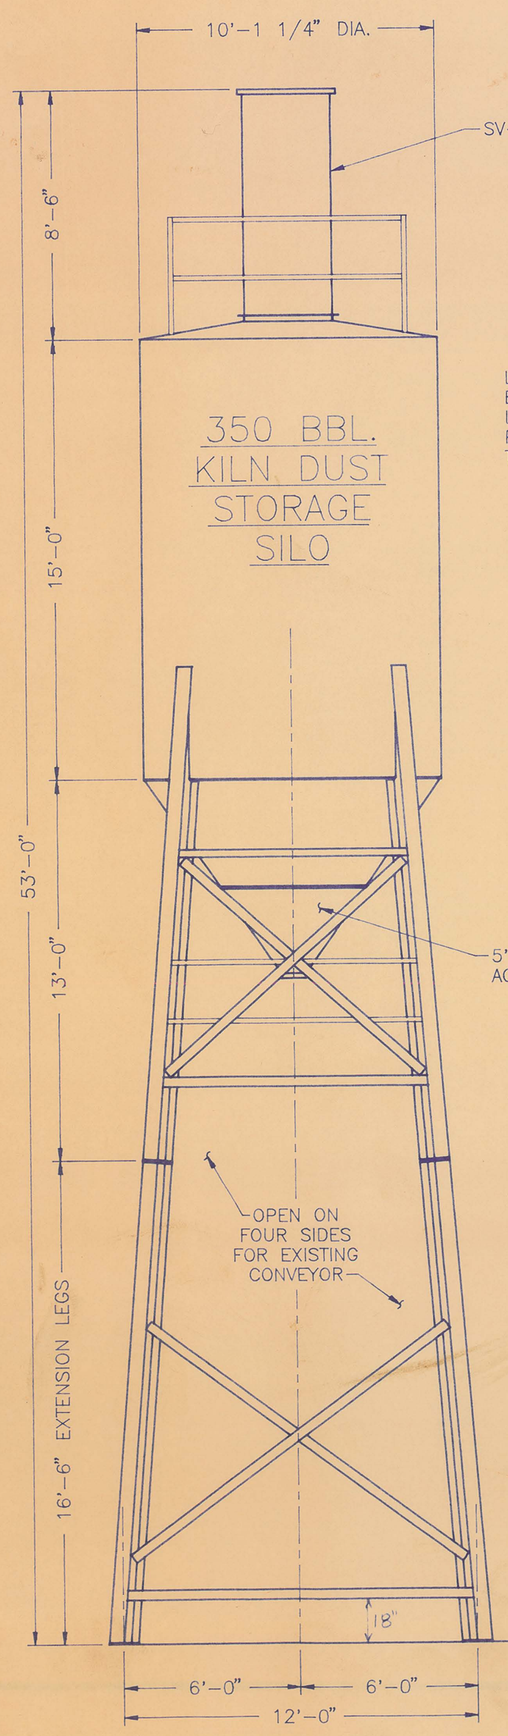

ELEVATION "A-A"

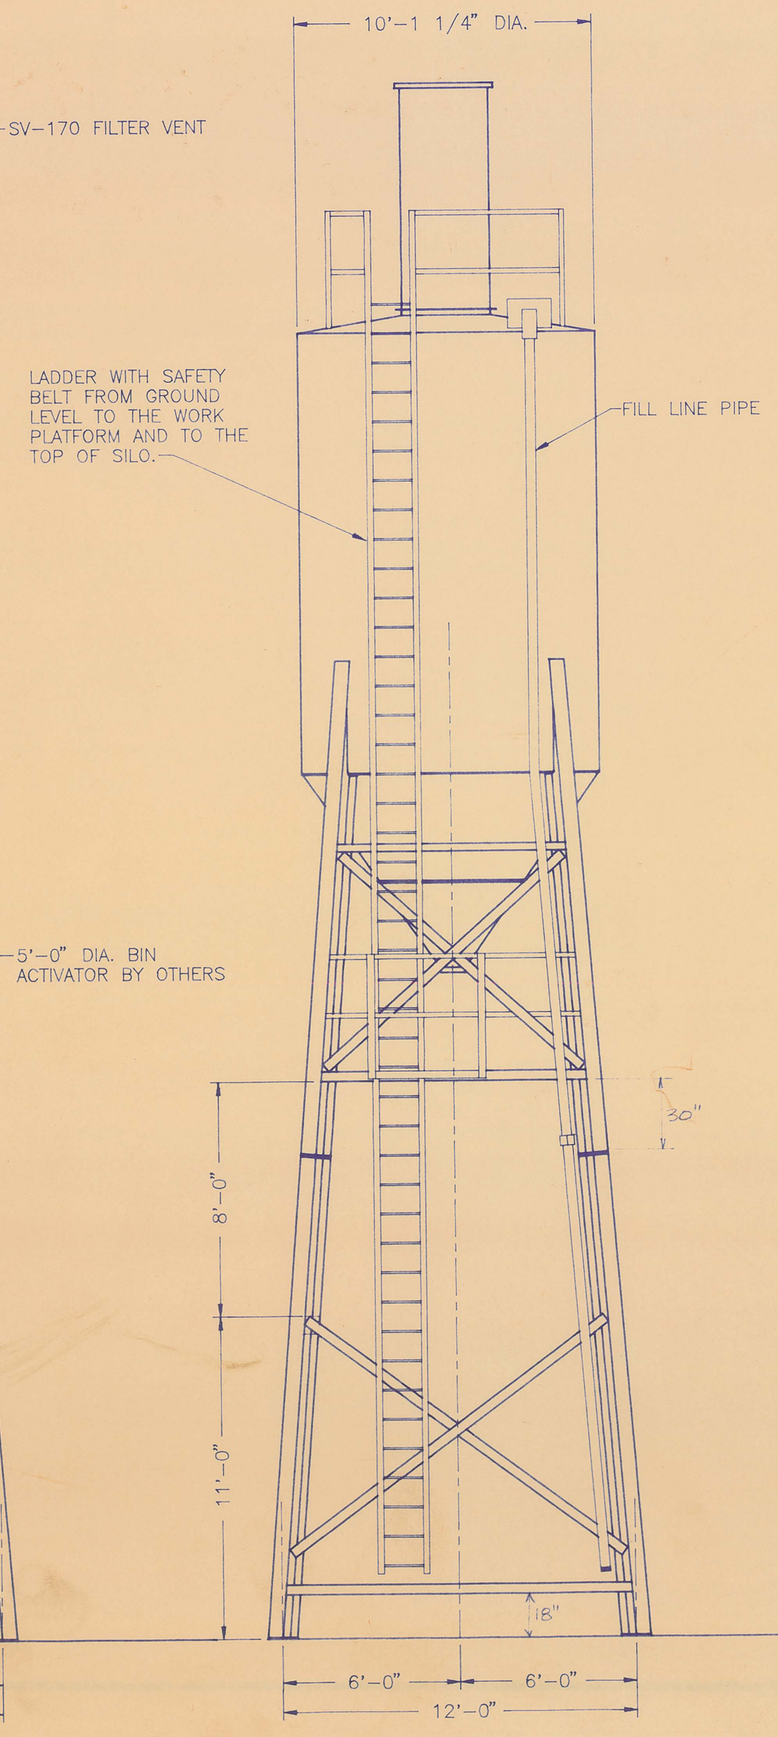

ELEVATION "B-B"

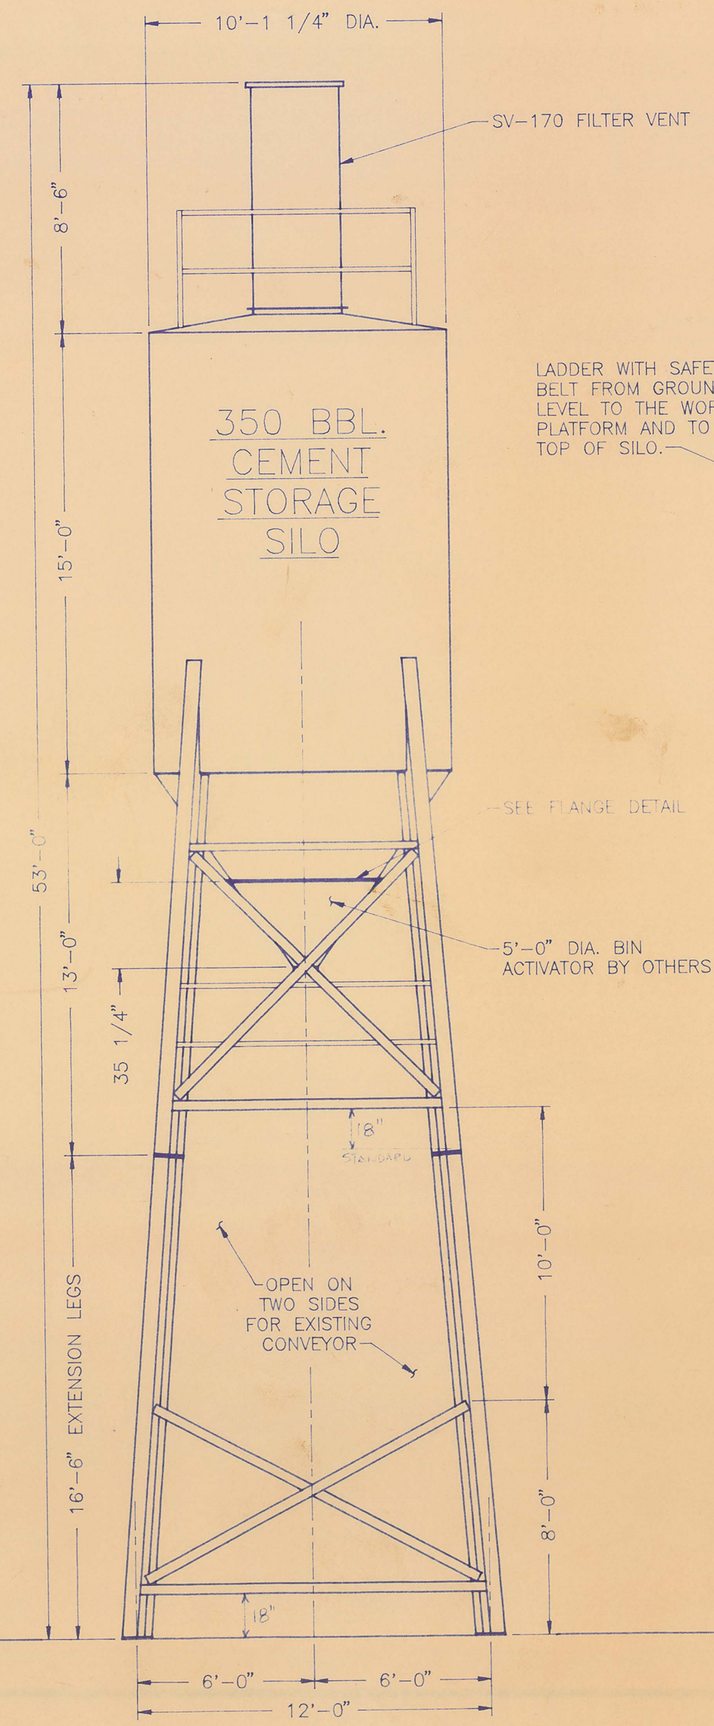

ELEVATION "A-A"

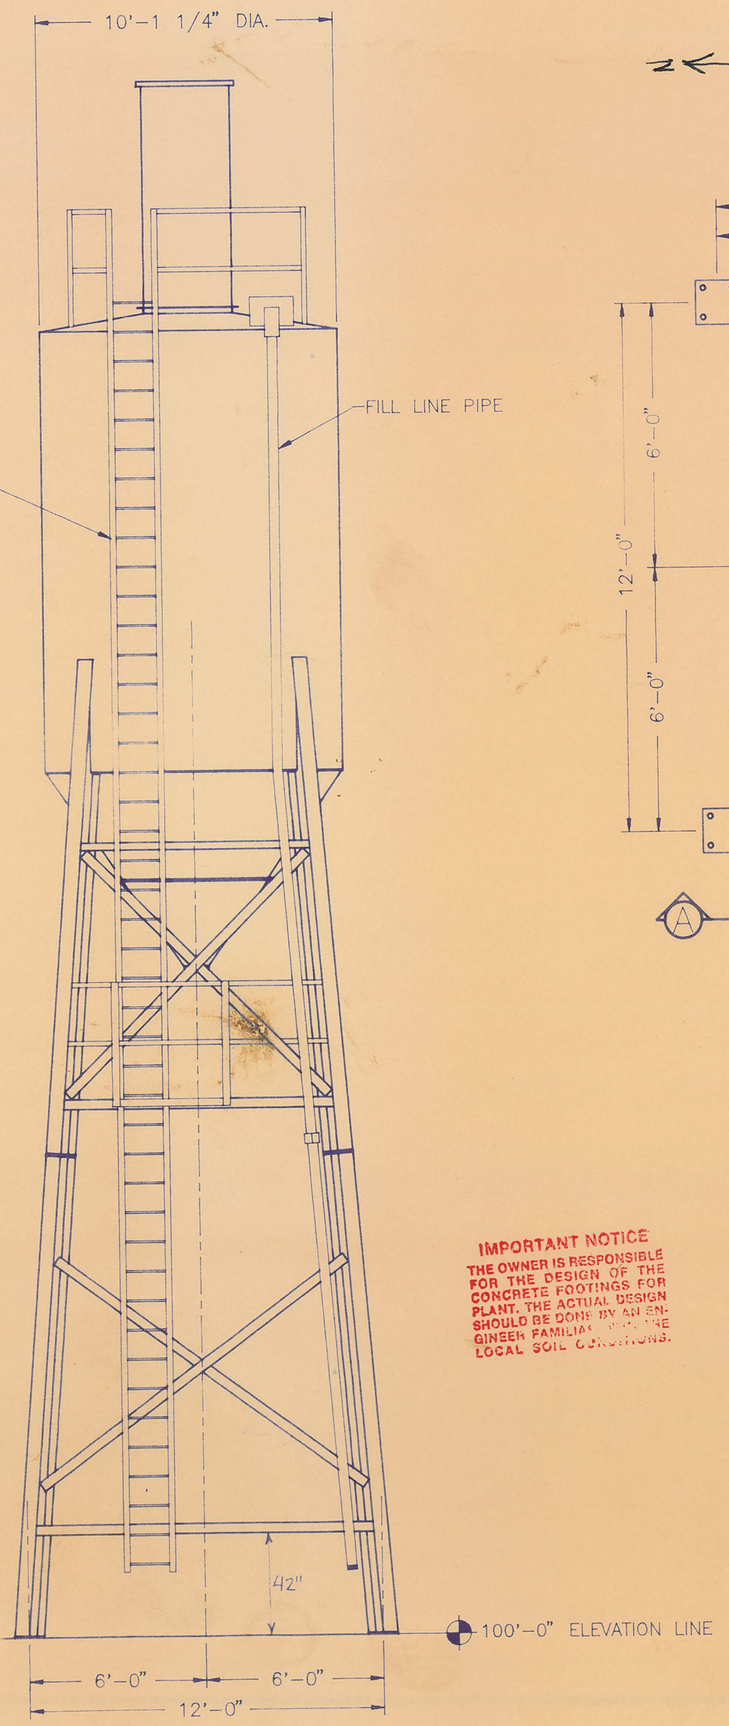

ELEVATION "B-B"

(2) 350 BBL. STORAGE SILO ELEVATIONS

SCALE: 1/4"=1'-0"

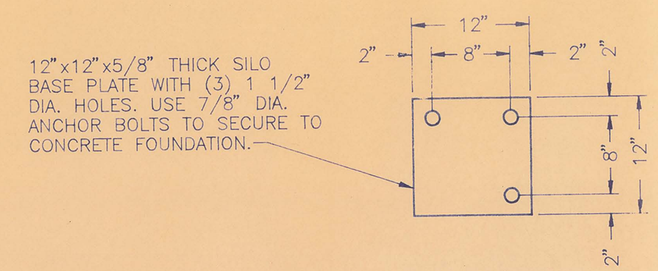

SILO BASE PLATE LAYOUT

NO SCALE

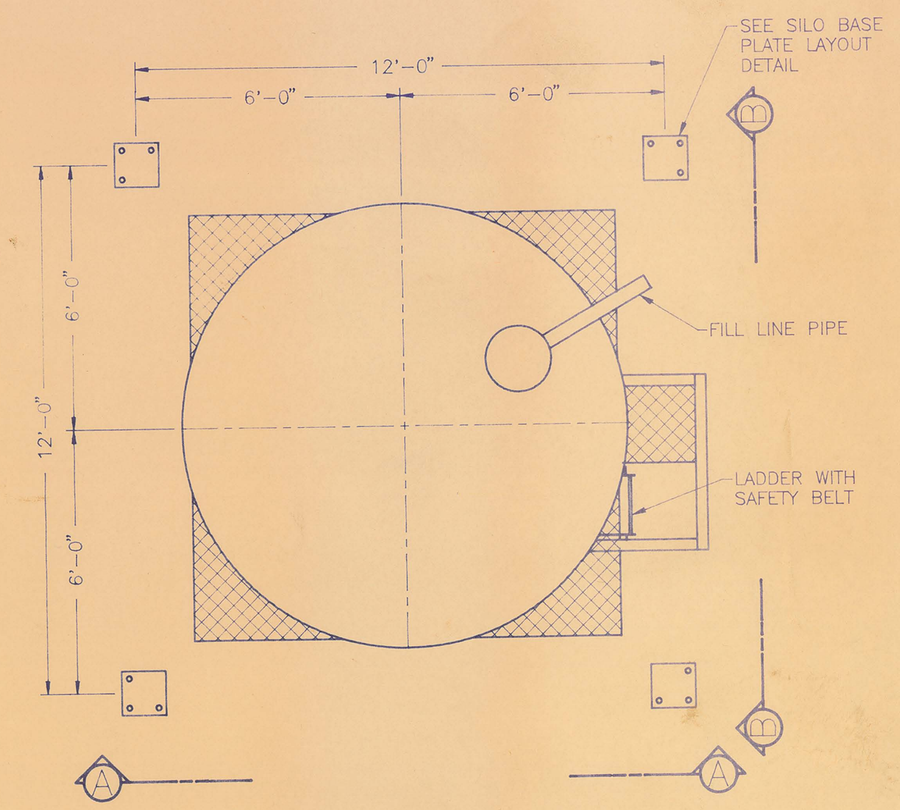

SILO'S PLAN VIEW

SCALE: 3/8"=1'-0"

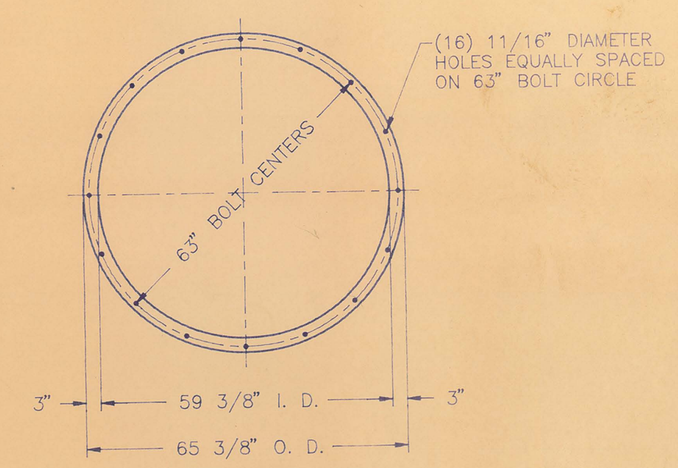

FLANGE DETAIL

SCALE: 1/2"=1'-0"

IMPORTANT NOTICE
THE OWNER IS RESPONSIBLE FOR THE DESIGN OF THE CONCRETE FOOTINGS FOR PLANT. THE ACTUAL DESIGN SHOULD BE DONE BY AN ENGINEER FAMILIAR WITH THE LOCAL SOIL CONDITIONS.

Stephens
TOMPKINSVILLE, KENTUCKY

PREPARED FOR
DAVIS PUGMILL
COLUMBIA, TENNESSEE

DESCRIPTION
TWO 350 BARREL STORAGE SILO
ELEVATIONS AND PLAN VIEW

SCALE	DRAWN BY	DATE	REVISED	DRAWING NO.
NOTED	M.D.H.	9-19-89		89112