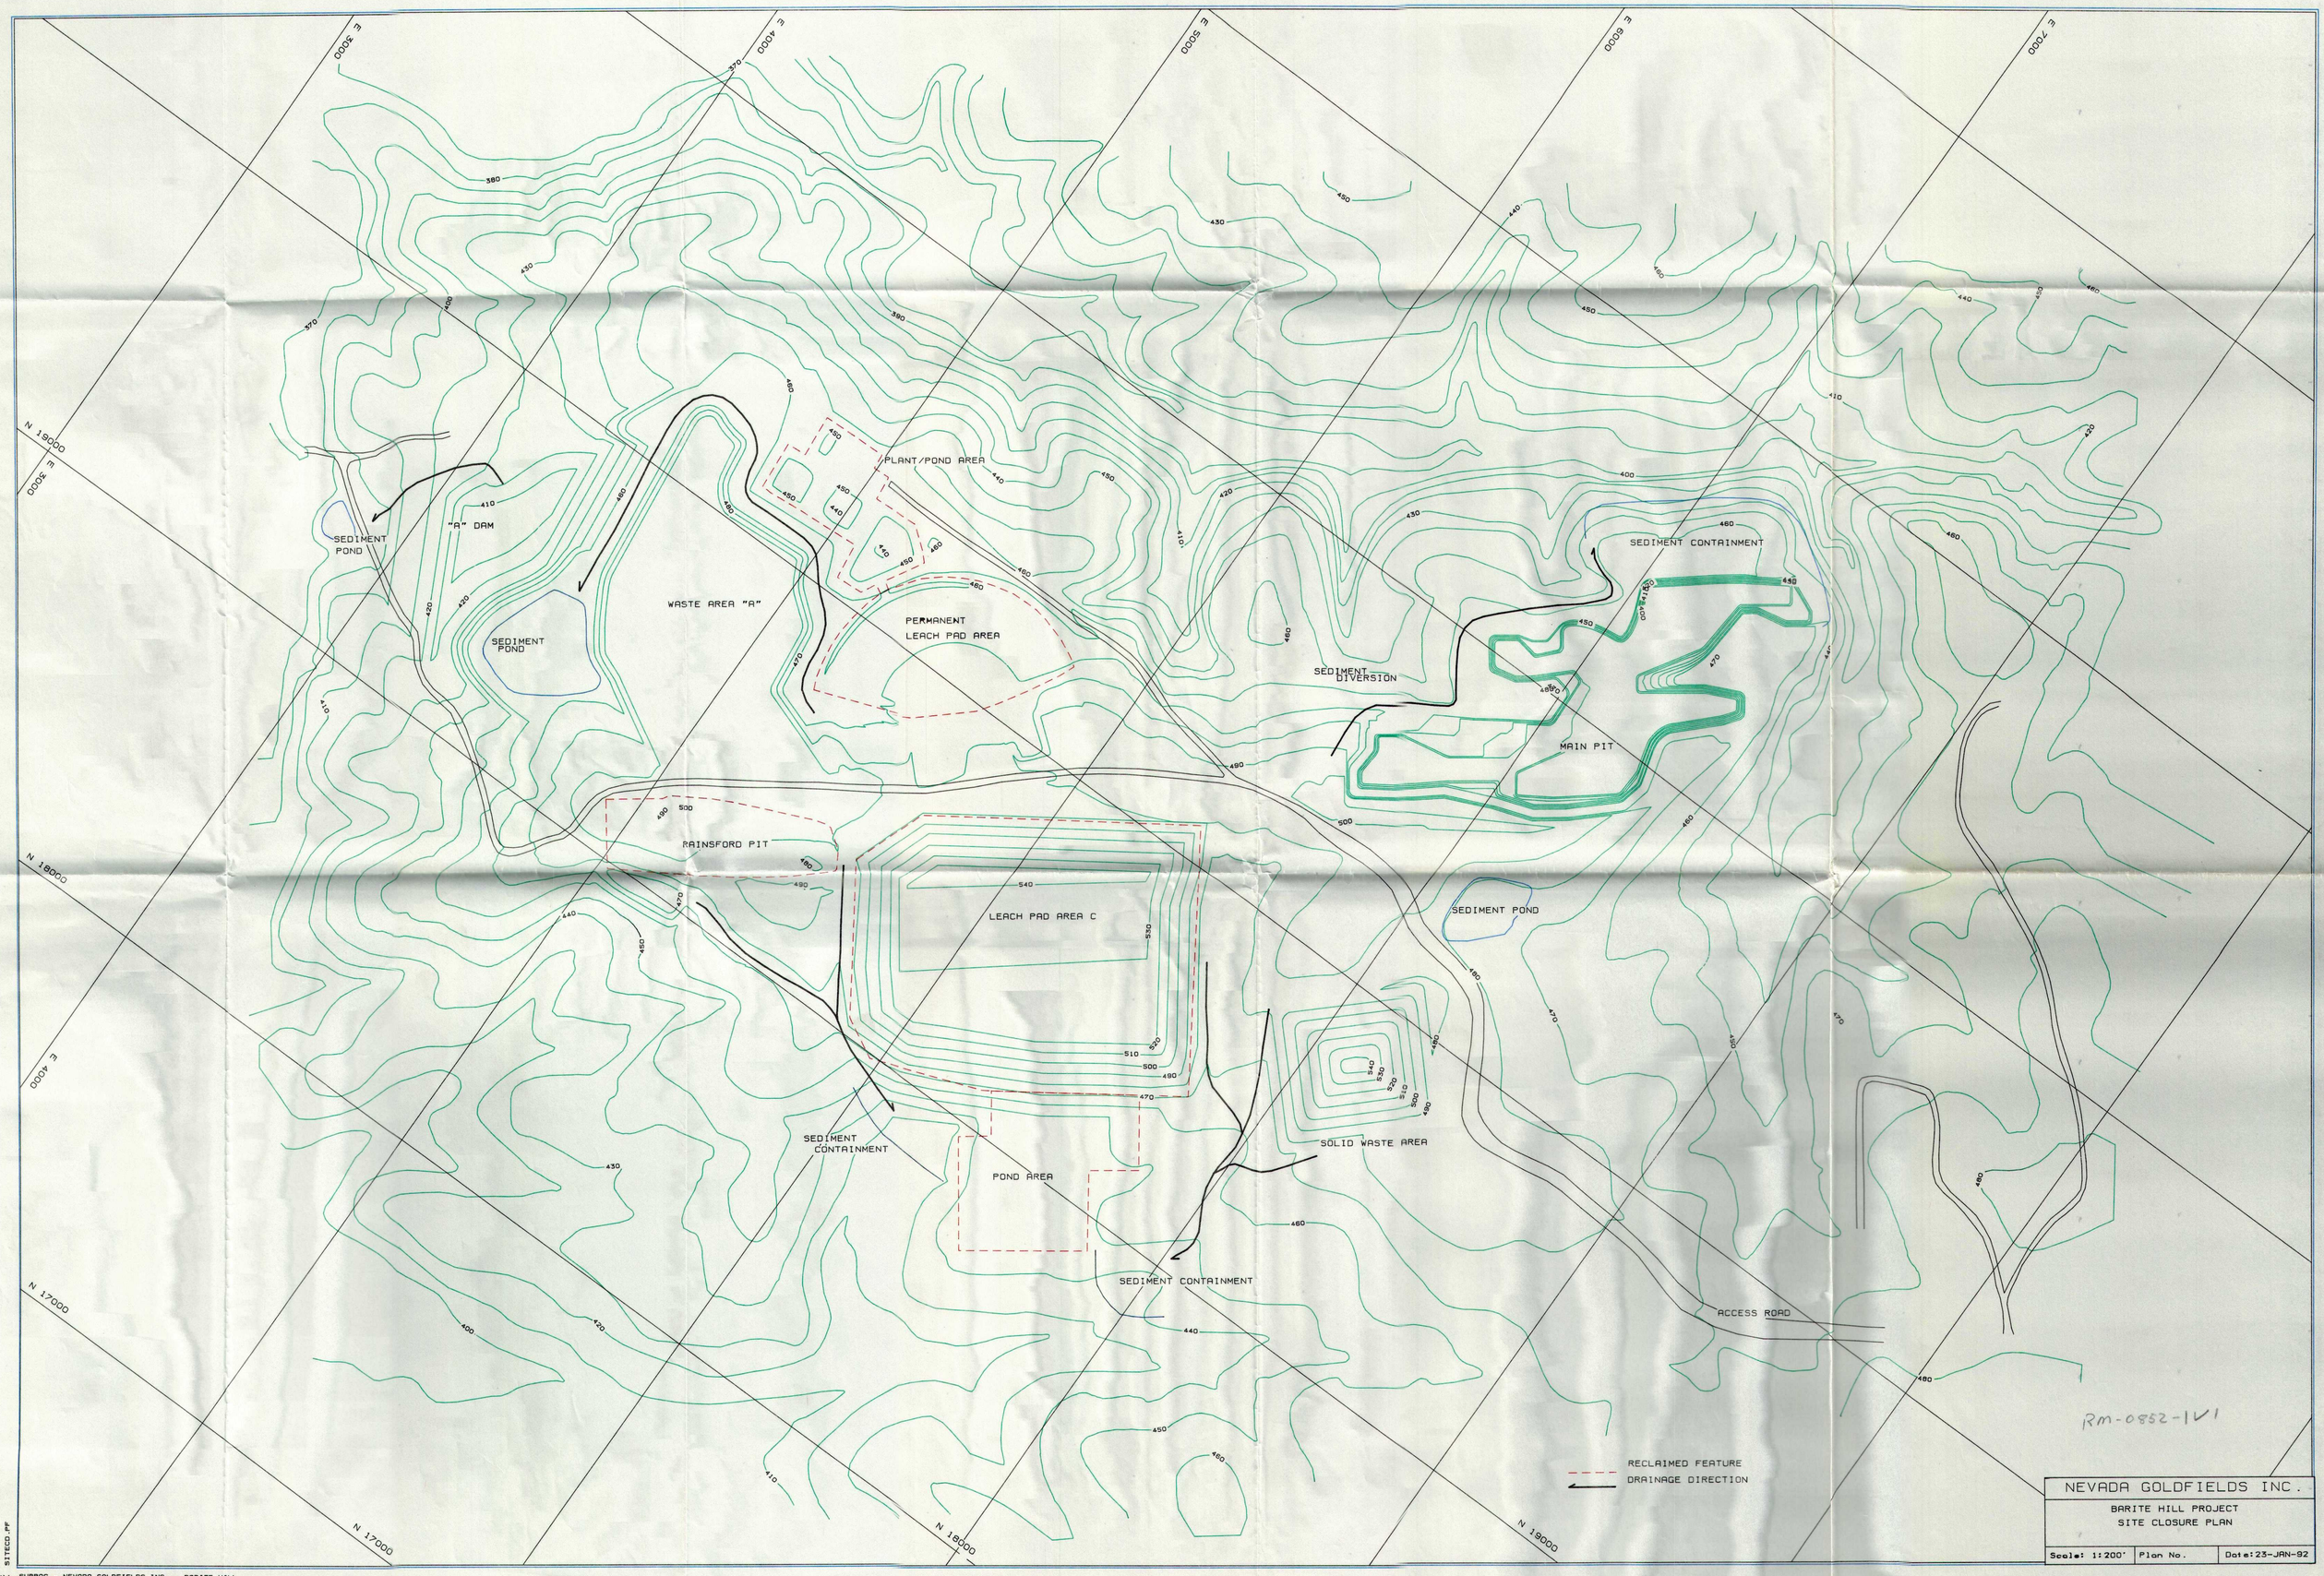
E 3000
E 4000
E 5000
E 6000
E 7000
N 18000
N 17000
SEDIMENT POND
"A" DAM
WASTE AREA "A"
SEDIMENT POND
PLANT/POND AREA
PERMANENT LEACH PAD AREA
SEDIMENT DIVERSION
SEDIMENT CONTAINMENT
MAIN PIT
RAINSFORD PIT
LEACH PAD AREA C
SEDIMENT POND
SEDIMENT CONTAINMENT
POND AREA
SOLID WASTE AREA
SEDIMENT CONTAINMENT
ACCESS ROAD
RECLAIMED FEATURE
DRAINAGE DIRECTION
NEVADA GOLDFIELDS INC.
BARITE HILL PROJECT
SITE CLOSURE PLAN
Scale: 1:200'
Plan No.
Date: 23-JAN-92
RM-0852-1V1
SITECO.PF
SURPAC - NEVADA GOLDFIELDS INC. - BARITE HILL