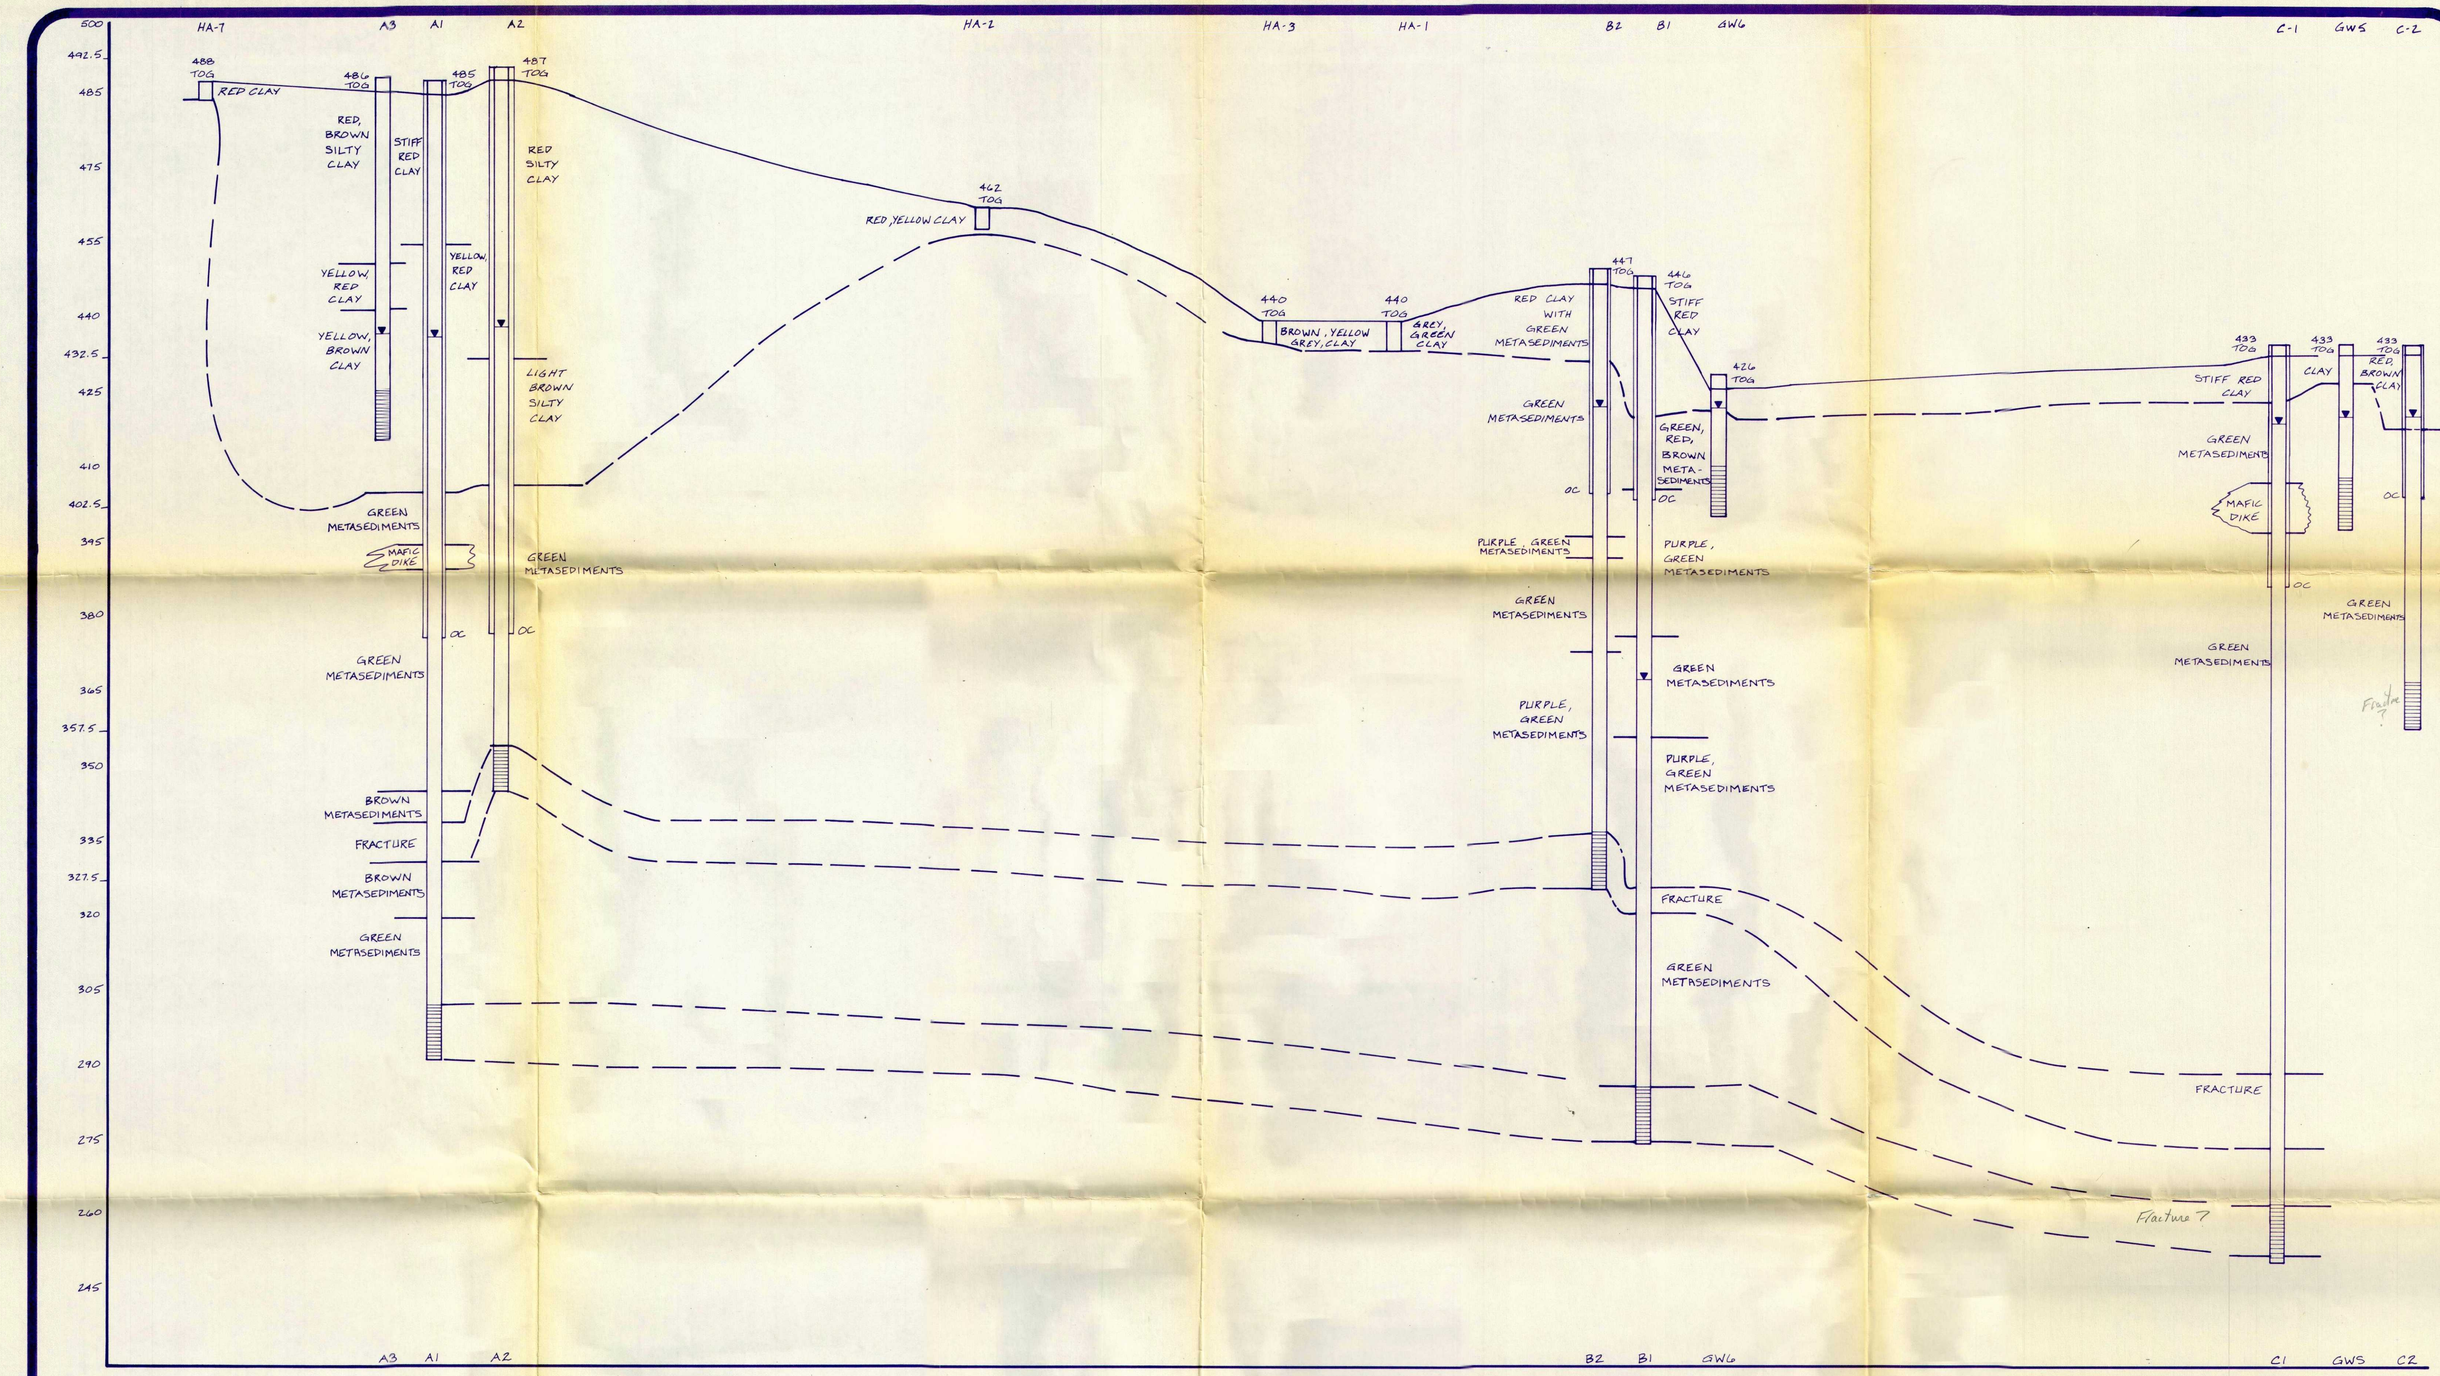

LEGEND

TOG = TOP OF GROUND

▼ = WATER LEVEL (1-8-90)

OC = OUTER CASING

▤ = SCREEN INTERVAL

---- = CONTACT

1" = 100' BETWEEN CLUSTERS

FIGURE 3

GENERALIZED CROSS SECTION

GWALIA (USA) Ltd.
BARITE HILL PROJECT

GENERALIZED
HYDROGEOLOGIC CROSS SECTION

ETE ENVIRONMENTAL TECHNOLOGY ENGINEERING, INC.
Consulting Engineers & Hydrogeologists
P.O. BOX 1867 * 1445 PISGAH CHURCH ROAD
LEXINGTON, SOUTH CAROLINA 29072 * (803) 957-6270

DRAWN BY: CAB	DATE: 2/7/90
DESIGNED BY:	PROJECT NO.: 262-06101
APPROVED BY:	SHEET NO. 1 OF 1

Received 2/3/90