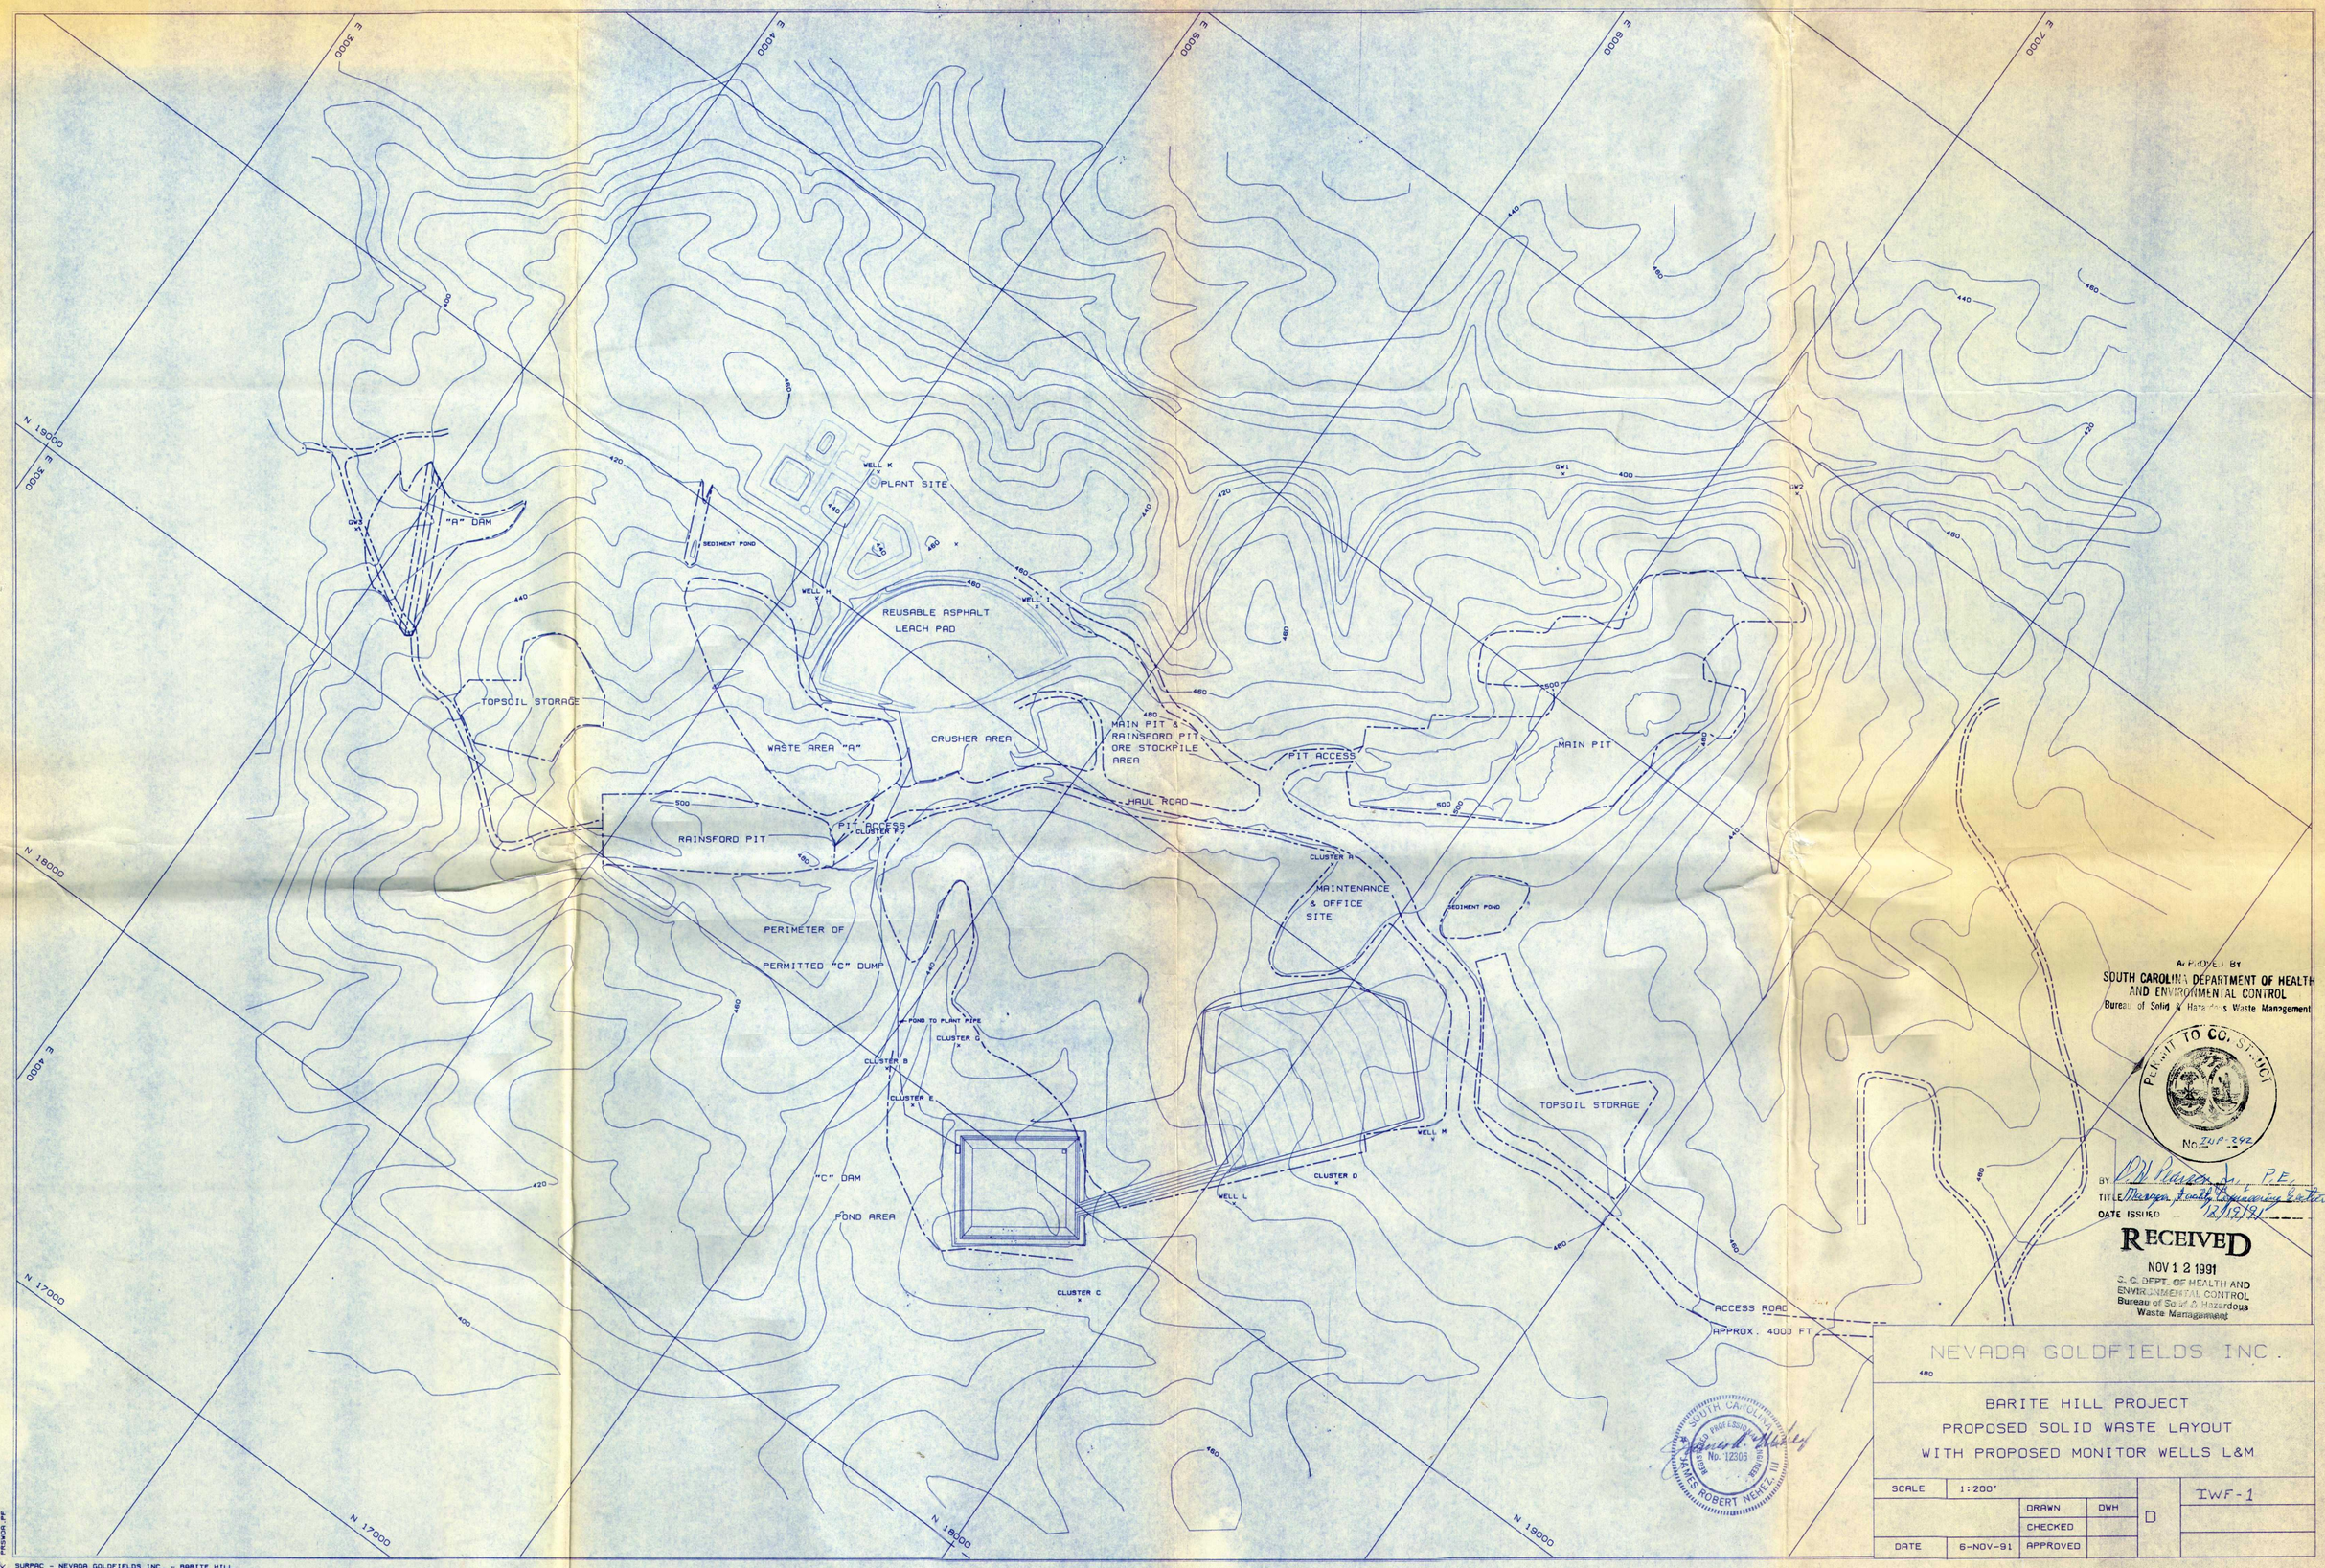

APPROVED BY
SOUTH CAROLINA DEPARTMENT OF HEALTH
AND ENVIRONMENTAL CONTROL
Bureau of Solid & Hazardous Waste Management

PERMIT TO CONSTRUCT
No. ZNP-242

BY D.W. Pearson Jr., P.E.
TITLE Manager, Facility Engineering Section
DATE ISSUED 12/19/91

RECEIVED
NOV 12 1991
S. C. DEPT. OF HEALTH AND
ENVIRONMENTAL CONTROL
Bureau of Solid & Hazardous
Waste Management

SOUTH CAROLINA
REGISTERED PROFESSIONAL ENGINEER
No. 12305
JAMES ROBERT NEHEZ, III

NEVADA GOLDFIELDS INC.

BARITE HILL PROJECT
PROPOSED SOLID WASTE LAYOUT
WITH PROPOSED MONITOR WELLS L&M

SCALE	1:200'			D	IWF-1
		DRAWN	DWH		
		CHECKED			
DATE	6-NOV-91	APPROVED			

SURPAC - NEVADA GOLDFIELDS INC. - BARITE HILL