DETAIL 1
POND LEAK DETECTION SUMP

DETAIL 2
SYNTHETIC LINER B (HORIZONTAL)

DETAIL 3
SYNTHETIC LINER A (SLOPE)

DETAIL 4
LINER ANCHOR

CROSS SECTION P - P'

DETAIL 5
SECTION OF POND TO PLANT PIPING

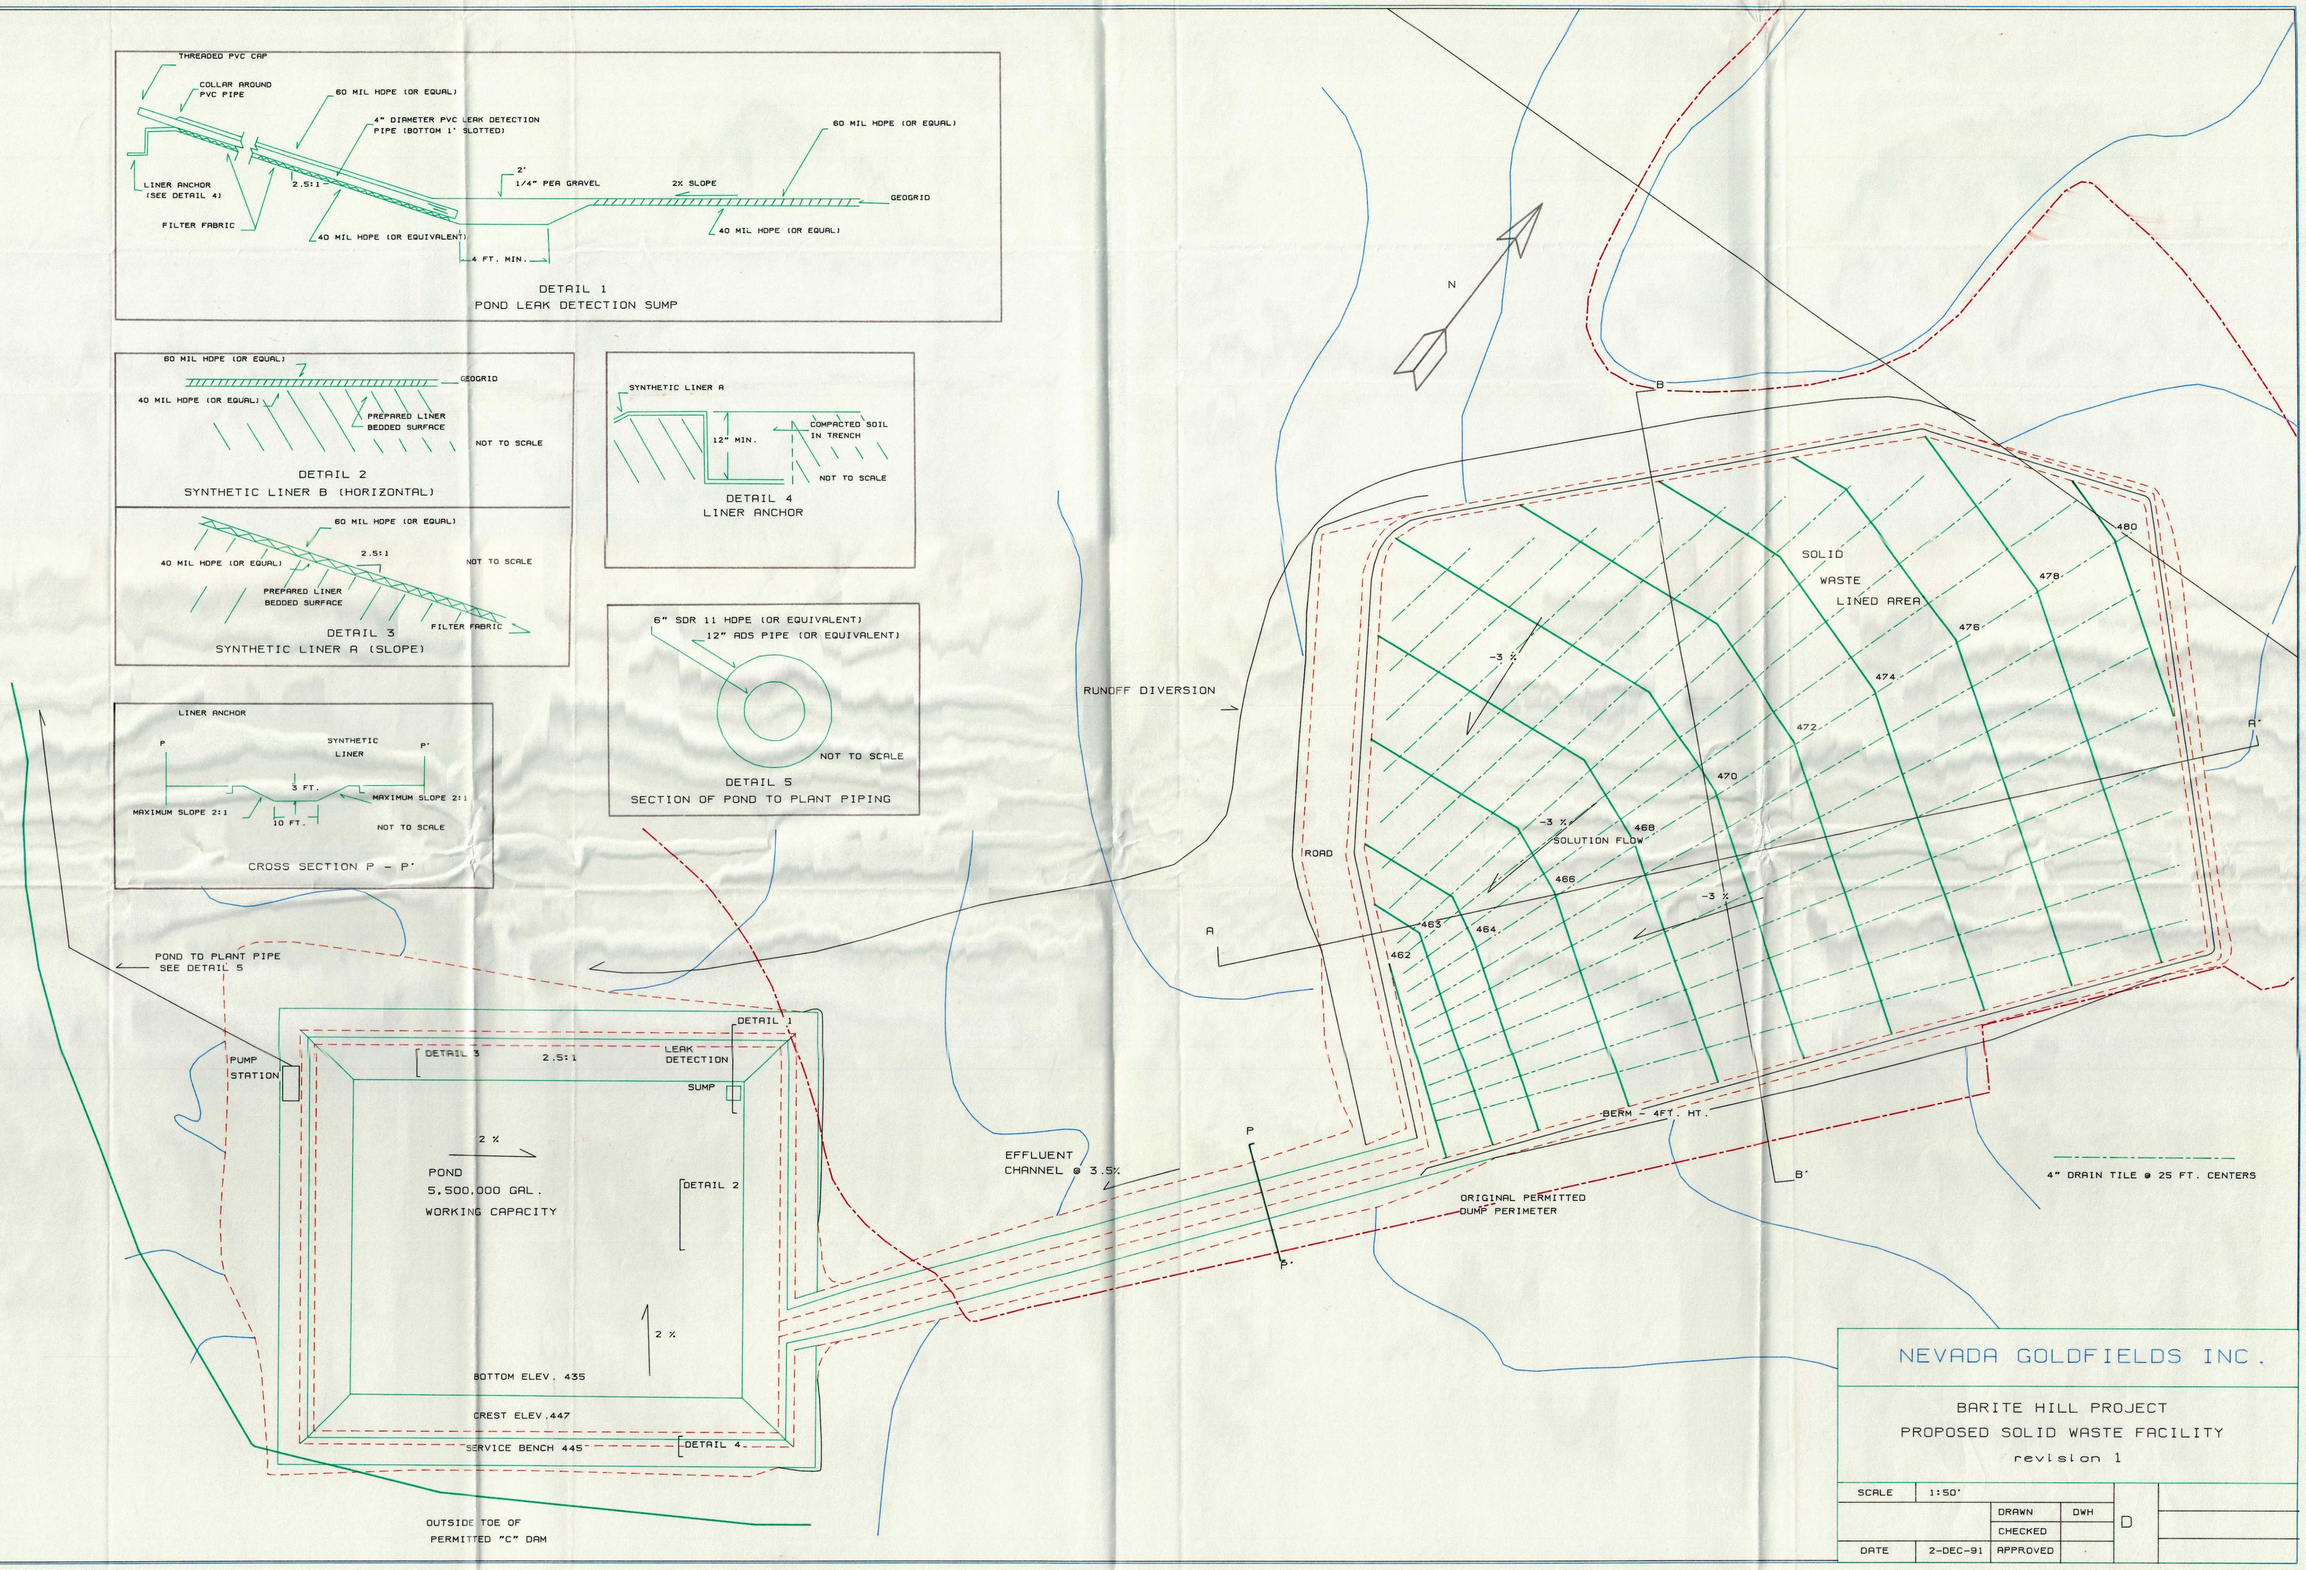

NEVADA GOLDFIELDS INC.

BARITE HILL PROJECT
PROPOSED SOLID WASTE FACILITY
revision 1

SCALE	1:50'			D
		DRAWN	DWH	
		CHECKED		
DATE	2-DEC-91	APPROVED		

SURPAC - NEVADA GOLDFIELDS INC. - BARITE HILL