REDACTED VERSION

90034817

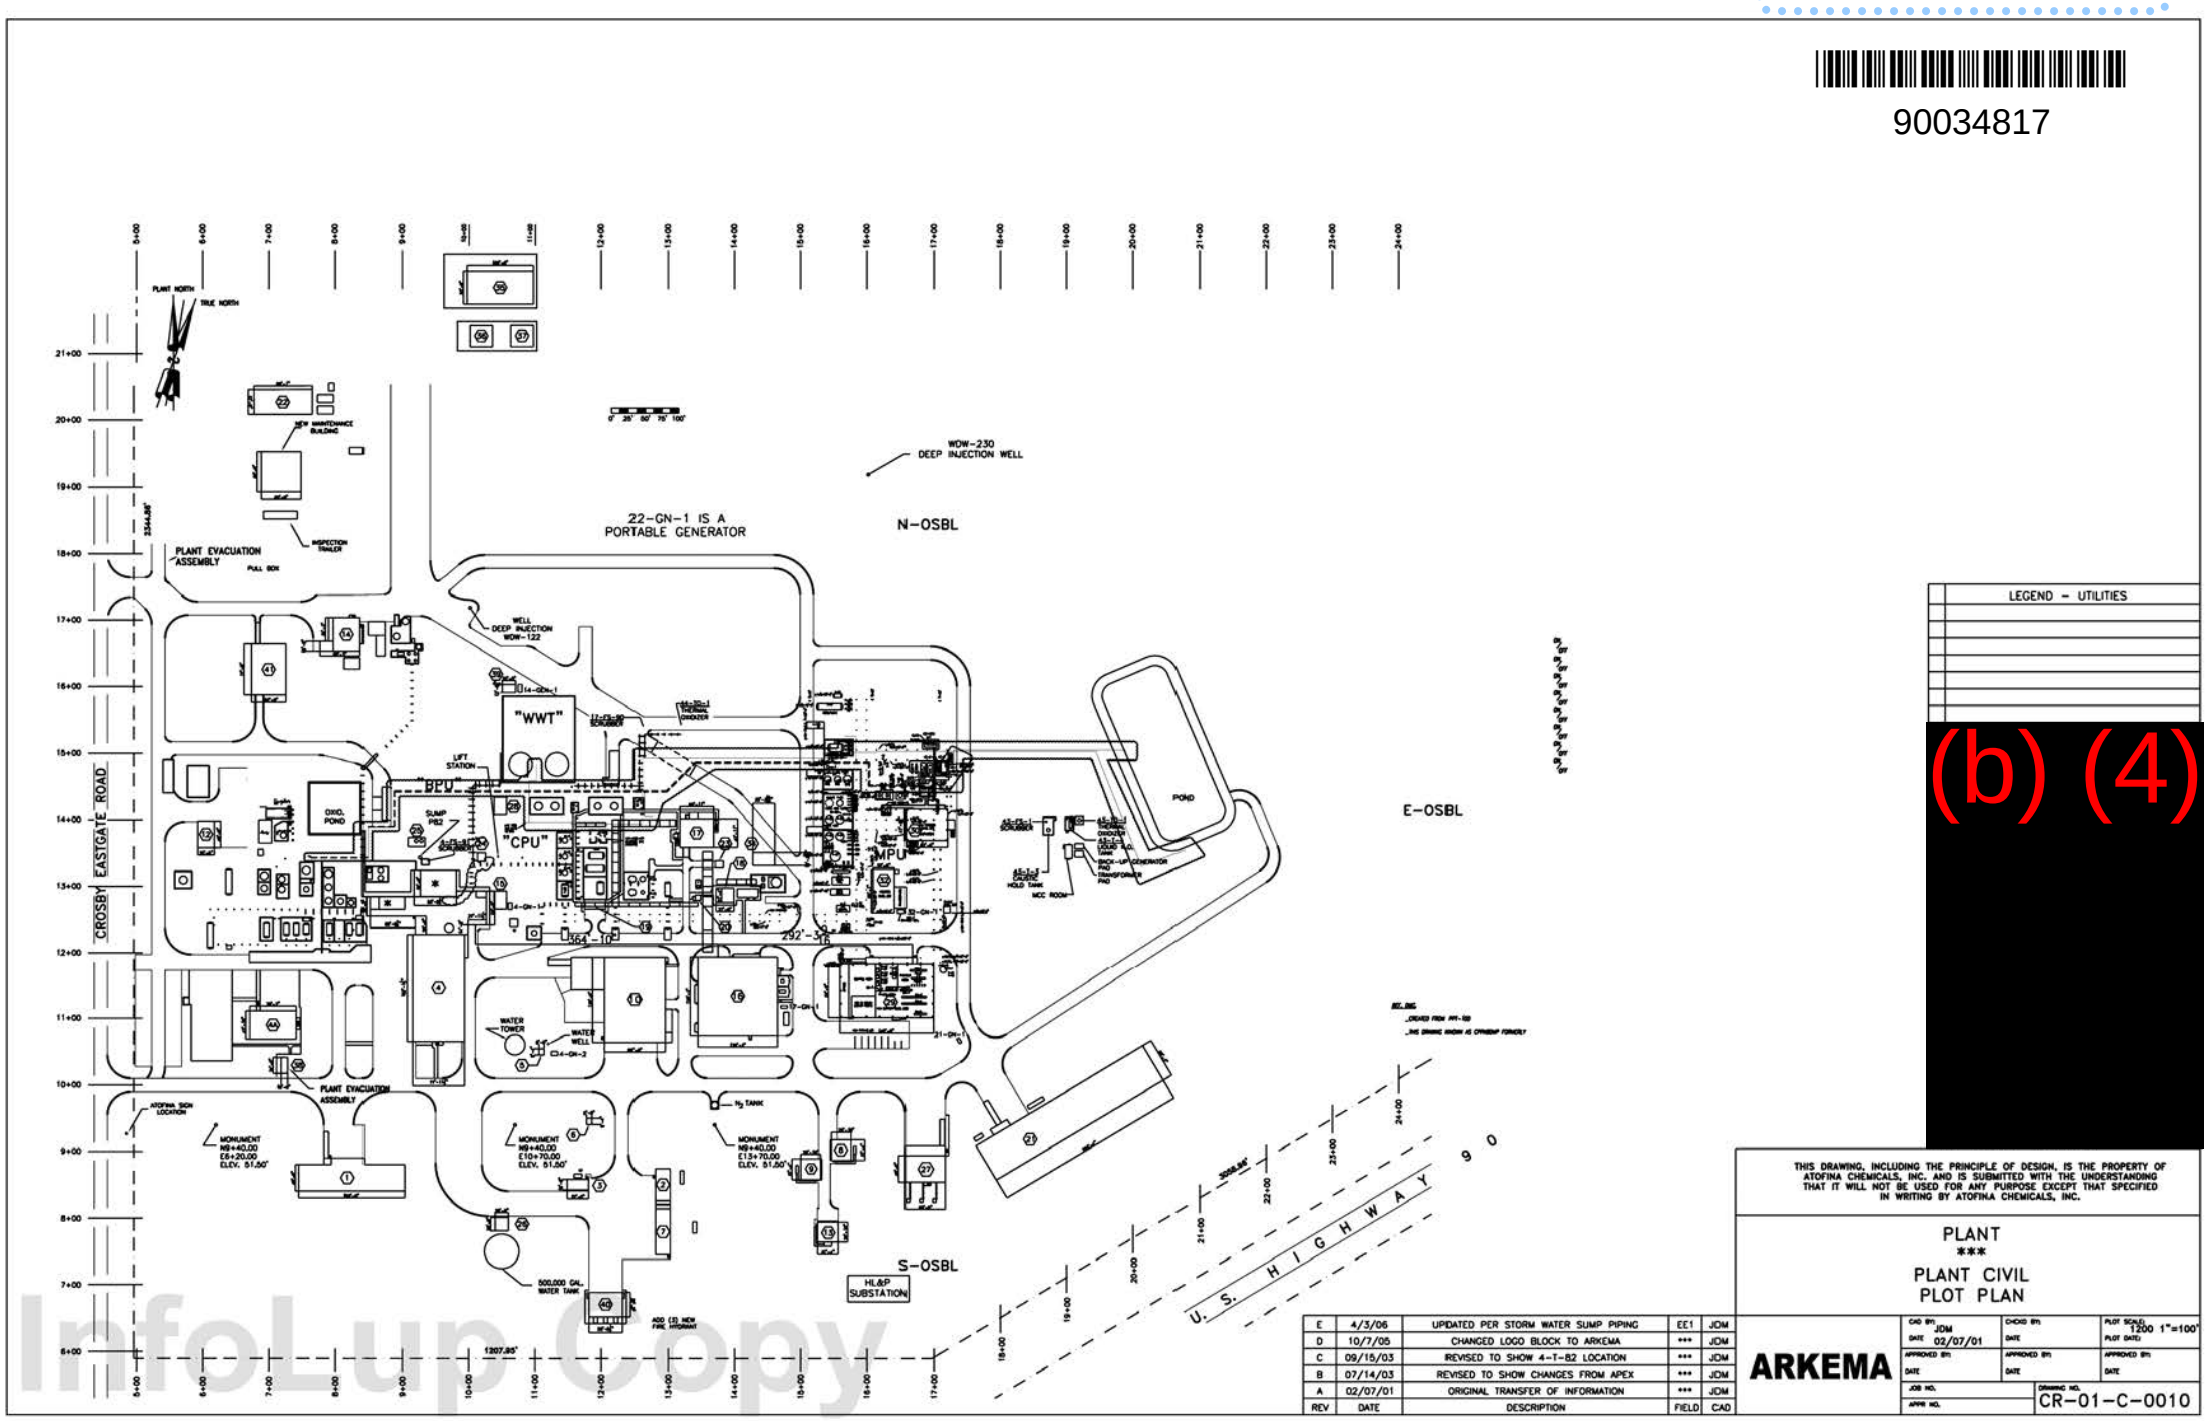

REV	DATE	DESCRIPTION	FIELD	CAD
E	4/3/06	UPDATED PER STORM WATER SUMP PIPING	EE1	JDM
D	10/7/05	CHANGED LOGO BLOCK TO ARKEMA	***	JDM
C	09/15/03	REVISED TO SHOW 4-T-82 LOCATION	***	JDM
B	07/14/03	REVISED TO SHOW CHANGES FROM APEX	***	JDM
A	02/07/01	ORIGINAL TRANSFER OF INFORMATION	***	JDM

THIS DRAWING, INCLUDING THE PRINCIPLE OF DESIGN, IS THE PROPERTY OF ATOFINA CHEMICALS, INC. AND IS SUBMITTED WITH THE UNDERSTANDING THAT IT WILL NOT BE USED FOR ANY PURPOSE EXCEPT THAT SPECIFIED IN WRITING BY ATOFINA CHEMICALS, INC.

PLANT
***
PLANT CIVIL
PLOT PLAN

ARKEMA

CAD BY: JDM
DATE 02/07/01
CHECKED BY:
DATE
PLOT SCALE: 1200 1"=100'
PLOT DATE:
APPROVED BY:
DATE
APPROVED BY:
DATE
APPROVED BY:
DATE
JOB NO.
APPR NO.
DRAWING NO. CR-01-C-0010

InfoLup Copy