REDACTED VERSION

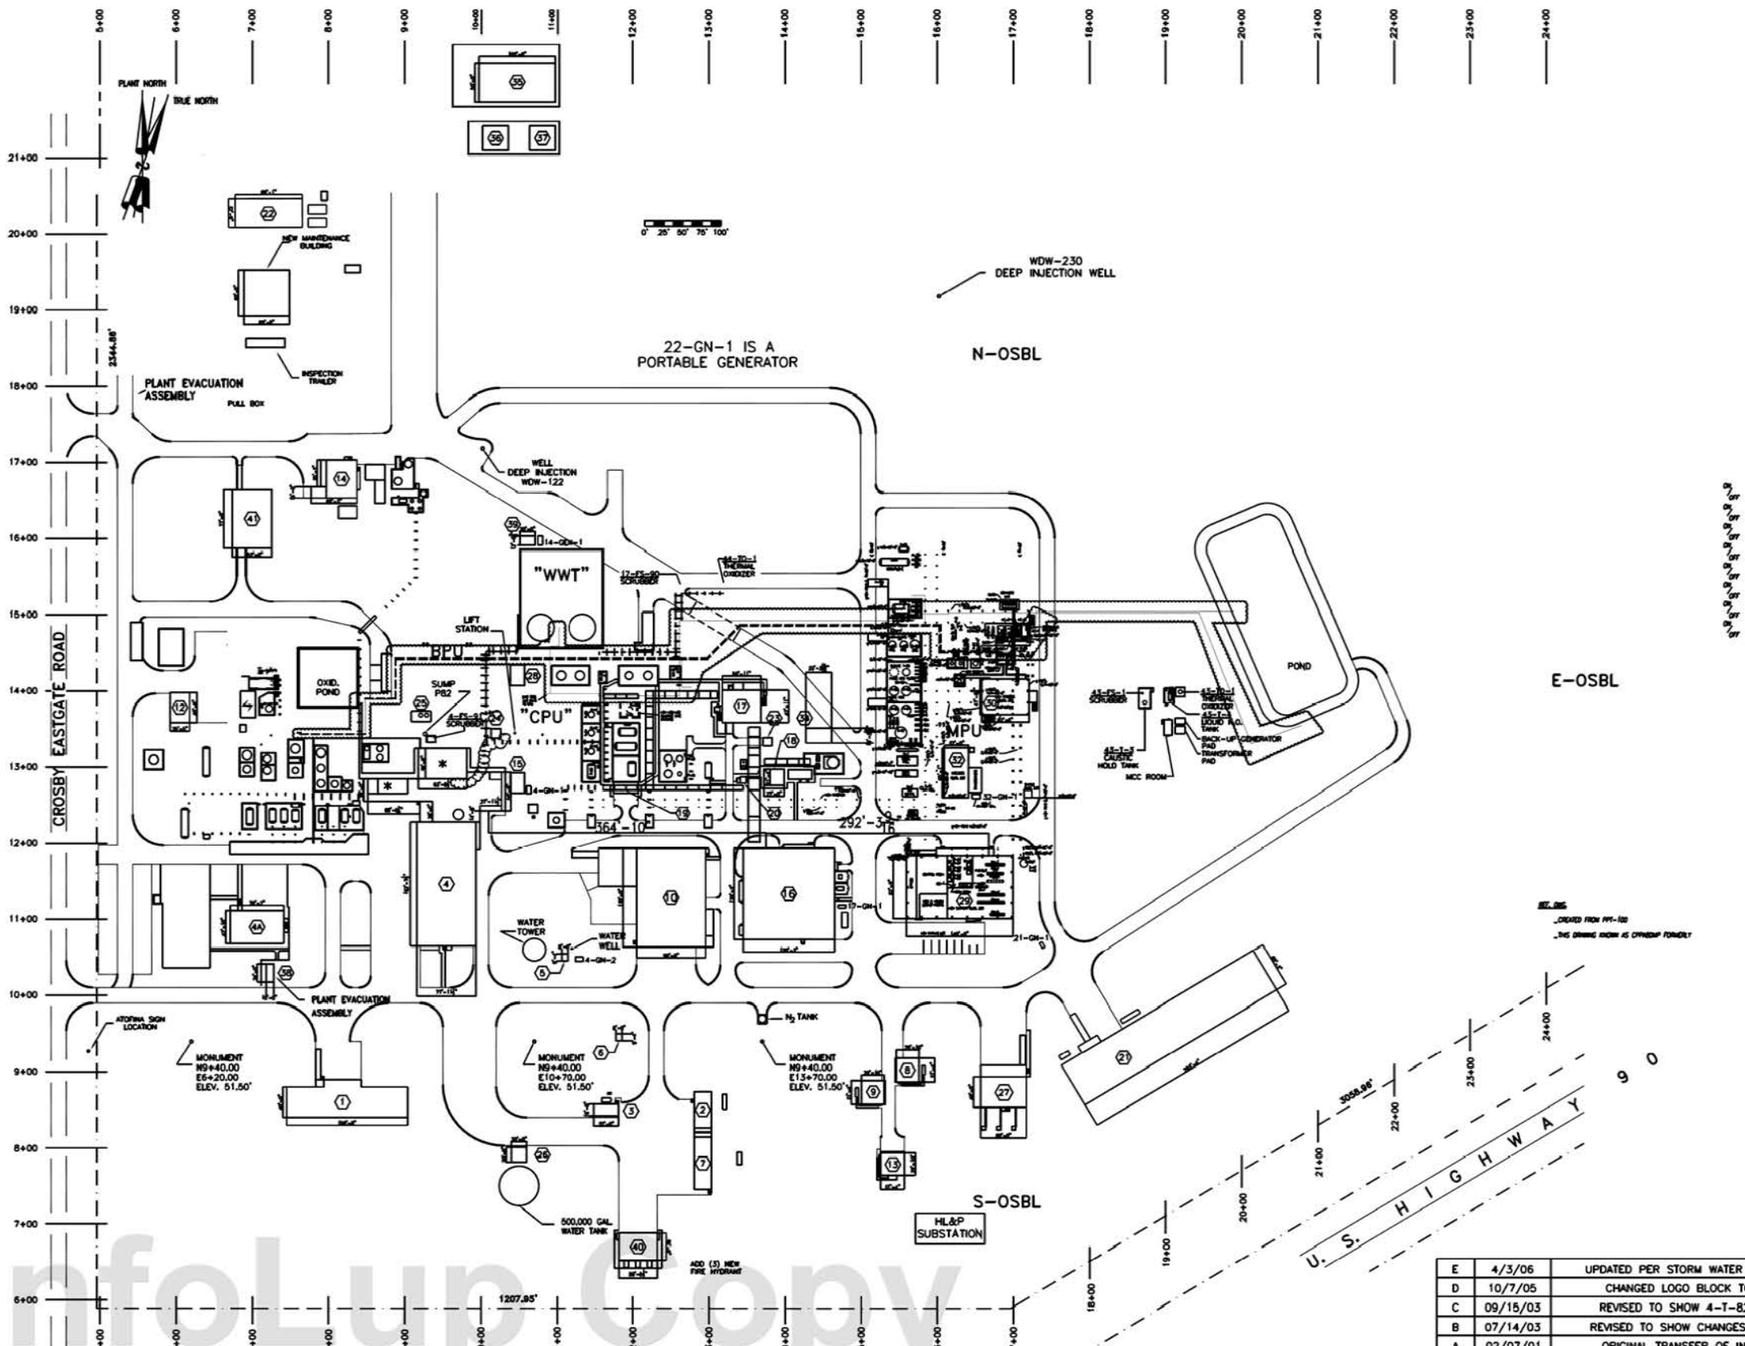

90034884

LEGEND – UTILITIES

(b) (4)

[redacted]

THIS DRAWING, INCLUDING THE PRINCIPLE OF DESIGN, IS THE PROPERTY OF ATOFINA CHEMICALS, INC. AND IS SUBMITTED WITH THE UNDERSTANDING THAT IT WILL NOT BE USED FOR ANY PURPOSE EXCEPT THAT SPECIFIED IN WRITING BY ATOFINA CHEMICALS, INC.

PLANT
***
PLANT CIVIL
PLOT PLAN

REV	DATE	DESCRIPTION	FIELD	CAD
E	4/3/06	UPDATED PER STORM WATER SUMP PIPING	EE1	JDM
D	10/7/05	CHANGED LOGO BLOCK TO ARKEMA	***	JDM
C	09/15/03	REVISED TO SHOW 4-T-82 LOCATION	***	JDM
B	07/14/03	REVISED TO SHOW CHANGES FROM APEX	***	JDM
A	02/07/01	ORIGINAL TRANSFER OF INFORMATION	***	JDM

ARKEMA

CAD BY: JDM DATE 02/07/01	CHCKD BY: DATE	PLOT SCALE: 1200 1"=100' PLOT DATE:
APPROVED BY: DATE	APPROVED BY: DATE	APPROVED BY: DATE
JOB NO. APPR NO.	DRAWING NO. CR-01-C-0010	

InfoLup Copy