REDACTED VERSION

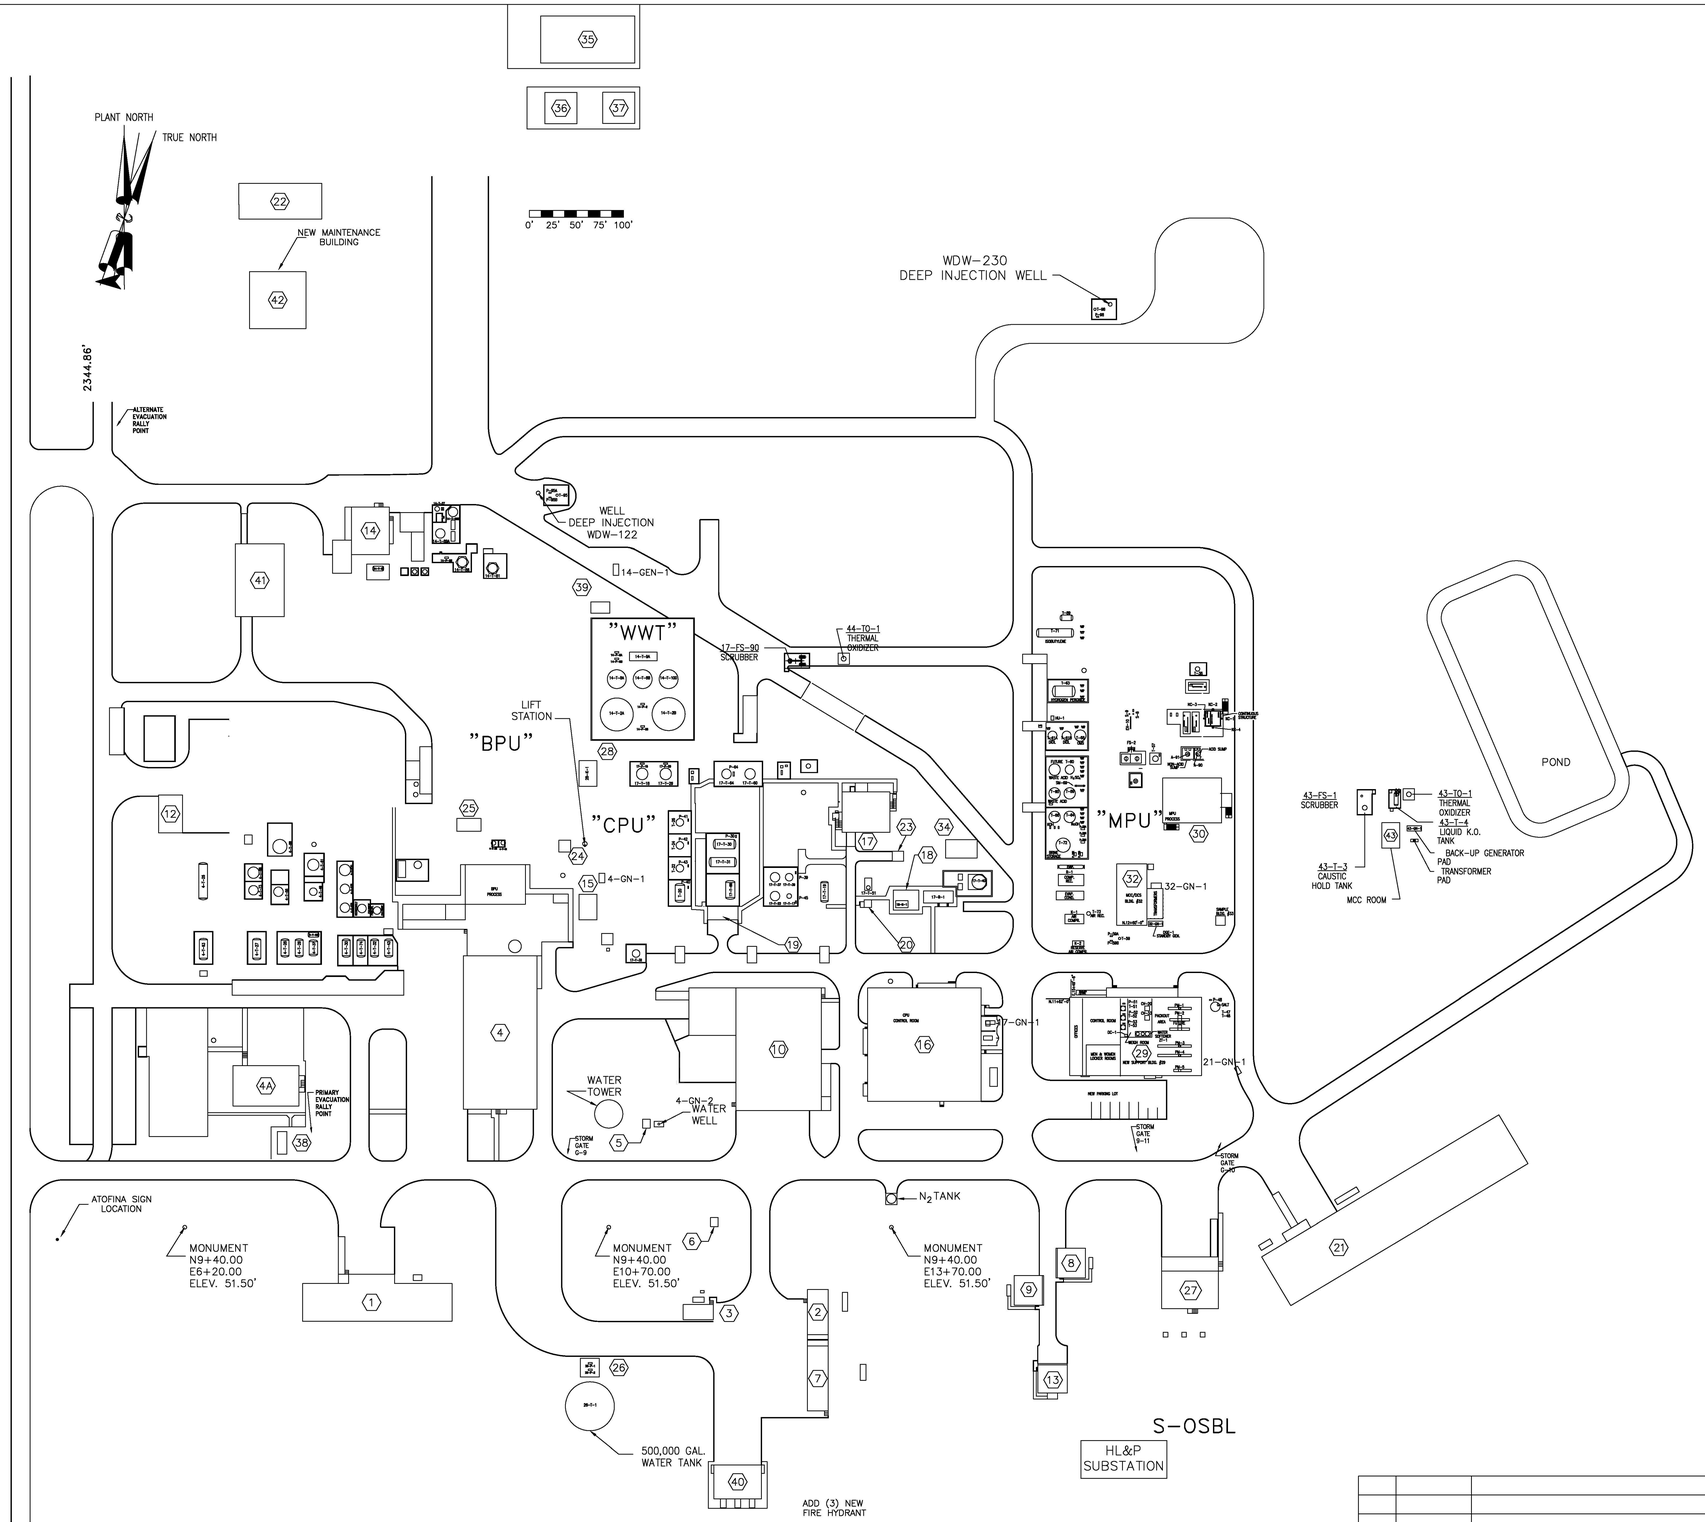

TAG #	DESCRIPTION
(b) (4)	[redacted]
3	
4	MAIN ADMIN/BPU PROCESS
(b) (4)	[redacted]
6	
(b) (4)	[redacted]
9	
b) 4)	[redacted]
12	
(b) (4)	[redacted]
15	NITROGEN COMPRESSOR
16	LABORATORY/CPU CONT. RM
17	CPU PROCESS SLAB
18	CPU UTILITIES
19	SAFETY BLDG
20	
(b) (4)	[redacted]
23	
24	
25	BPU AMBIENT CELL TANKS
(b) (4)	[redacted]
28	BPU AIR COMPRESSOR
29	MPU CONTROL ROOM
30	MPU BATCH PROCESS BLDG
32	MPU MCC
34	MPU BOILERHOUSE
35	MAINTENANCE STORES
36	OIL STORAGE BLDG.
37	MOTOR STORAGE BLDG.
38	SECURITY BLDG.
(b) (4)	[redacted]
42	MAIN MAINTENANCE SHOP
43	MPU THERMAL OXIDIZER

THIS DRAWING, INCLUDING THE PRINCIPLE OF DESIGN, IS THE PROPERTY OF ATOFINA CHEMICALS, INC. AND IS SUBMITTED WITH THE UNDERSTANDING THAT IT WILL NOT BE USED FOR ANY PURPOSE EXCEPT THAT SPECIFIED IN WRITING BY ATOFINA CHEMICALS, INC.

PLANT 4-1 PLANT LAYOUT PLOT PLAN

REV	DATE	DESCRIPTION	FIELD	CAD
A	06/14/05	ORIGINAL LAYOUT	***	JDM

CAD BY: JDM DATE 06/10/05	CHCKD BY: DATE	PLOT SCALE: 960 1"=80' PLOT DATE:
APPROVED BY: DATE	APPROVED BY: DATE	APPROVED BY: DATE
JOB NO. APPR NO.	DRAWING NO. CR-01-0-0021	

90034891