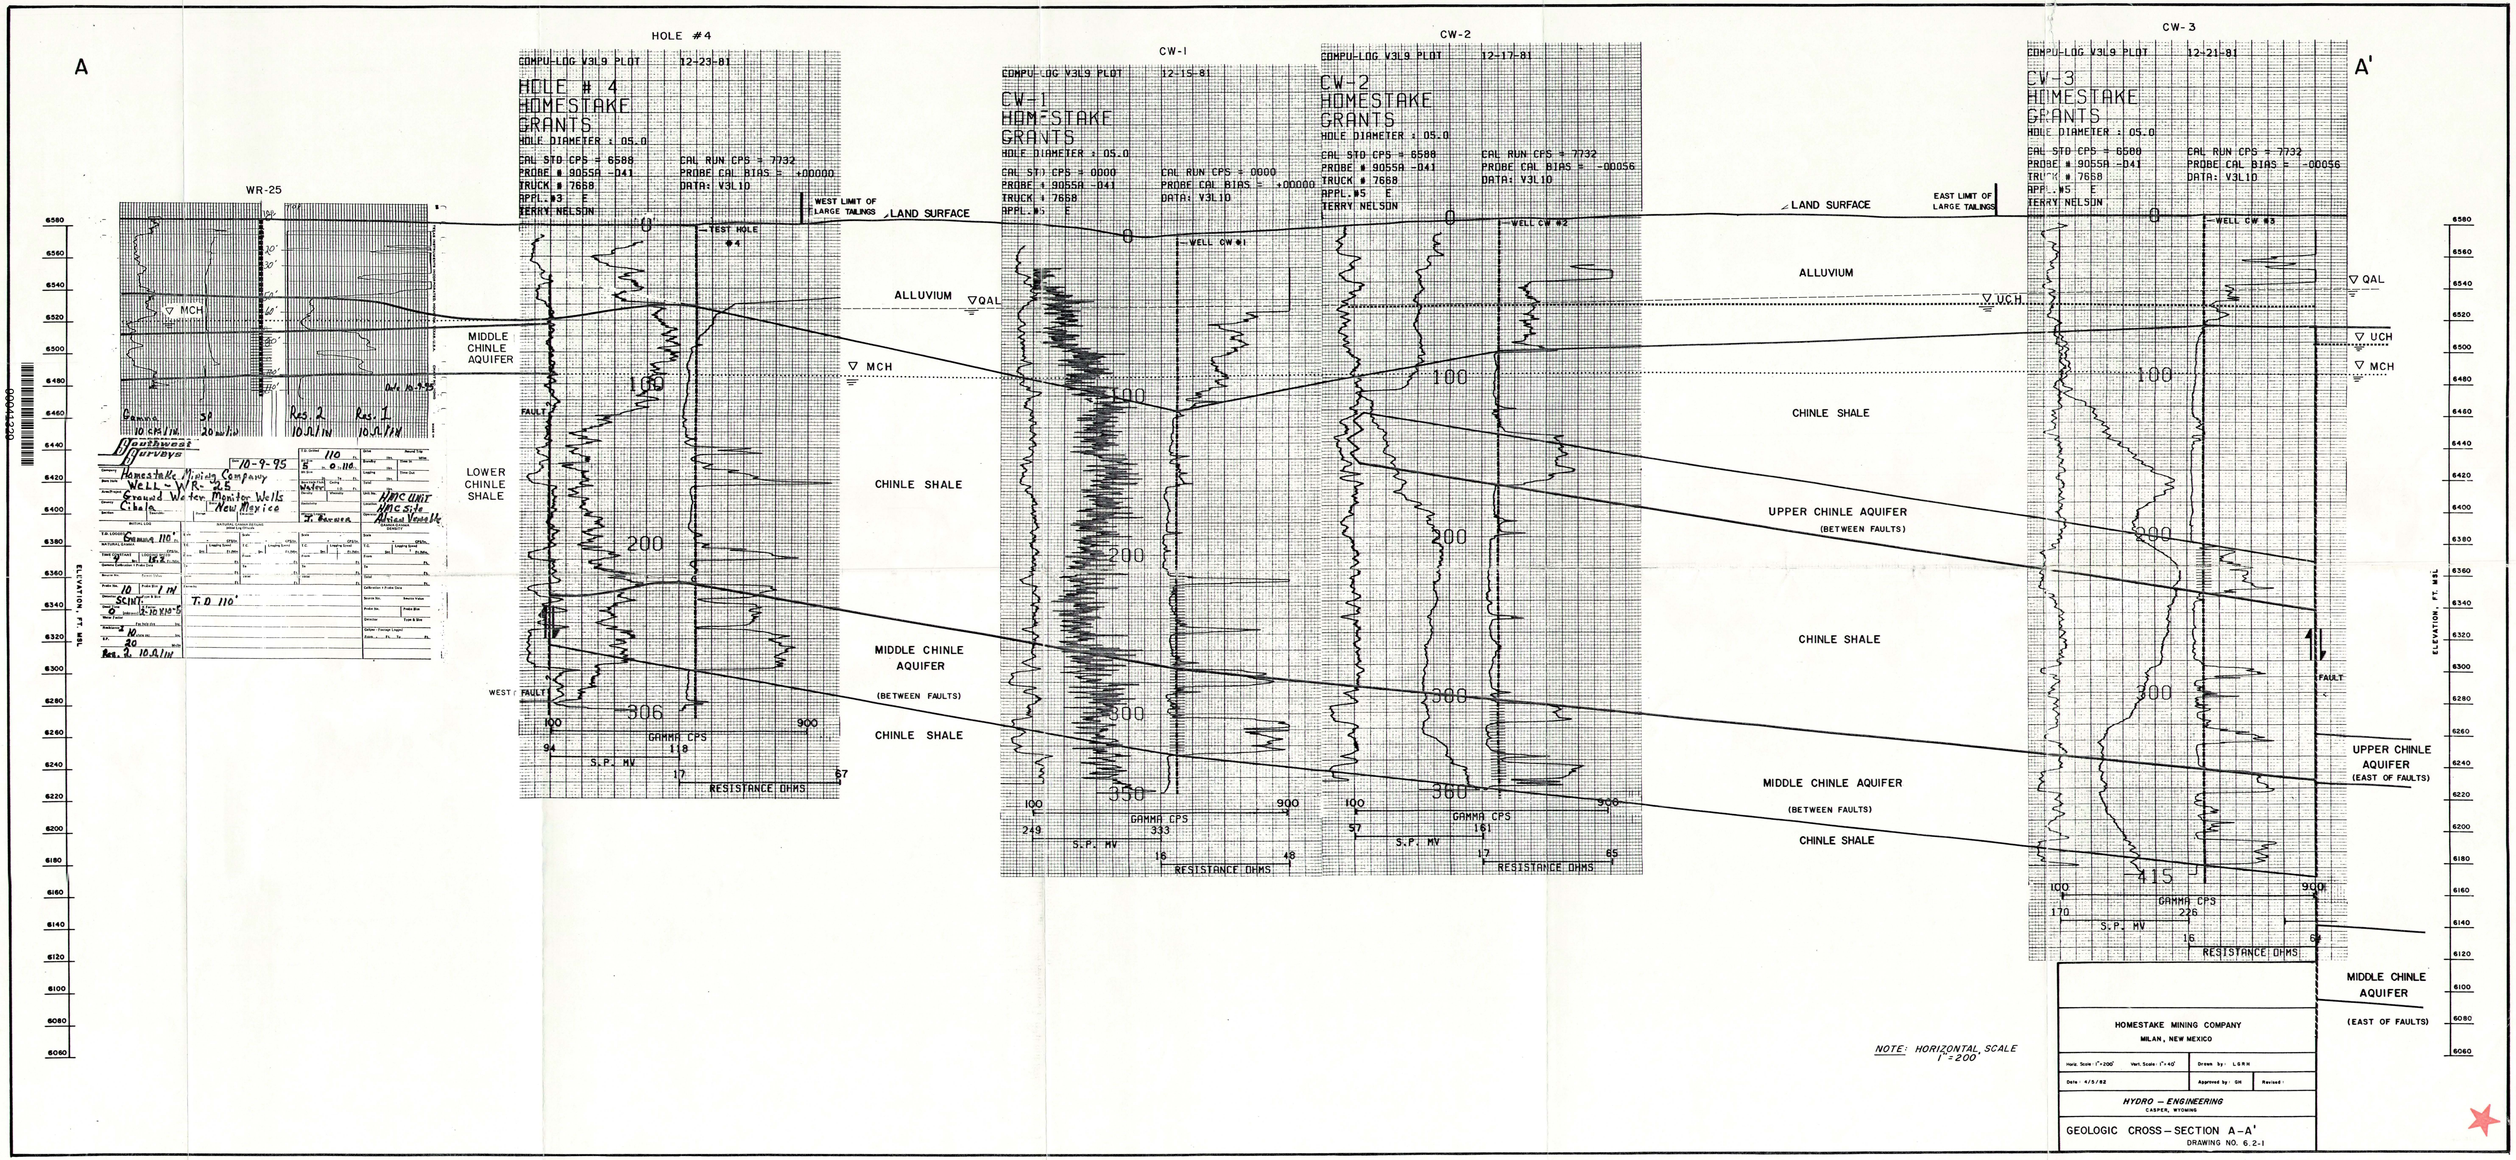
A
A'
HOLE #4
CW-1
CW-2
CW-3
WR-25
COMPU-LOG V3L9 PLOT 12-23-81
HOLE # 4
HOMESTAKE
GRANTS
HOLE DIAMETER : 05.0
CAL STD CPS = 6588
PROBE # 9055A -041
TRUCK # 7658
APPL. #3 E
TERRY NELSON
CAL RUN CPS = 7732
PROBE CAL BIAS = +00000
DATA: V3L1D
COMPU-LOG V3L9 PLOT 12-15-81
CW-1
HOMESTAKE
GRANTS
HOLE DIAMETER : 05.0
CAL STD CPS = 0000
PROBE # 9055A -041
TRUCK # 7658
APPL. #5 E
CAL RUN CPS = 0000
PROBE CAL BIAS = +00000
DATA: V3L1D
COMPU-LOG V3L9 PLOT 12-17-81
CW-2
HOMESTAKE
GRANTS
HOLE DIAMETER : 05.0
CAL STD CPS = 6588
PROBE # 9055A -041
TRUCK # 7658
APPL. #5 E
TERRY NELSON
CAL RUN CPS = 7732
PROBE CAL BIAS = -00056
DATA: V3L1D
COMPU-LOG V3L9 PLOT 12-21-81
CW-3
HOMESTAKE
GRANTS
HOLE DIAMETER : 05.0
CAL STD CPS = 6588
PROBE # 9055A -041
TRUCK # 7658
APPL. #5 E
TERRY NELSON
CAL RUN CPS = 7732
PROBE CAL BIAS = -00056
DATA: V3L1D
WEST LIMIT OF LARGE TAILINGS
EAST LIMIT OF LARGE TAILINGS
LAND SURFACE
ALLUVIUM
QAL
UCH
MCH
MIDDLE CHINLE AQUIFER
LOWER CHINLE SHALE
CHINLE SHALE
UPPER CHINLE AQUIFER
(BETWEEN FAULTS)
MIDDLE CHINLE AQUIFER
(BETWEEN FAULTS)
UPPER CHINLE AQUIFER
(EAST OF FAULTS)
MIDDLE CHINLE AQUIFER
(EAST OF FAULTS)
TEST HOLE #4
WELL CW #1
WELL CW #2
WELL CW #3
WEST FAULT
FAULT
GAMMA CPS
S.P. MV
RESISTANCE OHMS
ELEVATION, FT. MSL
NOTE: HORIZONTAL SCALE 1"=200'
HOMESTAKE MINING COMPANY
MILAN, NEW MEXICO
Horiz. Scale: 1"=200'
Vert. Scale: 1"=40'
Drawn by: L.G.R.H.
Date: 4/5/82
Approved by: SM
Revised:
HYDRO-ENGINEERING
CASPER, WYOMING
GEOLOGIC CROSS-SECTION A-A'
DRAWING NO. 6.2-1