8206-11

EPA POTENTIAL HAZARDOUS WASTE SITE IDENTIFICATION AND PRELIMINARY ASSESSMENT

REGION	SITE NUMBER (to be assigned by Hq)
6	TX9067

NOTE: This form is completed for each potential hazardous waste site to help set priorities for site inspection. The information submitted on this form is based on available records and may be updated on subsequent forms as a result of additional inquiries and on-site inspections.

GENERAL INSTRUCTIONS: Complete Sections I and III through X as completely as possible before Section II *(Preliminary Assessment)*. File this form in the Regional Hazardous Waste Log File and submit a copy to: U.S. Environmental Protection Agency; Site Tracking System; Hazardous Waste Enforcement Task Force *(EN-335)*; 401 M St., SW; Washington, DC 20460.

I. SITE IDENTIFICATION

TXD 096 966618

A. SITE NAME: TECCOR ELECTRONICS, INC.

B. STREET *(or other identifier)*: 1101 Pamela Dr.

C. CITY: Euless

D. STATE: TX

E. ZIP CODE: 76039

F. COUNTY NAME: Tarrant

G. OWNER/OPERATOR *(if known)*

1. NAME: Mr. Carl H. Prokesh, Vice-President & General Manager
Mr. Don Cox, Manager, Facilities/Semiconductor Division

2. TELEPHONE NUMBER: (214)267-2601
(214)252-7651

H. TYPE OF OWNERSHIP

☐ 1. FEDERAL ☐ 2. STATE ☐ 3. COUNTY ☐ 4. MUNICIPAL ☒ 5. PRIVATE ☐ 6. UNKNOWN

I. SITE DESCRIPTION

See Attachment A

J. HOW IDENTIFIED *(i.e., citizen's complaints, OSHA citations, etc.)*

SF Notifier (TX S 1343)

K. DATE IDENTIFIED *(mo., day, & yr.)*: 6/9/81

L. PRINCIPAL STATE CONTACT

1. NAME: Mr. Don Eubank, TDWR, Duncanville, TX

2. TELEPHONE NUMBER: (214)298-6171

II. PRELIMINARY ASSESSMENT *(complete this section last)*

A. APPARENT SERIOUSNESS OF PROBLEM

☐ 1. HIGH ☐ 2. MEDIUM ☐ 3. LOW ☒ 4. NONE ☐ 5. UNKNOWN

B. RECOMMENDATION

☒ 1. NO ACTION NEEDED *(no hazard)*

☐ 2. IMMEDIATE SITE INSPECTION NEEDED
a. TENTATIVELY SCHEDULED FOR:
b. WILL BE PERFORMED BY:

☐ 3. SITE INSPECTION NEEDED
a. TENTATIVELY SCHEDULED FOR:
b. WILL BE PERFORMED BY:

☐ 4. SITE INSPECTION NEEDED *(low priority)*

SUPERFUND FILE
NOV 25 1992
REORGANIZED

C. PREPARER INFORMATION

1. NAME: Hillol K. Ray, FIT Hillol K Ray

2. TELEPHONE NUMBER: (214)742-4521

3. DATE *(mo., day, & yr.)*: 7/15/82

III. SITE INFORMATION

A. SITE STATUS

☒ 1. ACTIVE *(Those industrial or municipal sites which are being used for waste treatment, storage, or disposal on a continuing basis, even if infrequently.)*

☐ 2. INACTIVE *(Those sites which no longer receive wastes.)*

☐ 3. OTHER *(specify)*: *(Those sites that include such incidents like "midnight dumping" where no regular or continuing use of the site for waste disposal has occurred.)*

B. IS GENERATOR ON SITE?

☐ 1. NO ☒ 2. YES *(specify generator's four-digit SIC Code)*: 3622, 3643

C. AREA OF SITE *(in acres)*: 1 1/2 total, (approx. 100 sq. ft. for 2 tanks)

D. IF APPARENT SERIOUSNESS OF SITE IS HIGH, SPECIFY COORDINATES

1. LATITUDE *(deg.-min.-sec.)*: 32°44'33"N

2. LONGITUDE *(deg.-min.-sec.)*: 97°06'30"W

E. ARE THERE BUILDINGS ON THE SITE?

☐ 1. NO ☒ 2. YES *(specify)*: Office building, workshop

REVIEWED BY (GAECN) DATE 8-3-82

90069184

T2070-2 (10-79)

14

Continued From Front

IV. CHARACTERIZATION OF SITE ACTIVITY

Indicate the major site activity(ies) and details relating to each activity by marking 'X' in the appropriate boxes.

'X'	A. TRANSPORTER	'X'	B. STORER	'X'	C. TREATER	'X'	D. DISPOSER
	1. RAIL		1. PILE		1. FILTRATION		1. LANDFILL
	2. SHIP		2. SURFACE IMPOUNDMENT		2. INCINERATION		2. LANDFARM
	3. BARGE		3. DRUMS		3. VOLUME REDUCTION		3. OPEN DUMP
	4. TRUCK		4. TANK, ABOVE GROUND		4. RECYCLING/RECOVERY		4. SURFACE IMPOUNDMENT
	5. PIPELINE	X	5. TANK, BELOW GROUND		5. CHEM./PHYS. TREATMENT		5. MIDNIGHT DUMPING
	6. OTHER (specify):		6. OTHER (specify):		6. BIOLOGICAL TREATMENT		6. INCINERATION
					7. WASTE OIL REPROCESSING		7. UNDERGROUND INJECTION
					8. SOLVENT RECOVERY		8. OTHER (specify):
					9. OTHER (specify):		

E. SPECIFY DETAILS OF SITE ACTIVITIES AS NEEDED

During the FIT inspection, it was noted that Teccor Electronics, Inc. runs a very clean operation. No hazardous wastes are currently generated. No evidence of potential hazards exist on site due to the previous plating operations.

V. WASTE RELATED INFORMATION

A. WASTE TYPE

[ ] 1. UNKNOWN [ ] 2. LIQUID [ ] 3. SOLID [X] 4. SLUDGE [ ] 5. GAS

B. WASTE CHARACTERISTICS

[ ] 1. UNKNOWN [ ] 2. CORROSIVE [ ] 3. IGNITABLE [ ] 4. RADIOACTIVE [ ] 5. HIGHLY VOLATILE
[X] 6. TOXIC [ ] 7. REACTIVE [ ] 8. INERT [ ] 9. FLAMMABLE

[ ] 10. OTHER (specify):

C. WASTE CATEGORIES

1. Are records of wastes available? Specify items such as manifests, inventories, etc. below.

No

2. Estimate the amount (specify unit of measure) of waste by category; mark 'X' to indicate which wastes are present.

a. SLUDGE	b. OIL	c. SOLVENTS	d. CHEMICALS	e. SOLIDS	f. OTHER
AMOUNT: 5 to 10(est.)	AMOUNT: None	AMOUNT: None	AMOUNT: None	AMOUNT: None	AMOUNT: None
UNIT OF MEASURE: gallons/month	UNIT OF MEASURE:	UNIT OF MEASURE:	UNIT OF MEASURE:	UNIT OF MEASURE:	UNIT OF MEASURE:
'X' (1) PAINT, PIGMENTS	'X' (1) OILY WASTES	'X' (1) HALOGENATED SOLVENTS	'X' (1) ACIDS	'X' (1) FLYASH	'X' (1) LABORATORY PHARMACEUT.
(2) METALS SLUDGES	(2) OTHER (specify):	(2) NON-HALOGNTD. SOLVENTS	(2) PICKLING LIQUORS	(2) ASBESTOS	(2) HOSPITAL
(3) POTW		(3) OTHER (specify):	(3) CAUSTICS	(3) MILLING/ MINE TAILINGS	(3) RADIOACTIVE
(4) ALUMINUM SLUDGE			(4) PESTICIDES	(4) FERROUS SMLTG. WASTES	(4) MUNICIPAL
X (5) OTHER (specify): Waste chemicals (sludge) generated prior to 1979 from plating shop			(5) DYES/INKS	(5) NON-FERROUS SMLTG. WASTES	(5) OTHER (specify):
			(6) CYANIDE	(6) OTHER (specify):	
			(7) PHENOLS		
			(8) HALOGENS		
			(9) PCB		
			(10) METALS		
			(11) OTHER (specify)		

 Continue On Page 3

Continued From Page 2

V. WASTE RELATED INFORMATION *(continued)*

3. LIST SUBSTANCES OF GREATEST CONCERN WHICH MAY BE ON THE SITE *(place in descending order of hazard)*.

None

4. ADDITIONAL COMMENTS OR NARRATIVE DESCRIPTION OF SITUATION KNOWN OR REPORTED TO EXIST AT THE SITE.

VI. HAZARD DESCRIPTION

A. TYPE OF HAZARD	B. POTENTIAL HAZARD *(mark 'X')*	C. ALLEGED INCIDENT *(mark 'X')*	D. DATE OF INCIDENT *(mo., day, yr.)*	E. REMARKS
1. NO HAZARD	X			
2. HUMAN HEALTH				
3. NON-WORKER INJURY/EXPOSURE				
4. WORKER INJURY				
5. CONTAMINATION OF WATER SUPPLY				
6. CONTAMINATION OF FOOD CHAIN				
7. CONTAMINATION OF GROUND WATER				
8. CONTAMINATION OF SURFACE WATER				
9. DAMAGE TO FLORA/FAUNA				
10. FISH KILL				
11. CONTAMINATION OF AIR				
12. NOTICEABLE ODORS				
13. CONTAMINATION OF SOIL				
14. PROPERTY DAMAGE				
15. FIRE OR EXPLOSION				
16. SPILLS/LEAKING CONTAINERS/ RUNOFF/STANDING LIQUIDS				
17. SEWER, STORM DRAIN PROBLEMS				
18. EROSION PROBLEMS				
19. INADEQUATE SECURITY				
20. INCOMPATIBLE WASTES				
21. MIDNIGHT DUMPING				
22. OTHER *(specify)*:				

Continue On Reverse

Continued From Front

VII. PERMIT INFORMATION

A. INDICATE ALL APPLICABLE PERMITS HELD BY THE SITE.

- [ ] 1. NPDES PERMIT
- [ ] 2. SPCC PLAN
- [ ] 3. STATE PERMIT *(specify)*:
- [ ] 4. AIR PERMITS
- [ ] 5. LOCAL PERMIT
- [ ] 6. RCRA TRANSPORTER
- [ ] 7. RCRA STORER
- [ ] 8. RCRA TREATER
- [ ] 9. RCRA DISPOSER
- [X] 10. OTHER *(specify)*: TDWR Solid Waste Regn. #30344

B. IN COMPLIANCE?

- [X] 1. YES
- [ ] 2. NO
- [ ] 3. UNKNOWN

4. WITH RESPECT TO *(list regulation name & number)*: TDWR Solid Waste Regn. #30344

VIII. PAST REGULATORY ACTIONS

- [X] A. NONE
- [ ] B. YES *(summarize below)*

IX. INSPECTION ACTIVITY *(past or on-going)*

- [X] A. NONE
- [ ] B. YES *(complete items 1,2,3, & 4 below)*

1. TYPE OF ACTIVITY	2. DATE OF PAST ACTION (mo., day, & yr.)	3. PERFORMED BY: (EPA/State)	4. DESCRIPTION

X. REMEDIAL ACTIVITY *(past or on-going)*

- [X] A. NONE
- [ ] B. YES *(complete items 1, 2, 3, & 4 below)*

1. TYPE OF ACTIVITY	2. DATE OF PAST ACTION (mo., day, & yr.)	3. PERFORMED BY: (EPA/State)	4. DESCRIPTION

NOTE: Based on the information in Sections III through X, fill out the Preliminary Assessment *(Section II)* information on the first page of this form.

ATTACHMENT A

POTENTIAL HAZARDOUS WASTE SITE
IDENTIFICATION AND PRELIMINARY ASSESSMENT SUPPLEMENT SHEET

Instruction - This sheet is provided to give additional information in explanation of a question on the form T2070-2.

Corresponding number on form	Additional Remark and/or Explanation
I.i.	The firm has been involved in electronic parts assembly and plating operations since latter part of 1963. Two underground concrete tanks (2000 gallons each; 6' deep x 8' dia. x 4" thick concrete wall and bottom) were built in 1971, to temporarily hold the plating shop wastes until picked up by a transporter for disposal. Both of these tanks were pumped dry in 1979 and provided with concrete covers and heavy steel lids with a locking mechanism. Due to the frequent changes in ownership and management since 1963, there is no specific information regarding the type of wastes which were stored in the tanks or the names of transporters and disposal sites. The plating operation at the 1101 Pamela Drive location was shutdown in 1978 and moved to Las Collinas, Texas (Mailing Address: P.O. Box 61447; Dallas, Texas, 75261; Telephone: 214/252-7651) because of additional space requirements. The site still assembles electronic parts.

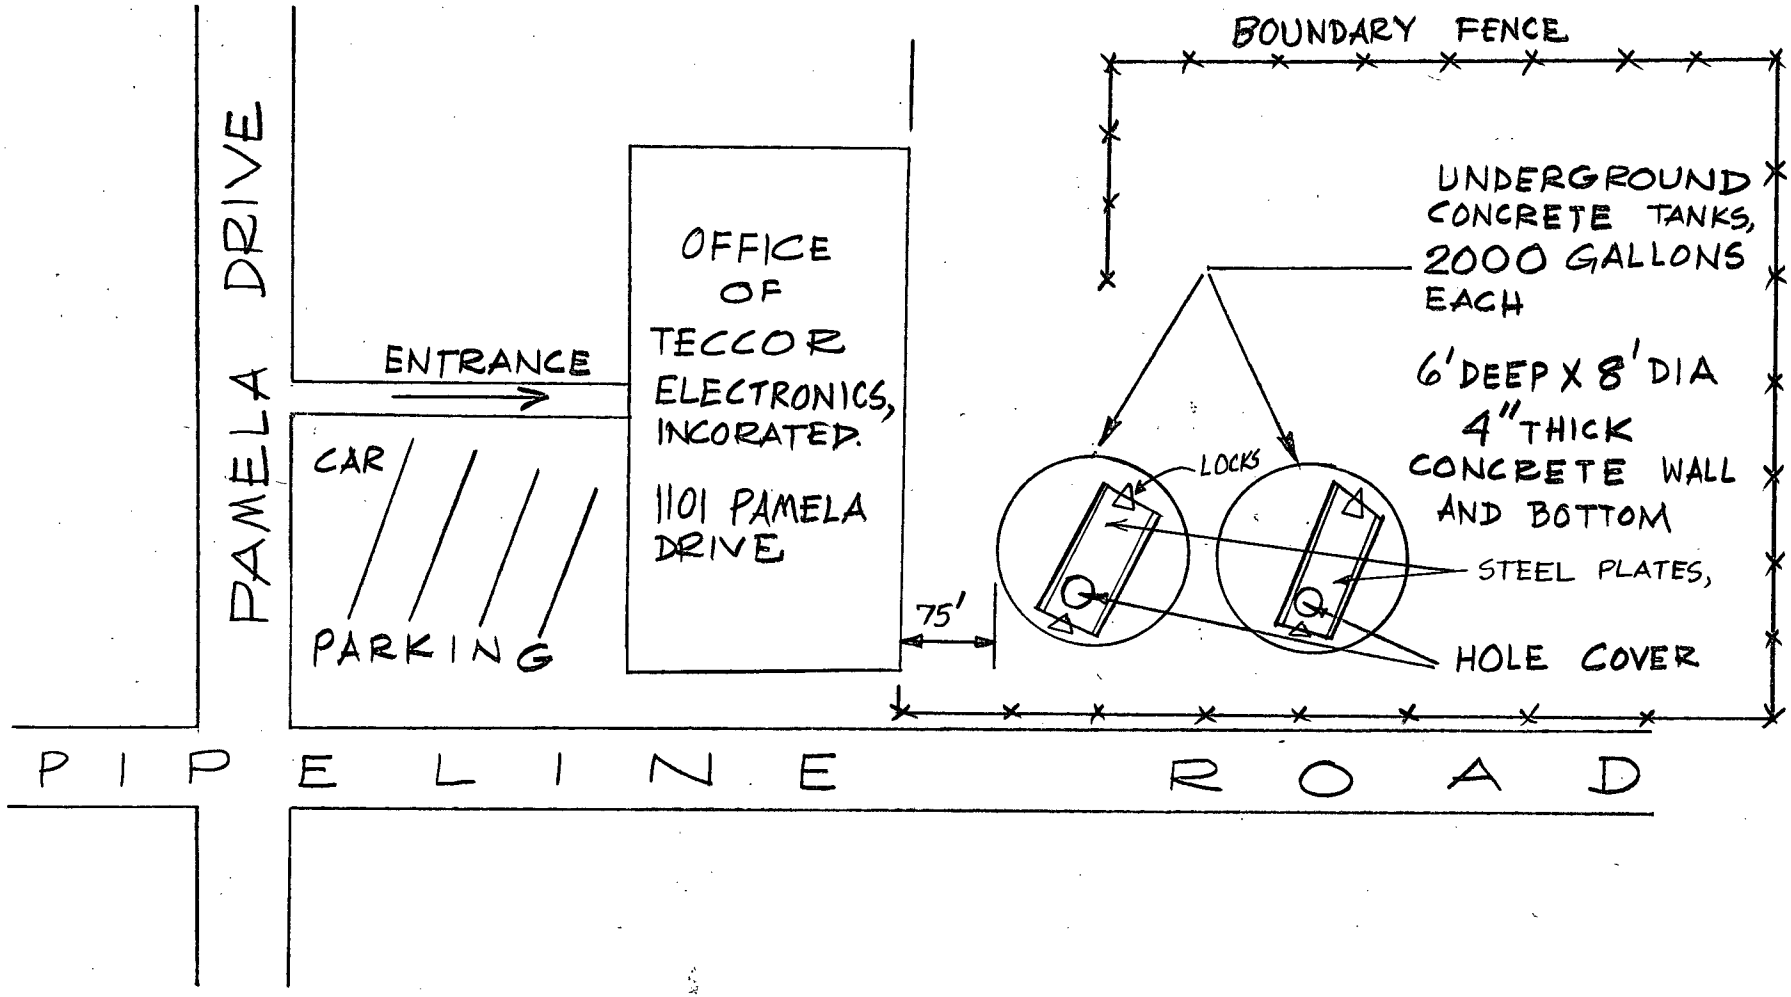

TECCOR ELECTRONICS, INC.

EULESS, TEXAS

DRAWN: NOT TO SCALE

DRAWN BY: HILLOL RAY

7/15/82

This Document Contained Material Which Was Not Filmed/Scanned

Title Identification and Preliminary Assessment and Supplement Sheet (Photographs)

Please Refer to the File in Superfund Records Center