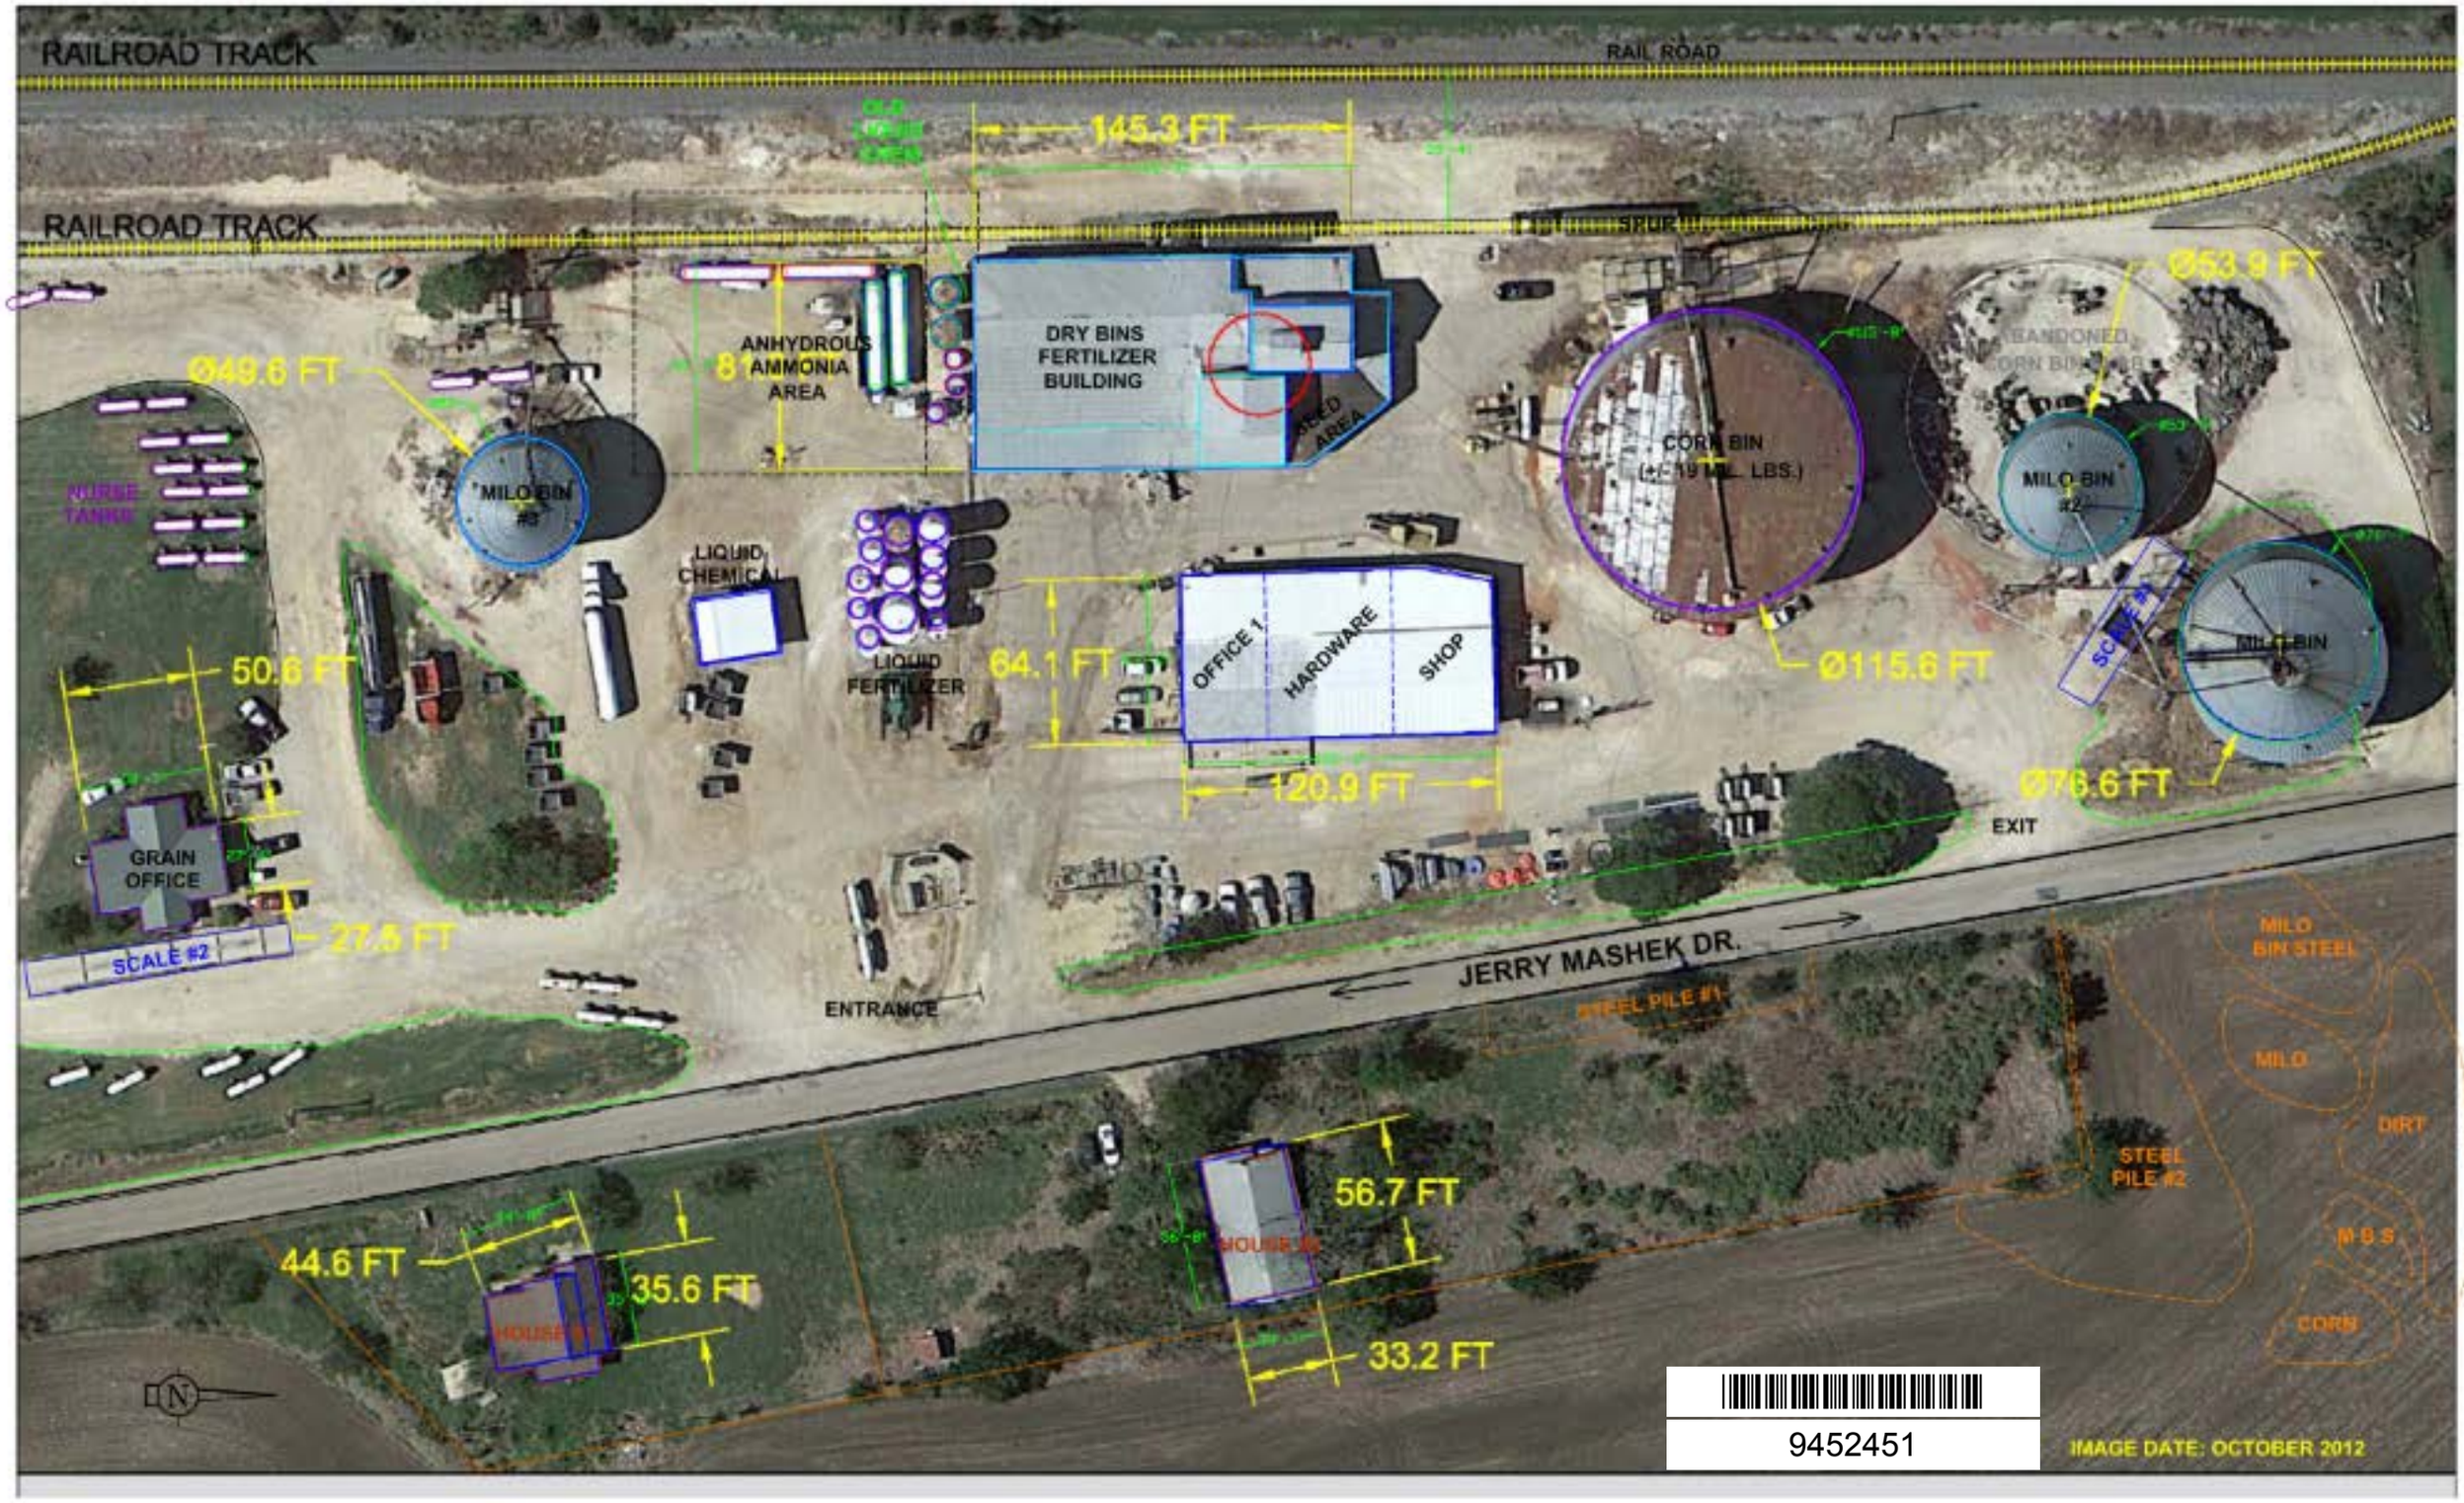
RAILROAD TRACK
RAIL ROAD
RAILROAD TRACK
145.3 FT
ANHYDROUS AMMONIA AREA
DRY BINS FERTILIZER BUILDING
Ø49.6 FT
MILO BIN #3
LIQUID CHEMICAL
LIQUID FERTILIZER
64.1 FT
OFFICE 1
HARDWARE
SHOP
120.9 FT
CORN BIN
Ø115.6 FT
Ø53.9 FT
MILO BIN #2
MILO BIN
Ø76.6 FT
EXIT
50.6 FT
GRAIN OFFICE
SCALE #2
27.5 FT
ENTRANCE
JERRY MASHEK DR.
STEEL PILE #1
MILO BIN STEEL
MILO
DIRT
STEEL PILE #2
M B S
CORN
44.6 FT
35.6 FT
56.7 FT
33.2 FT
N
9452451
IMAGE DATE: OCTOBER 2012