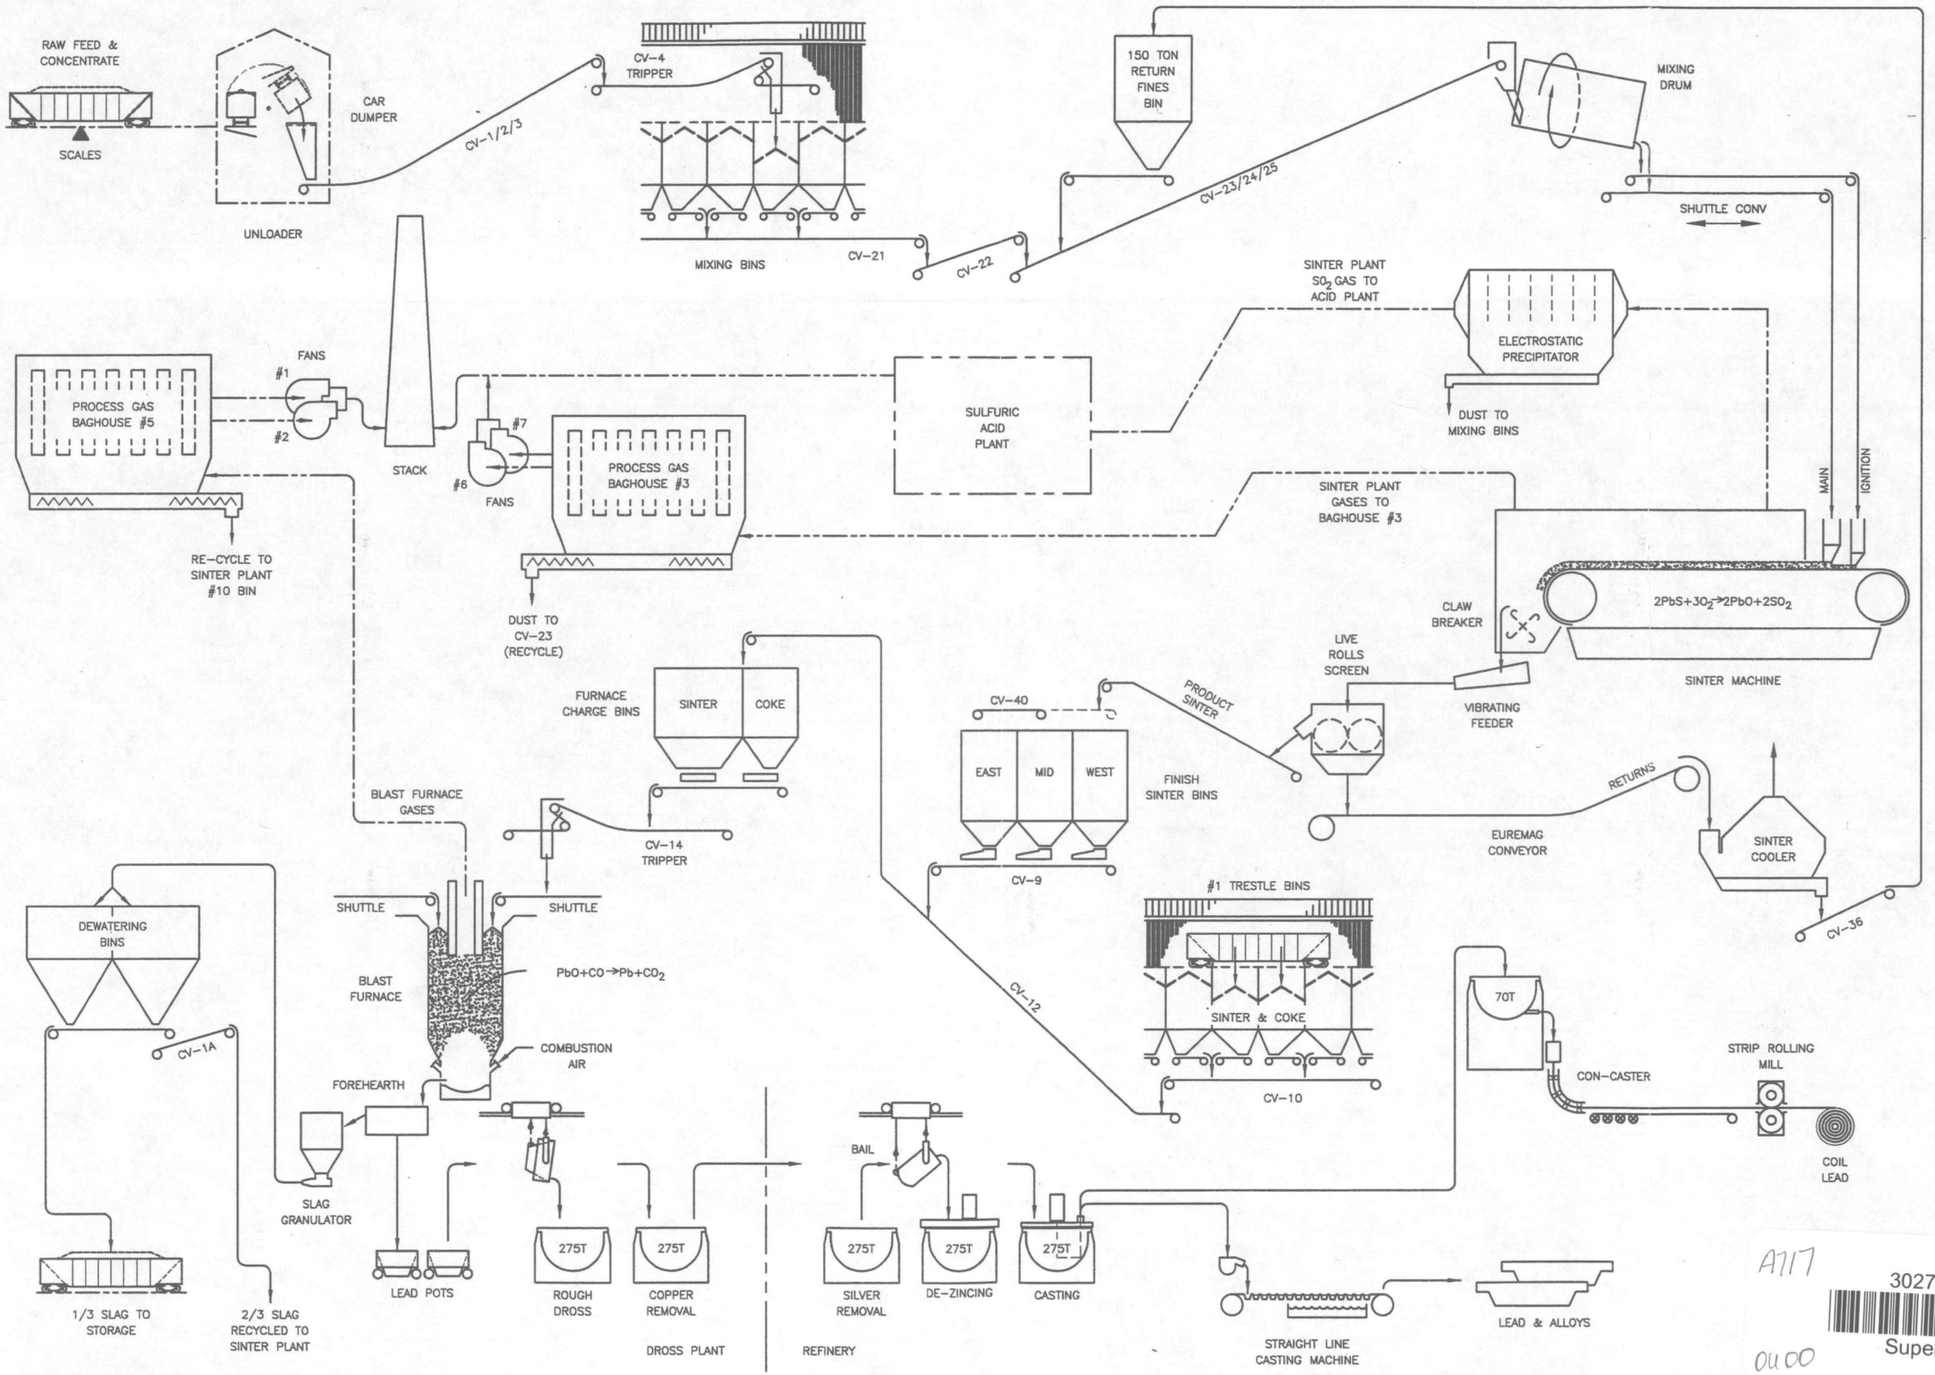

A717

30278470

Superfund

2.0

0400

NO.	BY	CHK.	APP.	DATE	REVISION DESCRIPTION	RELEASED TO/FOR	A	B	C	0	1	2	3
						CLIENT							
						BID							
						CONSTRUCTION							
							DATE RELEASED						

BARR
Corporate Headquarters: Minneapolis, Minnesota Ph: 1-800-632-2277

Project Office: BARR ENGINEERING CO. 3236 EMERALD LANE JEFFERSON CITY, MO 65109 Ph: 1-888-32[illegible]-3933 Fax: (573) 638-5001 www.barr.com

Scale	NTS
Date	5/15/02
Drawn	SDL
Checked	GTP
Designed	
Approved	

THE DOE RUN COMPANY
HERCULANEUM, MO

FIGURE 1A

SMELTER FLOW SHEET (WITH PROCESS BAG HOUSES)

BARR PROJECT No. 25/51-018
CLIENT PROJECT No.
DWG. No.
REV. No. –

JCCad M:\cad\255101B\SMELTER_FLOW_CHART.dwg Plot at 1 05/23/2002 09:25:01