30292796

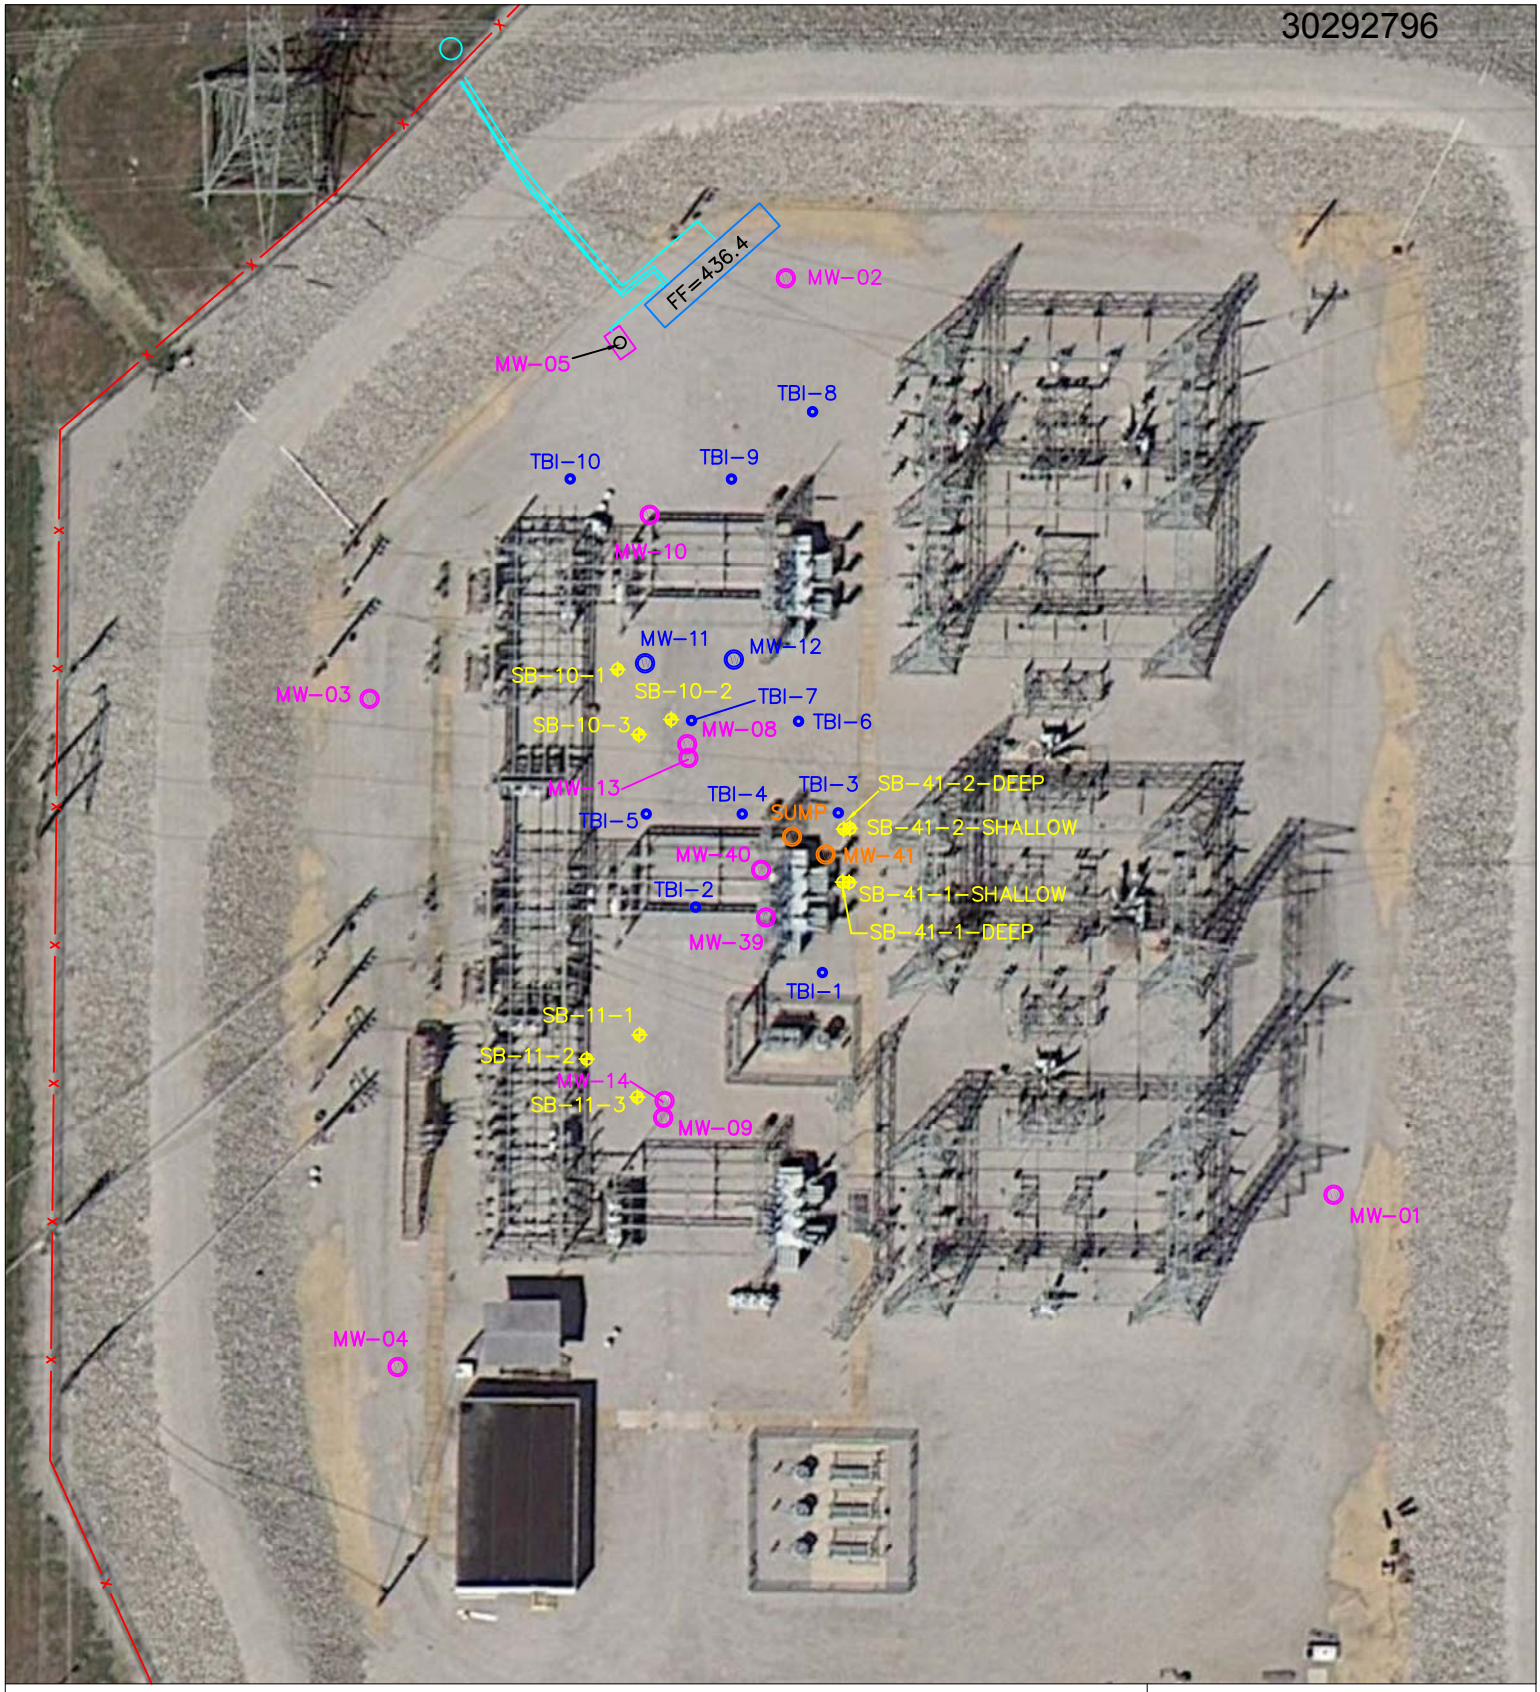

LEGEND:

MW-04	MONITORING WELL
SB-11-1	PHASE 1 EHC INJECTION LOCATION (IN YELLOW)
MW-40	PHASE 1/2 POTASSIUM PERMANGANATE (KMnO4) INJECTION LOCATION
MW-12	EXISITING BIOAUGMENTATION INJECTION LOCATION
TBI-10	TEMPORARY BIOAUGMENTATION INJECTION LOCATION (ASSUMED 15 FT. RADIUS OF INFLUENCE)

0 25' 50'

SCALE (FEET)

XDD ENVIRONMENTAL

SCALE: 1" = 50'	TITLE: BIOAUGMENTATION INJECTION LOCATIONS HUSTER RD. SUBSTATION ST. CHARLES, MO
DATE: SEPTEMBER 2016	
PROJECT NO.: 12036	
CLIENT: AMEREN	
DRAWN BY: PC	DRAWING NO. FIGURE 1
CHECKED BY: DI	REV.
APPROVED BY:	