KEY MAP

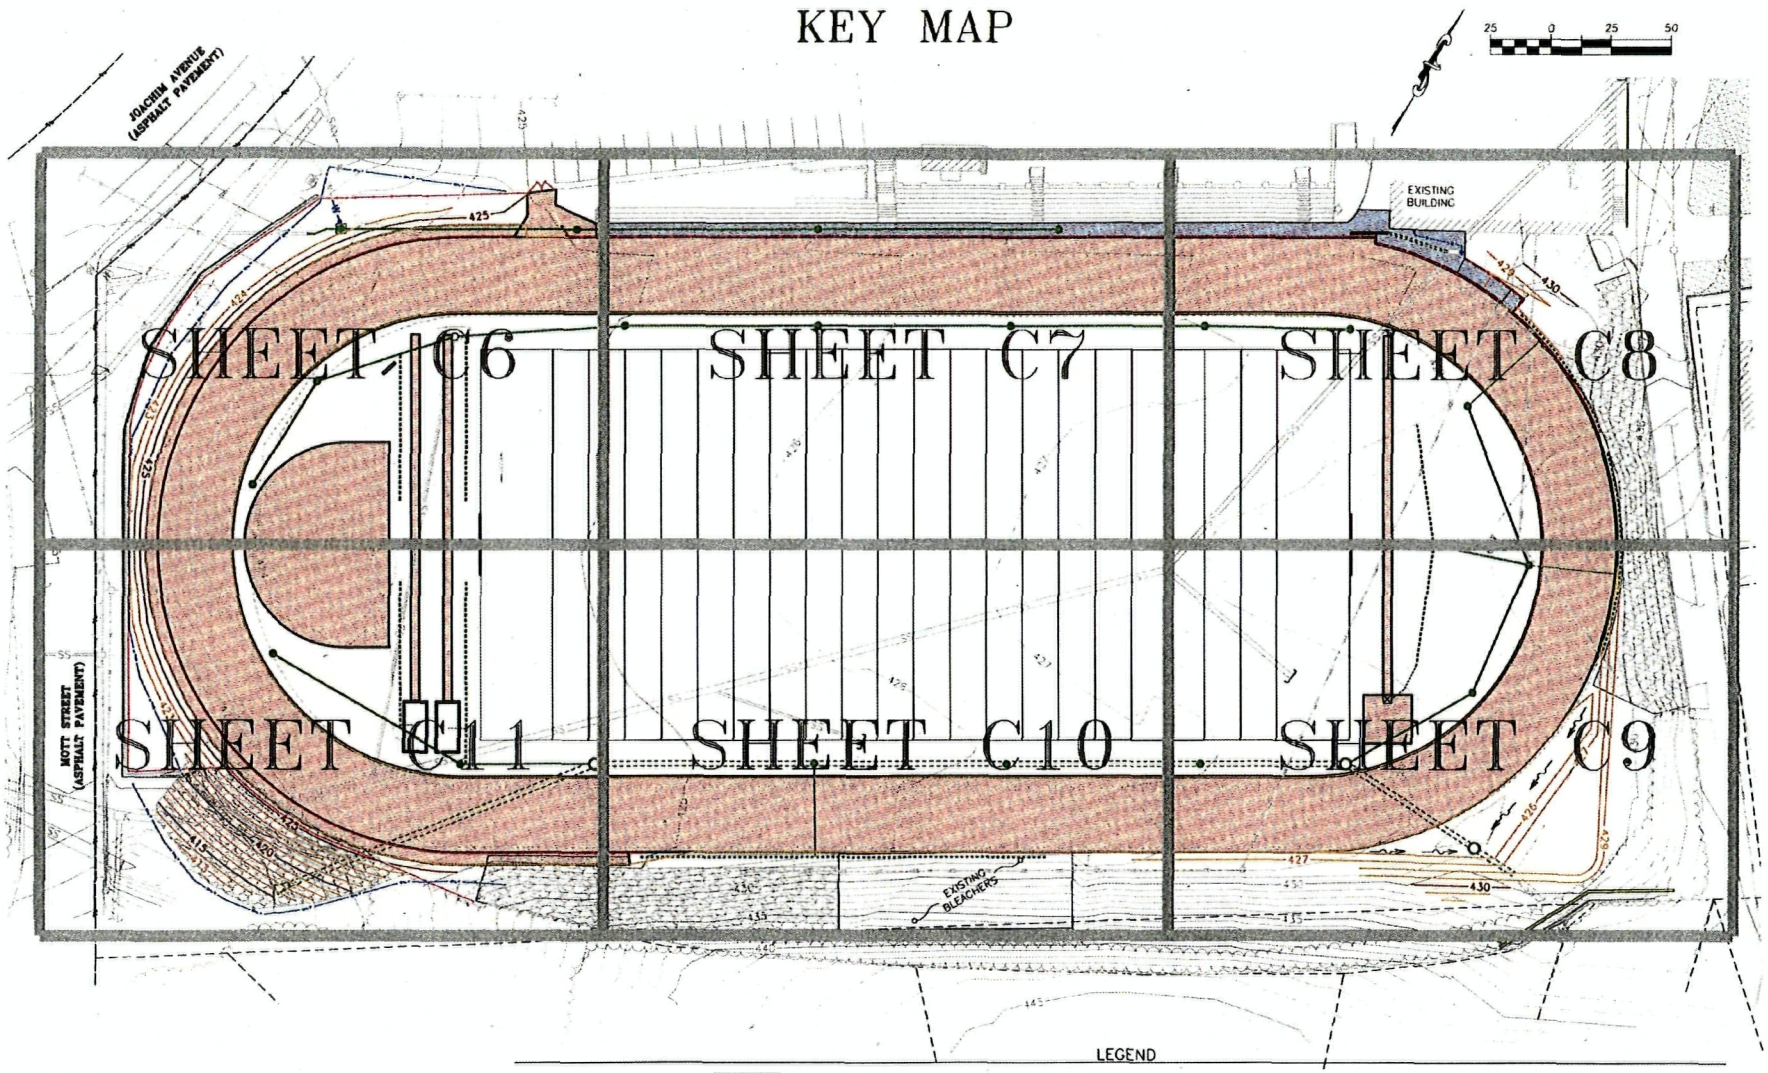

LEGEND

EXISTING CONCRETE PAVEMENT		EXISTING MAJOR CONTOUR		EXISTING WATER MAIN	W	EXISTING FIRE HYDRANT	
EXISTING GRAVEL		EXISTING MINOR CONTOUR		EXISTING SANITARY SEWER	SAN	EXISTING SIGN	
EXISTING ASPHALT PAVEMENT		NEW MAJOR CONTOUR	970	EXISTING UNDERGROUND ELECTRIC	UGE	EXISTING LIGHT	
EXISTING ROCK RIP-RAP		NEW MINOR CONTOUR		EXISTING UTILITY POLE		EXISTING TREE	
NEW CONCRETE SIDEWALK		EXISTING UNDERGROUND ELECTRIC	UGE	EXISTING GUY WIRE		EXISTING TREELINE	
NEW TRACK		EXISTING RIGHT-OF-WAY	R/W	EXISTING AERIAL ELECTRIC	AE	EXISTING FENCE	X
		EXISTING LOT LINE		EXISTING WATER METER		NEW FENCE	X
		EXISTING BUILDING		EXISTING WATER VALVE		SILT FENCE	SILT
				EXISTING STORM SEWER	SS		
				NEW STORM SEWER			
				NEW FIELD DRAINAGE SYSTEM			

DHA

ARCHITECT
7777 Bonhomme Avenue Suite 2100
St. Louis, MO 63105
T 314 727 6500 F 314 727 4040
www.dharch.com
DICKSON HUSSMAN ARCHITECTS

CONSULTANTS
CMV
• Civil Engineering
• Land Surveying
COCHRAN
12965 Maurer Industrial Drive
Sunset Hills, Missouri 63127
(314) 842-4933 (TEL)
(314) 842-0657 (FAX)

SEAL

PROJECT NAME
TRACK AND FIELD IMPROVEMENTS
HERCULANEUM HIGH SCHOOL
DUNKLIN R-V SCHOOL DISTRICT
1 Black Cat Drive
Herculaneum, Missouri 63048

REVISIONS

DATE: MARCH 2009

PROJ. NO.: 08041

TITLE: KEY MAP

SHEET: C5

40338947
Superfund

SITE PLAN

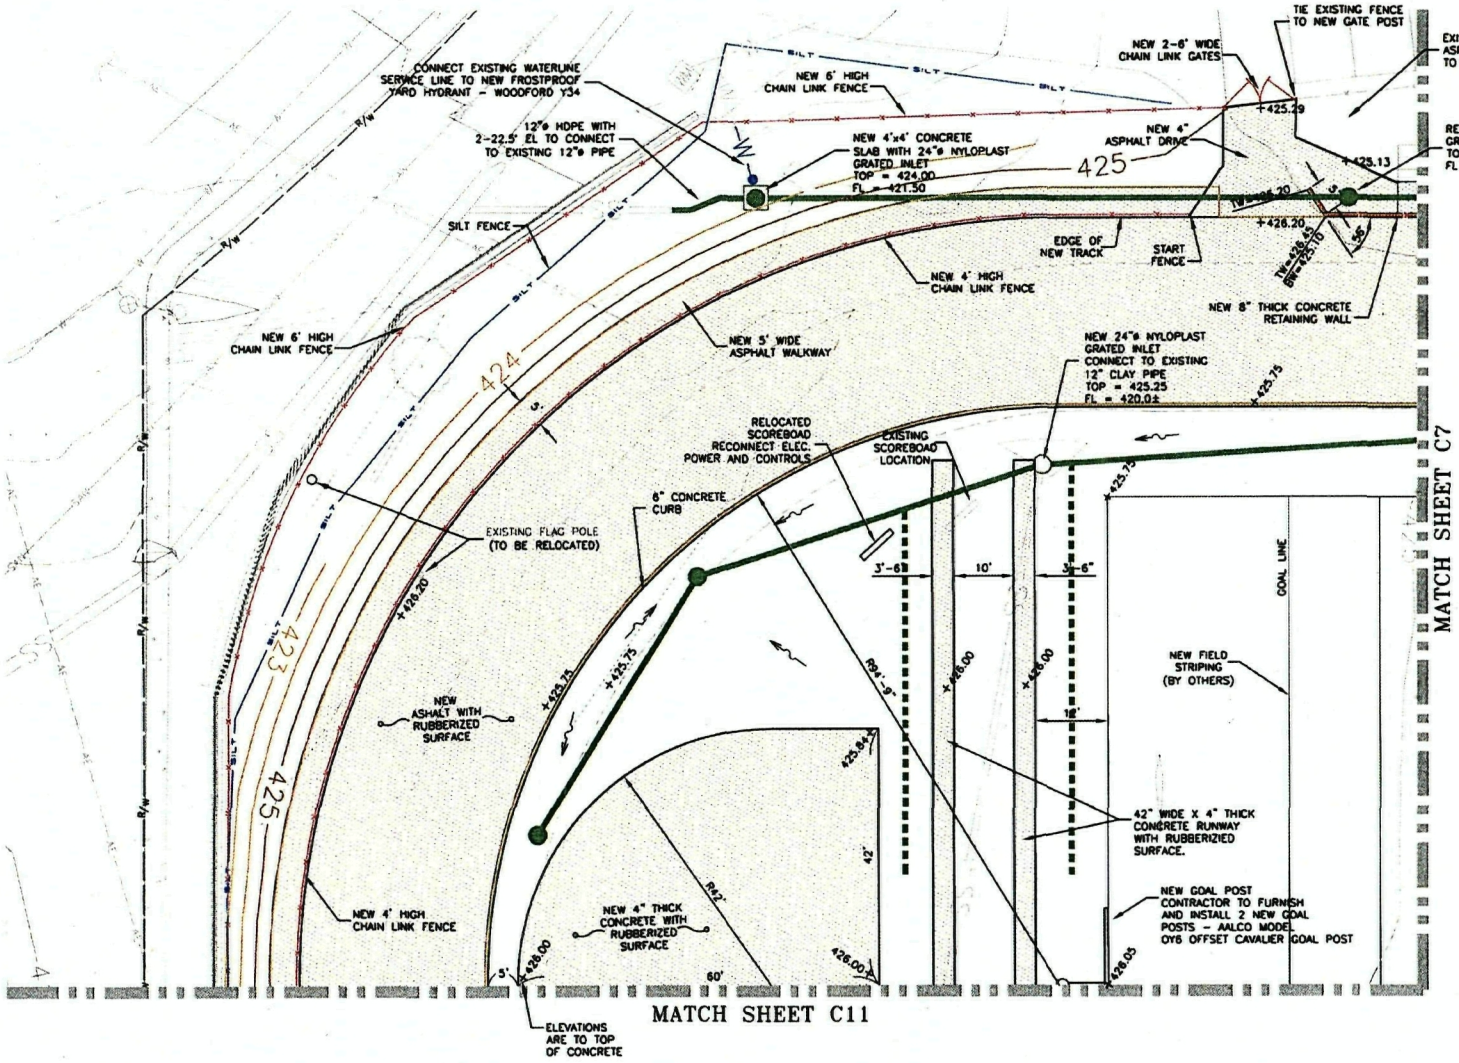

LEGEND

EXISTING CONCRETE PAVEMENT	
EXISTING GRAVEL	
EXISTING ASPHALT PAVEMENT	
NEW ROCK RIP-RAP	
NEW CONCRETE SIDEWALK	
NEW TRACK	
NEW SPOT ELEVATIONS	+xxx.xx
EXISTING MAJOR CONTOUR	970
EXISTING MINOR CONTOUR	
NEW MAJOR CONTOUR	970
NEW MINOR CONTOUR	
EXISTING UNDERGROUND ELECTRIC	UGE
EXISTING RIGHT-OF-WAY	R/W
EXISTING LOT LINE	
EXISTING BUILDING	
EXISTING WATER MAIN	W
EXISTING WATER MAIN	W
EXISTING SANITARY SEWER	SAN
EXISTING UNDERGROUND ELECTRIC	UGE
EXISTING UTILITY POLE	
EXISTING GUY WIRE	
EXISTING AERIAL ELECTRIC	AE
EXISTING WATER METER	
EXISTING WATER VALVE	
EXISTING STORM SEWER	SS
NEW STORM SEWER	
NEW FIELD DRAINAGE SYSTEM	
EXISTING FIRE HYDRANT	
EXISTING SIGN	
EXISTING LIGHT	
EXISTING TREE	
EXISTING TREELINE	
EXISTING FENCE	X
NEW FENCE	X
SILT FENCE	SILT

DHA
ARCHITECT
7777 Bonhomme Avenue Suite 2100
St. Louis, MO 63105
T 314 727 8500 F 314 727 4040
www.dharch.com
DICKINSON HUSSMAN ARCHITECTS

CONSULTANTS
CMV
• Civil Engineering
• Land Surveying
COCHRAN
12663 Maurer Industrial Drive
Sunset Hills, Missouri 63127
(314) 842-4033 (TEL)
(314) 842-5867 (FAX)

SEAL

PROJECT NAME
TRACK AND FIELD IMPROVEMENTS
HERCULANEUM HIGH SCHOOL
DUNKLIN R-V SCHOOL DISTRICT
1 Black Cat Drive
Herculaneum, Missouri 63048

REVISIONS

DATE
MARCH 2009

PROJ NO
08041

TITLE
SITE PLAN - 20 SCALE

SHEET
C6

SITE PLAN

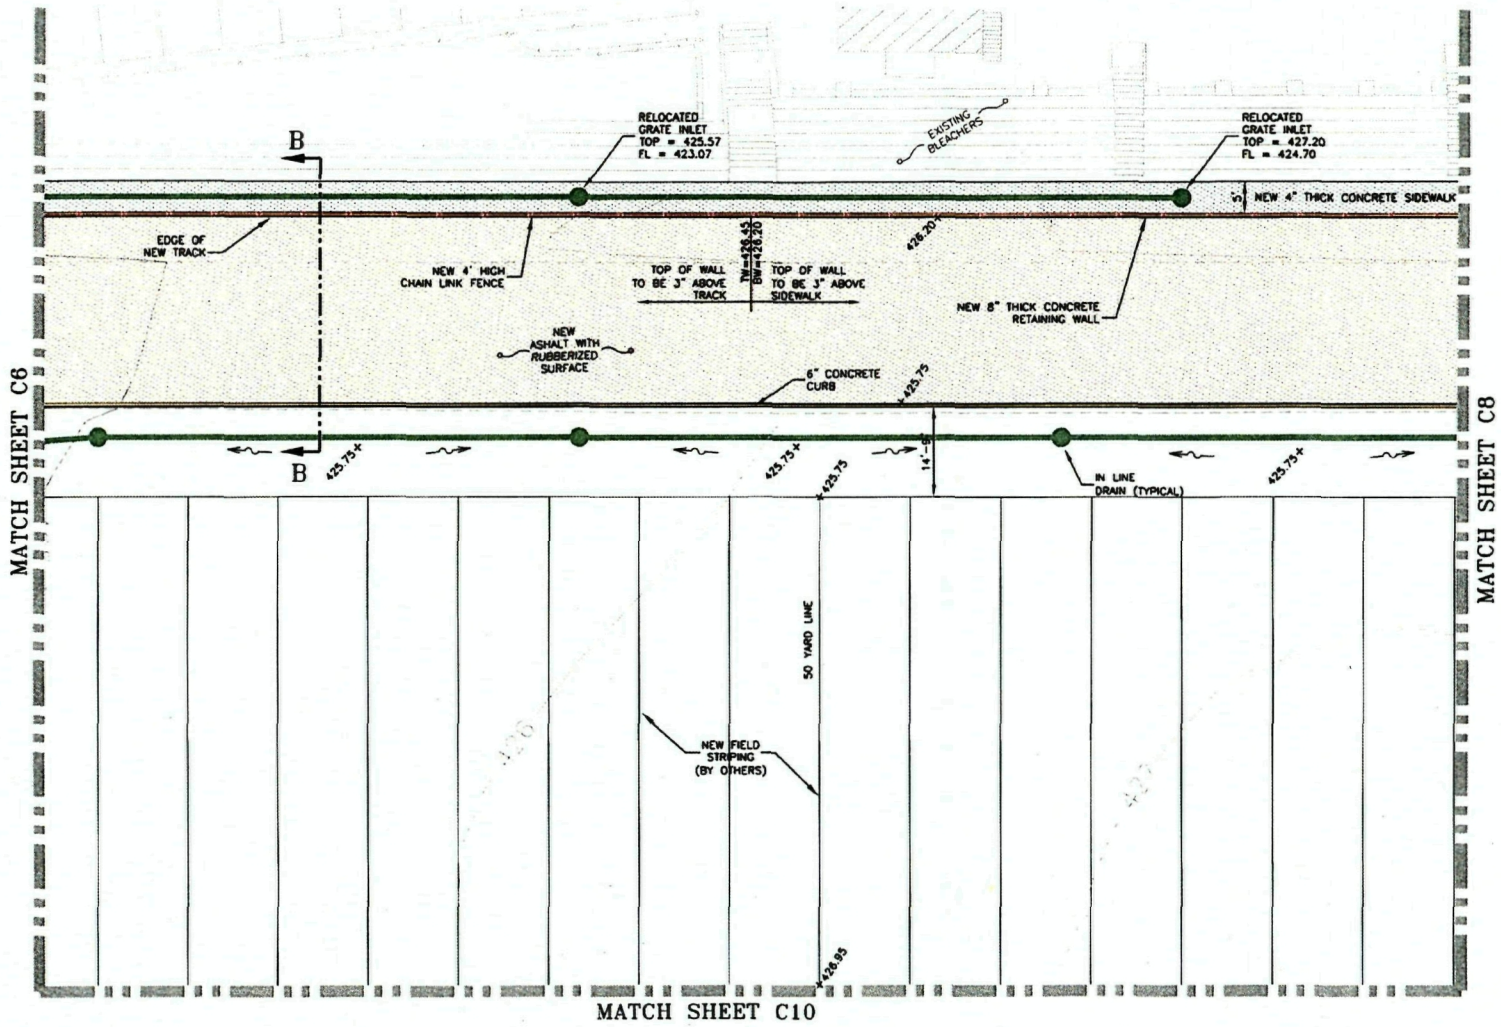

LEGEND

EXISTING ASPHALT PAVEMENT	
NEW ROCK RIP-RAP	
NEW CONCRETE SIDEWALK	
NEW TRACK	
NEW SPOT ELEVATIONS	+XXX.XX
EXISTING MAJOR CONTOUR	
EXISTING MINOR CONTOUR	
NEW MAJOR CONTOUR	970
NEW MINOR CONTOUR	
EXISTING UNDERGROUND ELECTRIC	UGE
EXISTING RIGHT-OF-WAY	R/W
EXISTING LOT LINE	
EXISTING BUILDING	
EXISTING WATER MAIN	W
EXISTING WATER MAIN	W
EXISTING SANITARY SEWER	SAN
EXISTING UNDERGROUND ELECTRIC	UGE
EXISTING UTILITY POLE	
EXISTING GUY WIRE	
EXISTING AERIAL ELECTRIC	AE
EXISTING WATER METER	WM
EXISTING WATER VALVE	
EXISTING STORM SEWER	SS
NEW STORM SEWER	
NEW FIELD DRAINAGE SYSTEM	
EXISTING FIRE HYDRANT	
EXISTING SIGN	
EXISTING LIGHT	
EXISTING TREE	
EXISTING TREELINE	
EXISTING FENCE	X
NEW FENCE	X
SILT FENCE	SILT

ARCHITECT
7777 Bonhomme Avenue Suite 2100
St. Louis, MO 63105
T 314 727 6500 F 314 727 4040
www.dherch.com
DIGGINSON HUSSMAN ARCHITECTS

CONSULTANTS
CMV
• Civil Engineering
• Land Surveying
COCHRAN
12345 Maurer Industrial Drive
Sunset Hills, Missouri 63127
(314) 842-4883 (TEL)
(314) 842-8827 (FAX)

SEAL

Copyright of instruments of service: All texts, drawings, specifications, computer files, pure ideas and other documents and information produced by DHA or consultants shall remain the property of DHA. DHA shall retain the copyright thereto and reserve rights including the copyright thereto.

PROJECT NAME
TRACK AND FIELD IMPROVEMENTS
HERCULANEUM HIGH SCHOOL
DUNKLIN R-V SCHOOL DISTRICT
1 Black Cat Drive
Herculaneum, Missouri 63048

REVISIONS

DATE: MARCH, 2009

PROJ NO: 08041

TITLE: SITE PLAN - 20 SCALE

SHEET: C7

SITE PLAN

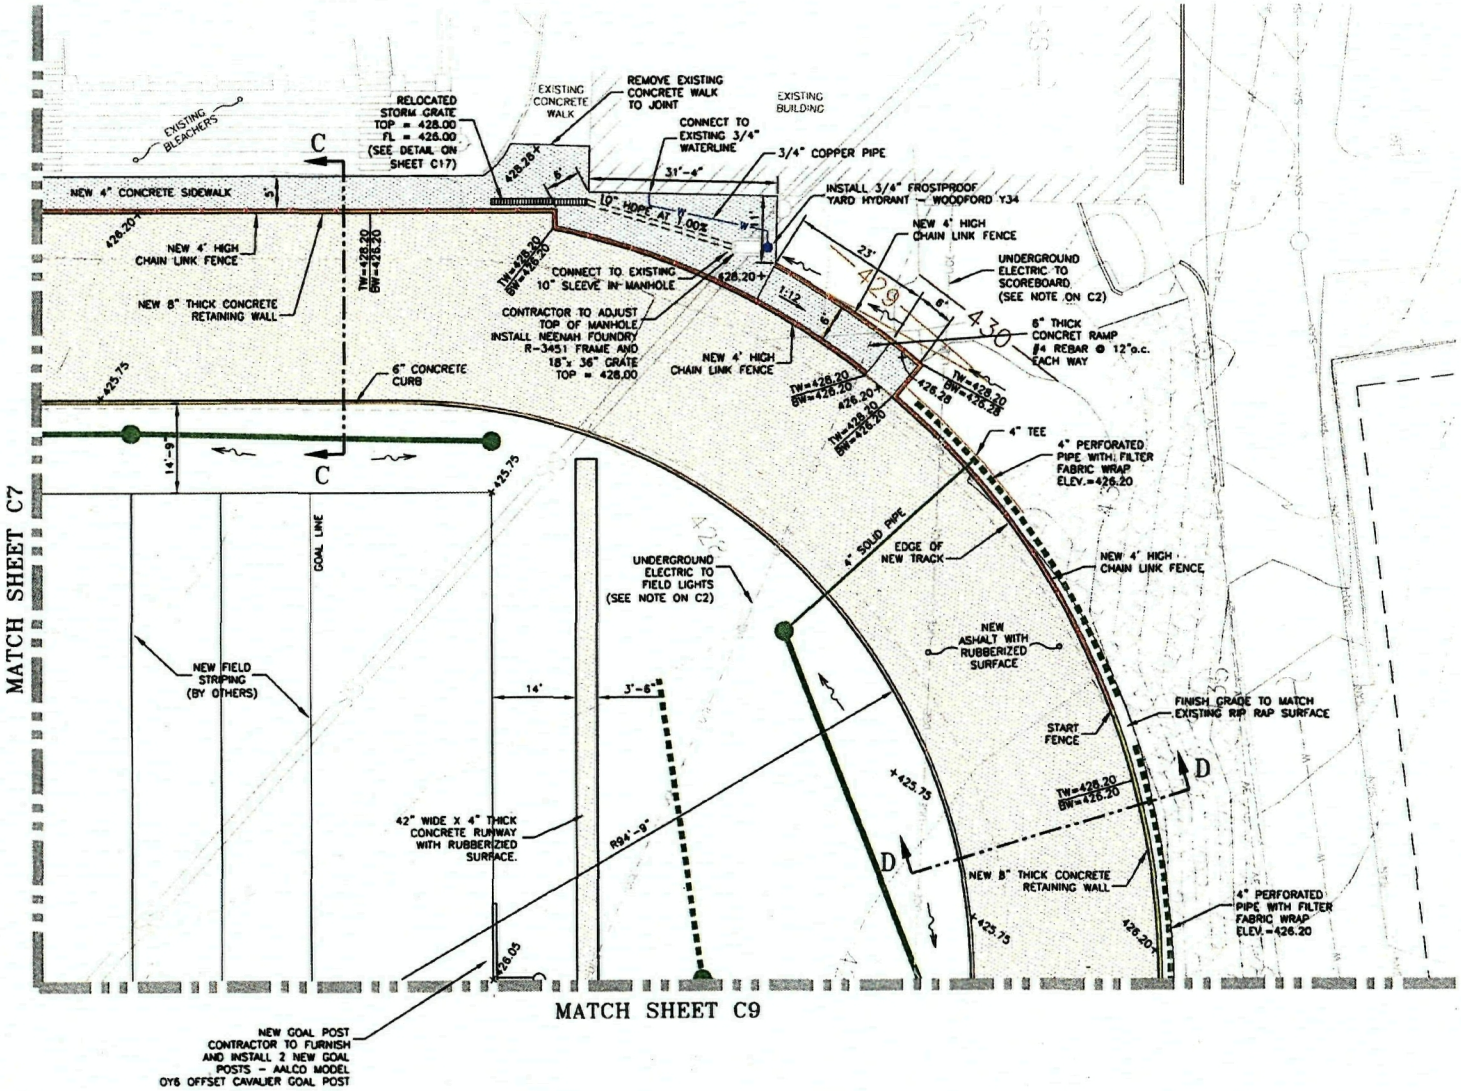

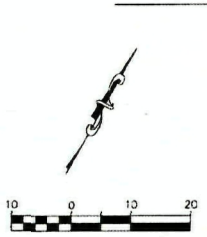

LEGEND

EXISTING ASPHALT PAVEMENT	
NEW ROCK RIP-RAP	
NEW CONCRETE SIDEWALK	
NEW TRACK	
NEW SPOT ELEVATIONS	+XXX.XX
EXISTING MAJOR CONTOUR	
EXISTING MINOR CONTOUR	
NEW MAJOR CONTOUR	970
NEW MINOR CONTOUR	
EXISTING UNDERGROUND ELECTRIC	UGE
EXISTING RIGHT-OF-WAY	R/W
EXISTING LOT LINE	
EXISTING BUILDING	
EXISTING WATER MAIN	W
EXISTING WATER MAIN	W
EXISTING SANITARY SEWER	SAN
EXISTING UNDERGROUND ELECTRIC	UGE
EXISTING UTILITY POLE	
EXISTING GUY WIRE	
EXISTING AERIAL ELECTRIC	AE
EXISTING WATER METER	
EXISTING WATER VALVE	
EXISTING STORM SEWER	SS
NEW STORM SEWER	
NEW FIELD DRAINAGE SYSTEM	
EXISTING FIRE HYDRANT	
EXISTING SIGN	
EXISTING LIGHT	
EXISTING TREE	
EXISTING TREELINE	
EXISTING FENCE	X
NEW FENCE	X
SILT FENCE	SILT

DHA
ARCHITECT
7777 Bonhomme Avenue Suite 2100
St. Louis, MO 63105
T 314 727 6800 F 314 727 4040
www.dharch.com
DICKINSON HUSSMAN ARCHITECTS

CONSULTANTS
CMV
• Civil Engineering
• Land Surveying
COCHRAN
12863 Maurer Industrial Drive
Sunset Hills, Missouri 63127
(314) 842-4033 (TEL)
(314) 842-8957 (FAX)

SEAL

PROJECT NAME
TRACK AND FIELD IMPROVEMENTS
HERCULANEUM HIGH SCHOOL
DUNKLIN R-V SCHOOL DISTRICT
1 Black Cat Drive
Herculaneum, Missouri 63048

REVISIONS

DATE
MARCH, 2009

PROJ. NO.
08041

TITLE
SITE PLAN - 20 SCALE

SHEET
C8