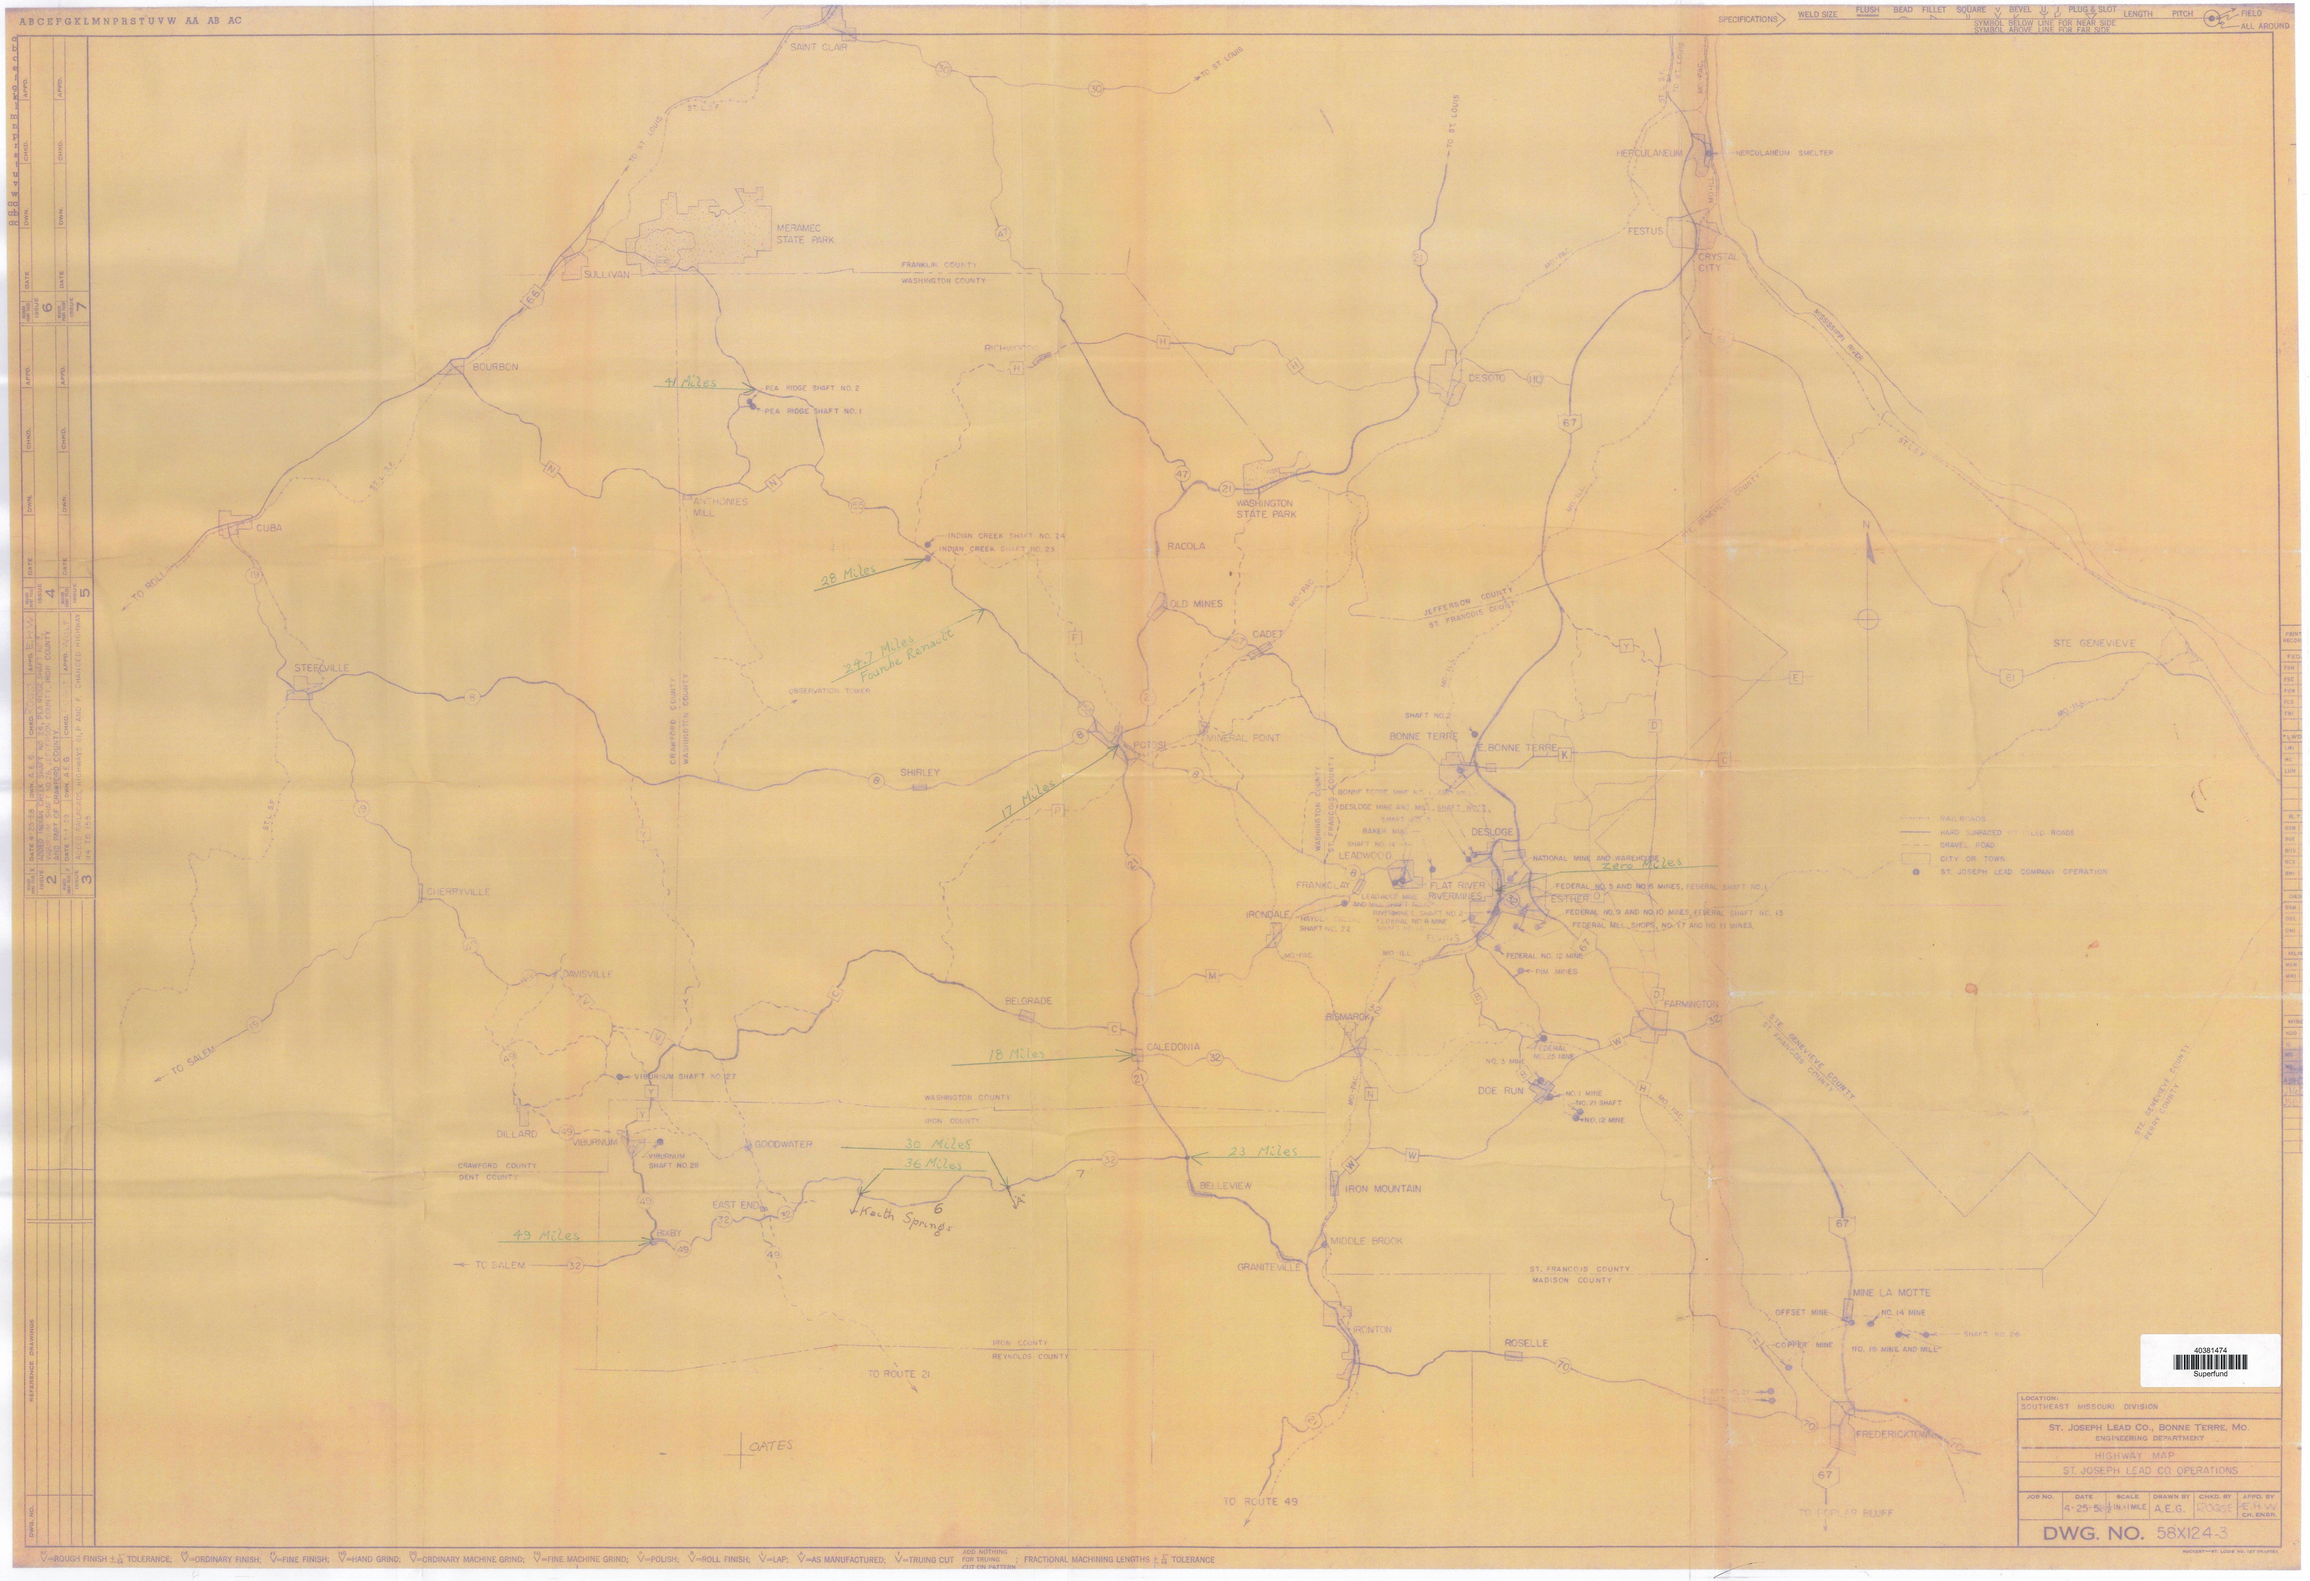

LOCATION:
SOUTHEAST MISSOURI DIVISION

ST. JOSEPH LEAD CO., BONNE TERRE, MO.
ENGINEERING DEPARTMENT

HIGHWAY MAP
ST. JOSEPH LEAD CO. OPERATIONS

JOB NO.	DATE	SCALE	DRAWN BY	CHKD. BY	APPD. BY
	4-25-56	1 IN. = 1 MILE	A.E.G.	ROGGE	E.H.S.W. CH. ENGR.

DWG. NO. 58X124-3

40381474
Superfund

ABCEFGKLMNPRSTUVW AA AB AC

SPECIFICATIONS: WELD SIZE — FLUSH, BEAD, FILLET, SQUARE, V, BEVEL, U, J, PLUG & SLOT; SYMBOL BELOW LINE FOR NEAR SIDE, SYMBOL ABOVE LINE FOR FAR SIDE; LENGTH; PITCH; FIELD; ALL AROUND

DWG. NO.	REMARKS	APPD. BY	CHKD.	DATE	DRAWN	DATE	APPD. BY	CHKD.	DATE	DRAWN	DATE	APPD. BY	CHKD.
3	AUTO RAILROADS 14 TO 15												
4													
5													
6													
7													

REFERENCE DRAWINGS

Properties List:

Edge List:

Surface List:

Hole List:

Slot List:

▽=ROUGH FINISH ±1/64 TOLERANCE; ▽=ORDINARY FINISH; ▽=FINE FINISH; ▽=HAND GRIND; ▽=ORDINARY MACHINE GRIND; ▽=FINE MACHINE GRIND; ▽=POLISH; ▽=ROLL FINISH; ▽=LAP; ▽=AS MANUFACTURED; ▽=TRUING CUT

ADD NOTHING FOR TRUING CUT ON PATTERN ; FRACTIONAL MACHINING LENGTHS ±1/64 TOLERANCE

HOCKERT—ST. LOUIS NO. 137 (ALFTEX)