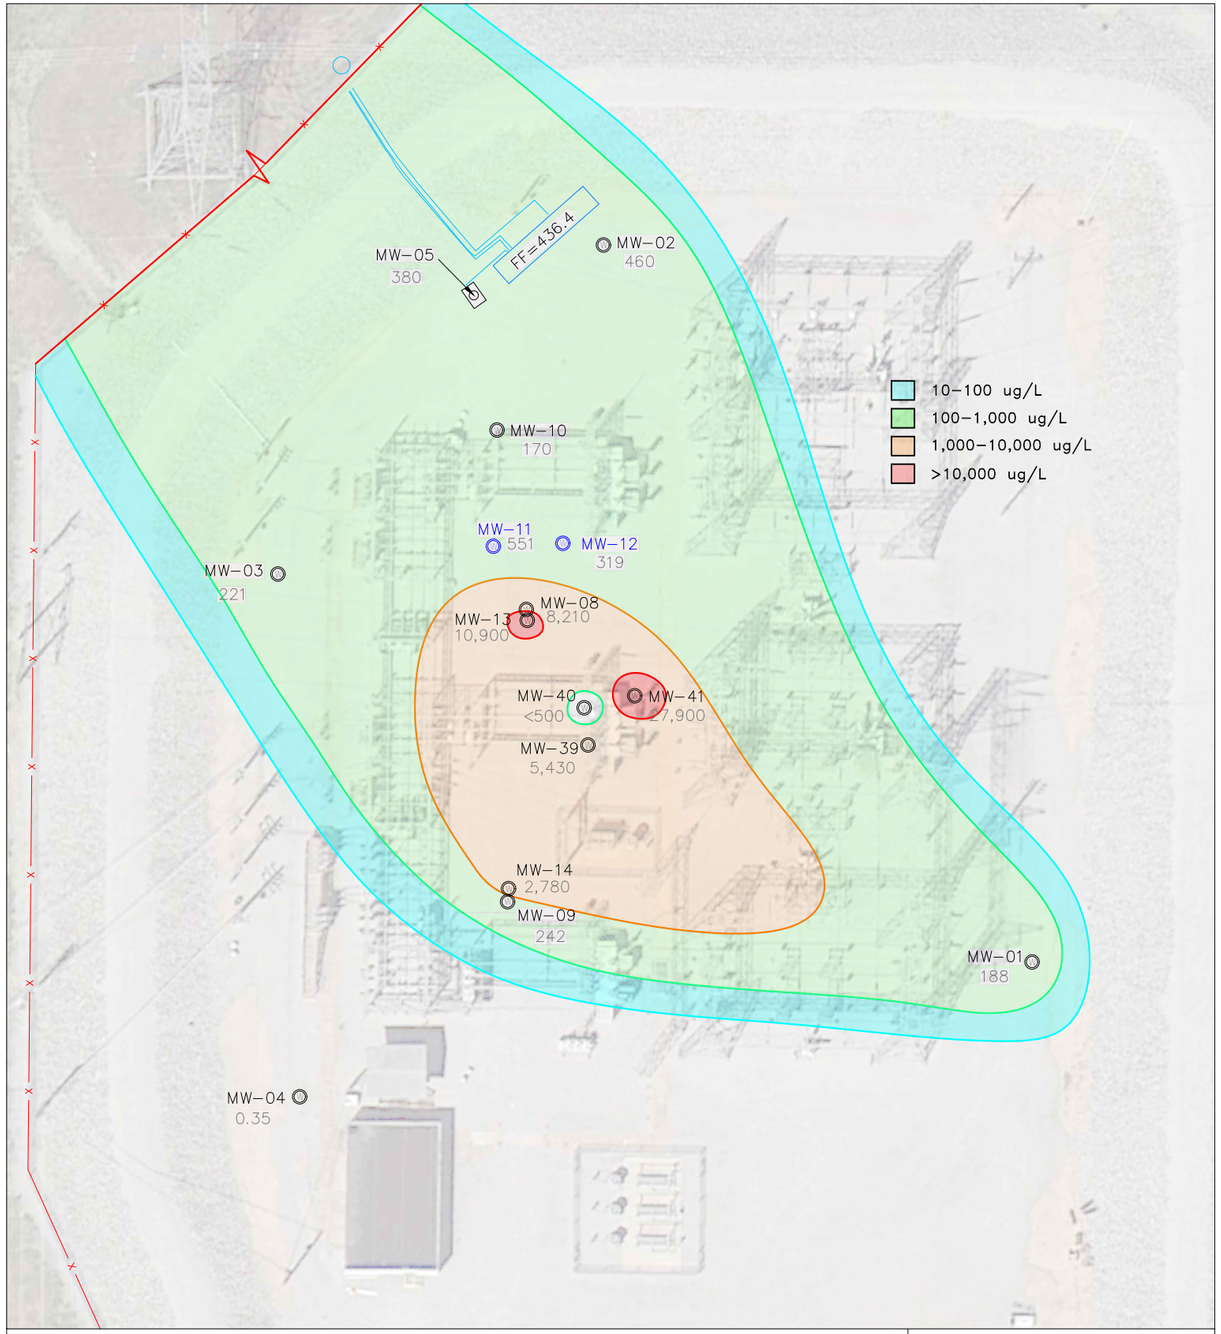

LEGEND:

MW-04 MONITORING WELL

MW-39
MW-40
MW-41
SCREENED IN COHESIVE UNIT ABOVE SAND AQUIFER (MW-41 MW-41 HAS NOT RECENTLY BEEN SAMPLED DUE TO ISSUE. MAINTENANCE HAS BEEN COMPLETED AND SAMPLING IS ANTICIPATED TO BE RESUMED IN JUNE 2021)

MW-12 EXISITING BIOAUGMENTATION INJECTION LOCATION

0 75'
SCALE (FEET)

XDD ENVIRONMENTAL

SCALE:	1" = 75'
DATE:	JUNE 2021
PROJECT NO.:	12036
CLIENT:	AMEREN
DRAWN BY:	PC
CHECKED BY:	DI
APPROVED BY:	DI

TITLE:
2014 cis-DCE CONCENTRATIONS
HUSTER RD. SUBSTATION
ST. CHARLES, MO

DRAWING NO. FIGURE X

REV.

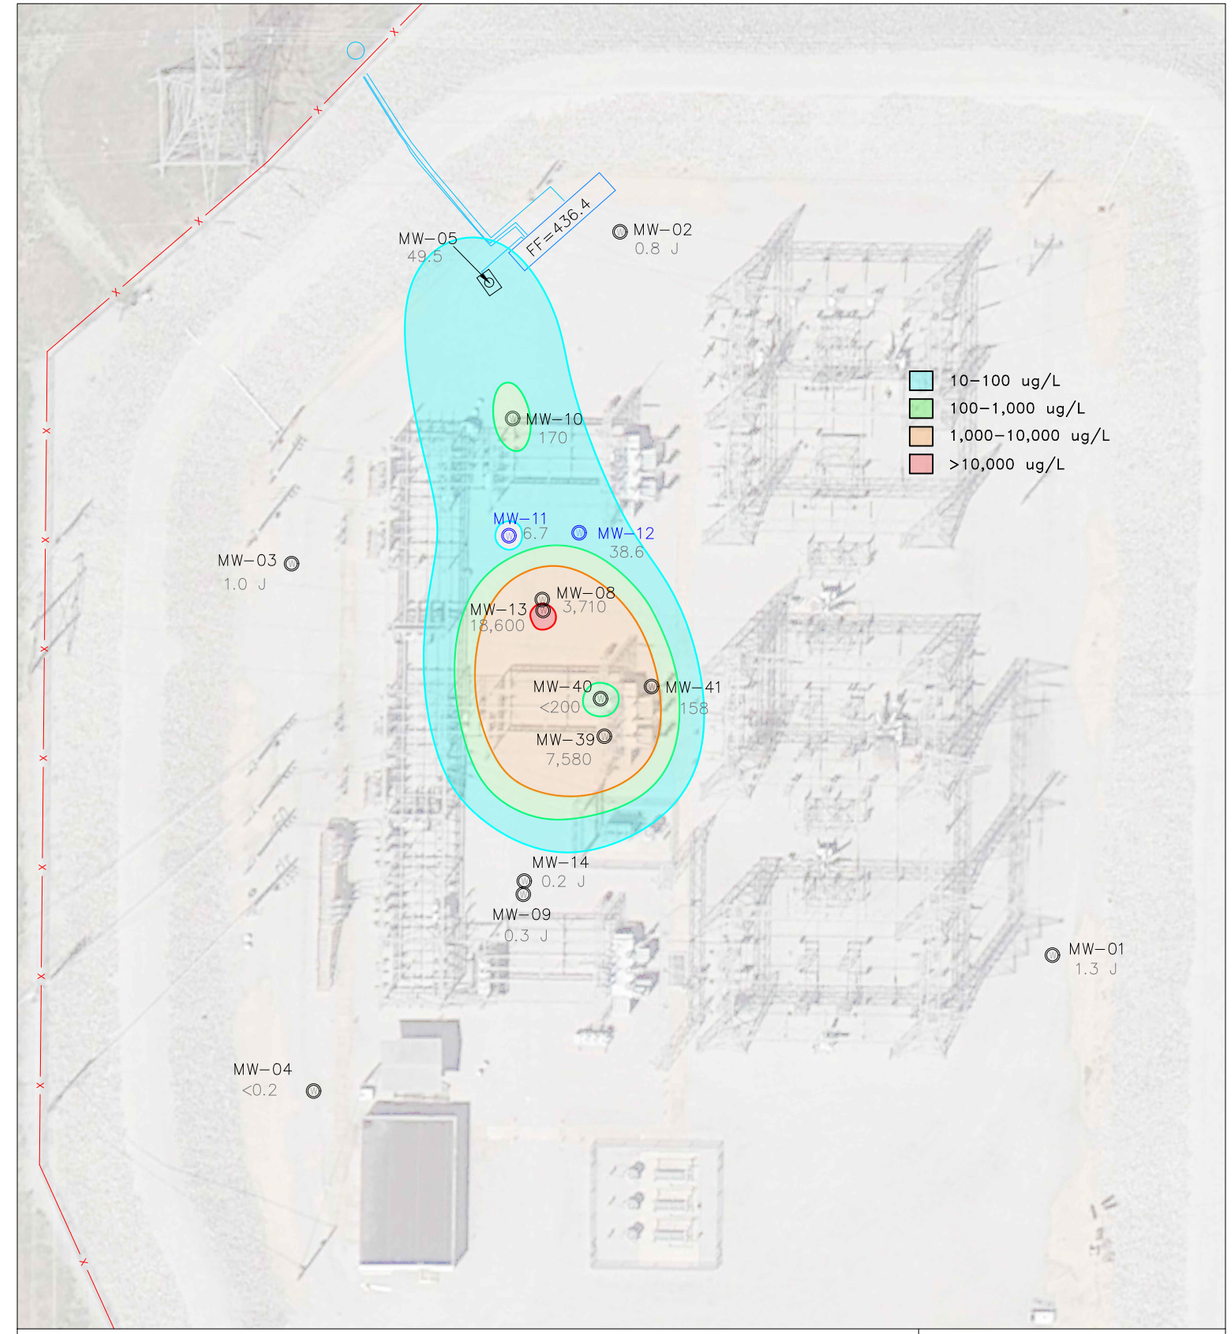

LEGEND:

MW-04 MONITORING WELL

40577307

MW-39
MW-40
MW-41
SCREENED IN COHESIVE UNIT ABOVE SAND AQUIFER (MW-41 MW-41 HAS NOT RECENTLY BEEN SAMPLED DUE TO ISSUE. MAINTENANCE HAS BEEN COMPLETED AND SAMPLING IS ANTICIPATED TO BE RESUMED IN JUNE 2021)

MW-12 EXISITING BIOAUGMENTATION INJECTION LOCATION

0 75'
SCALE (FEET)

XDD ENVIRONMENTAL

SCALE:	1" = 75'
DATE:	JUNE 2021
PROJECT NO.:	12036
CLIENT:	AMEREN
DRAWN BY:	PC
CHECKED BY:	DI
APPROVED BY:	DI

TITLE:
2021 cis-DCE CONCENTRATIONS
HUSTER RD. SUBSTATION
ST. CHARLES, MO

DRAWING NO. FIGURE X

REV.