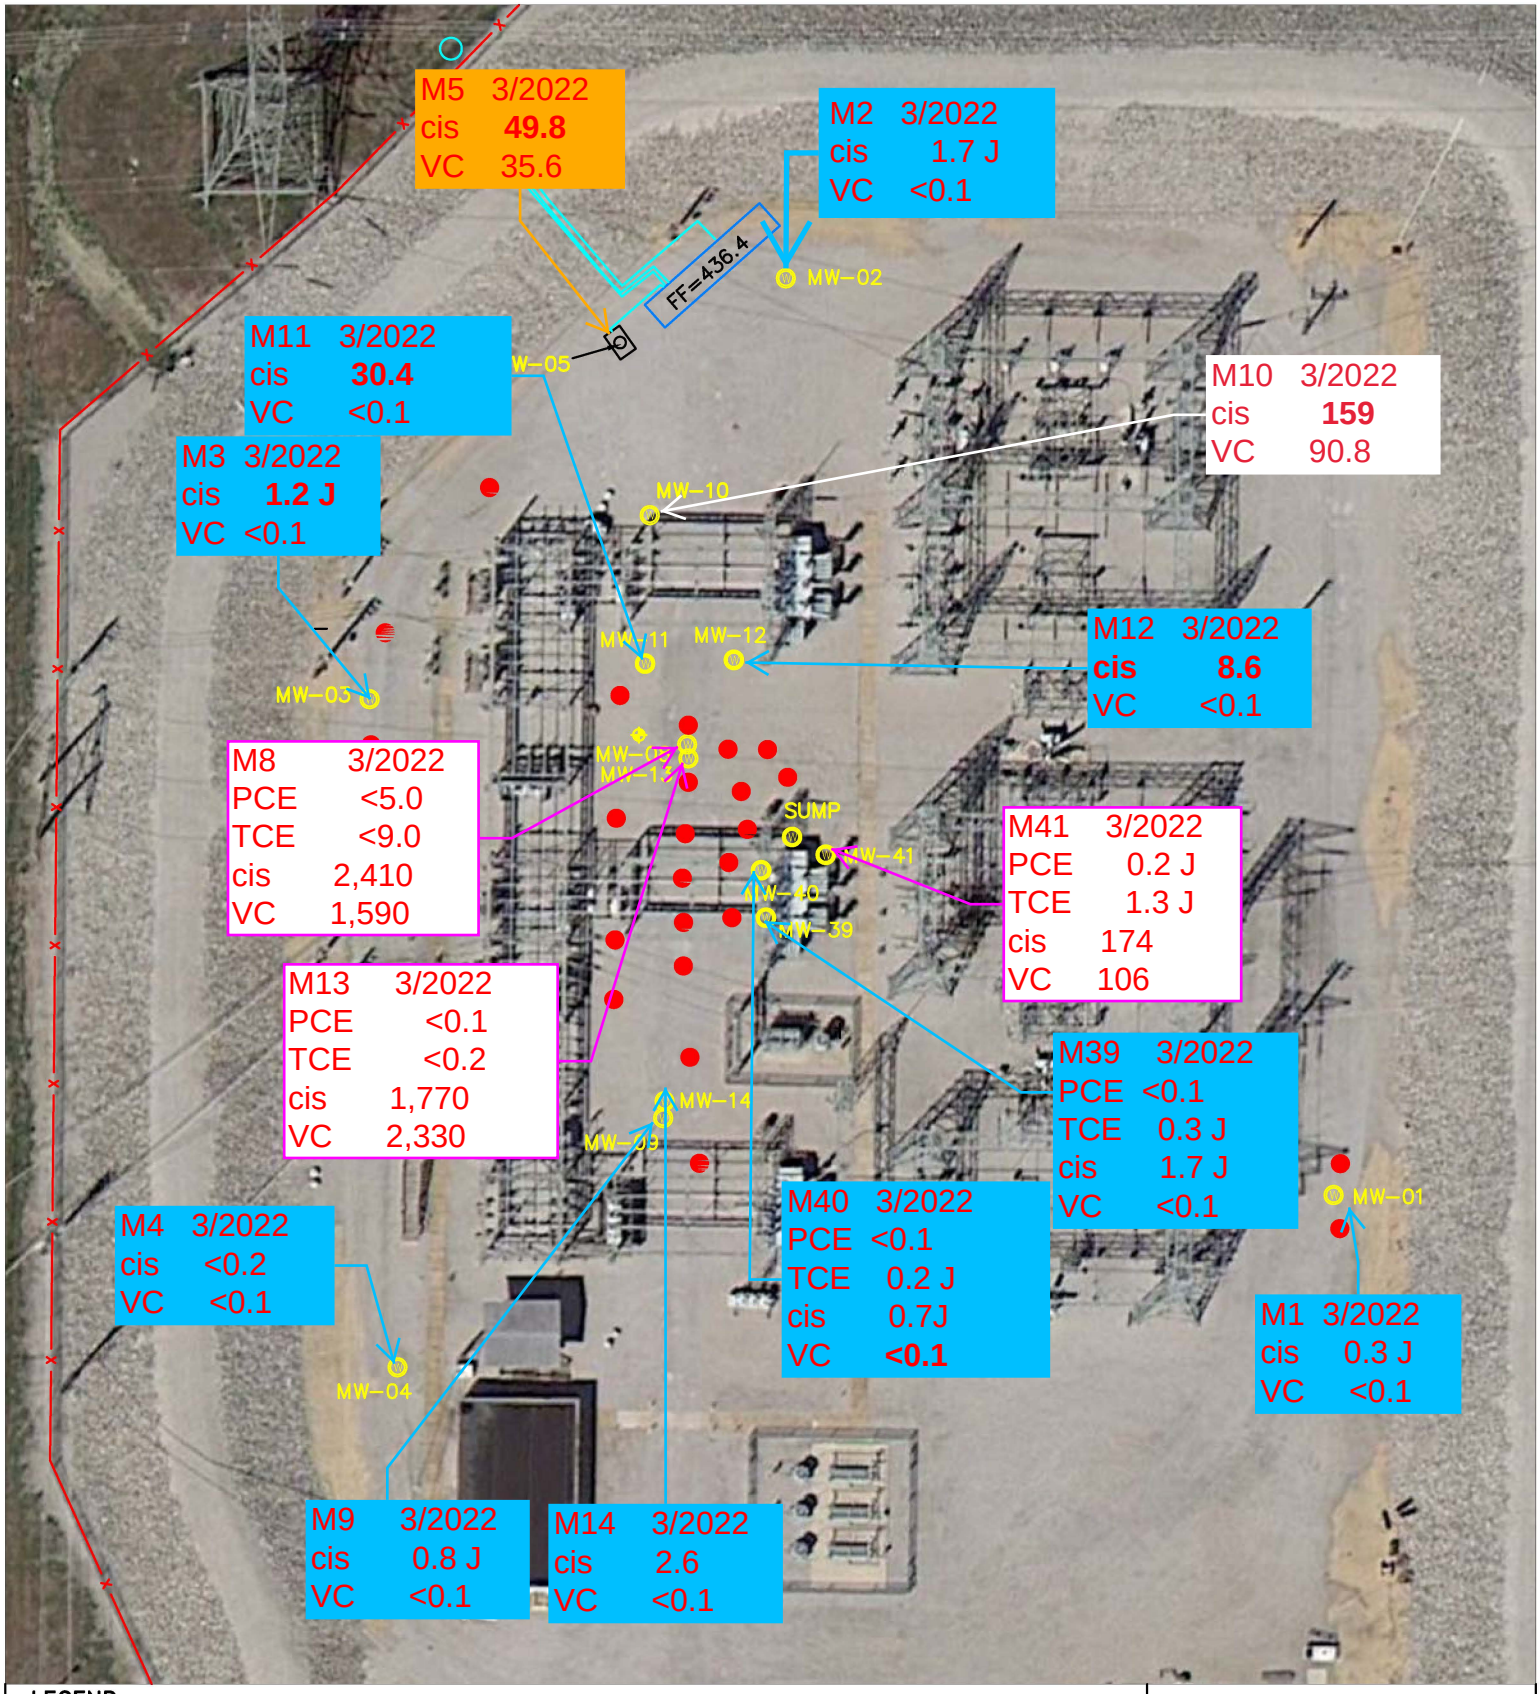

LEGEND:

Blue - all below MCL
Orange - all but one below MCL
White - More than one above MCL

40588019

0 25' 50'
SCALE (FEET)

XDD
STRATEGIC. ENVIRONMENTAL. SOLUTIONS.

SCALE: 1" = 50'	TITLE: PHASE 2 INJECTION LOCATIONS EXPANDED PILOT TEST AREAS HUSTER RD. SUBSTATION ST. CHARLES, MO
DATE: APRIL 2015	
PROJECT NO.: 12036	
CLIENT: AMEREN	
DRAWN BY: PC	DRAWING NO. FIGURE 1
CHECKED BY: DI	REV.
APPROVED BY:	