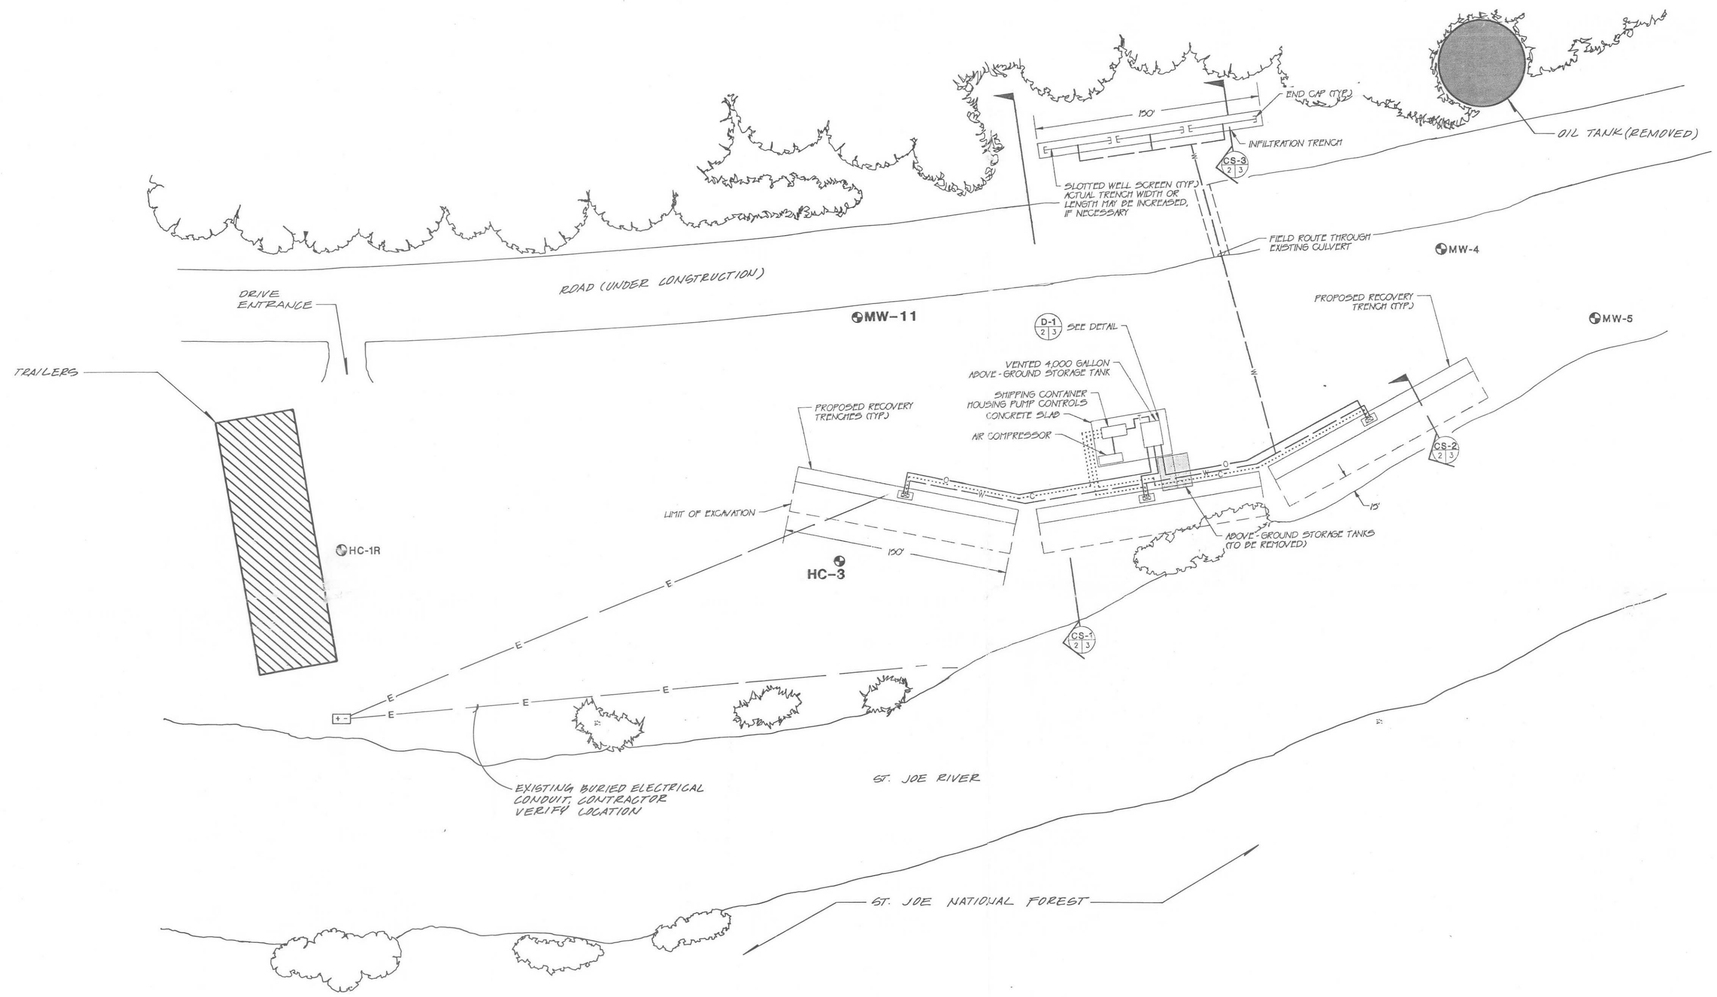

NOTE:

ACTUAL LOCATIONS OF RECOVERY TRENCHES AND INFILTRATION TRENCH WILL BE STAKED IN THE FIELD BY THE ENGINEER.

BENCHMARK: CONCRETE PAD

DESIGNED BY: B.L. KELLUMS | CHECKED BY: D.G. WINTER

DRAWN BY: JUAN A. HERNANDEZ | CHECKED BY:

NO.	DATE	BY	REVISION

HARTCROWSER

Hart Crowser, Inc.
1910 Fairview Avenue East
Seattle, Washington 98102-3699
206.324.9530

FREE PRODUCT RECOVERY SYSTEM DESIGN

SITE PLAN

POTLATCH CORPORATION

REGISTERED PROFESSIONAL ENGINEER 2928 STATE OF IDAHO JOHN C. CROWSER

Exp. Jan 31, 1995

TYPE DRAWING	SHEET
FINAL X	2
CONST. RECORD	OF
DATE: 7/27/94	3
JOB NO. 2296-05	SHEETS