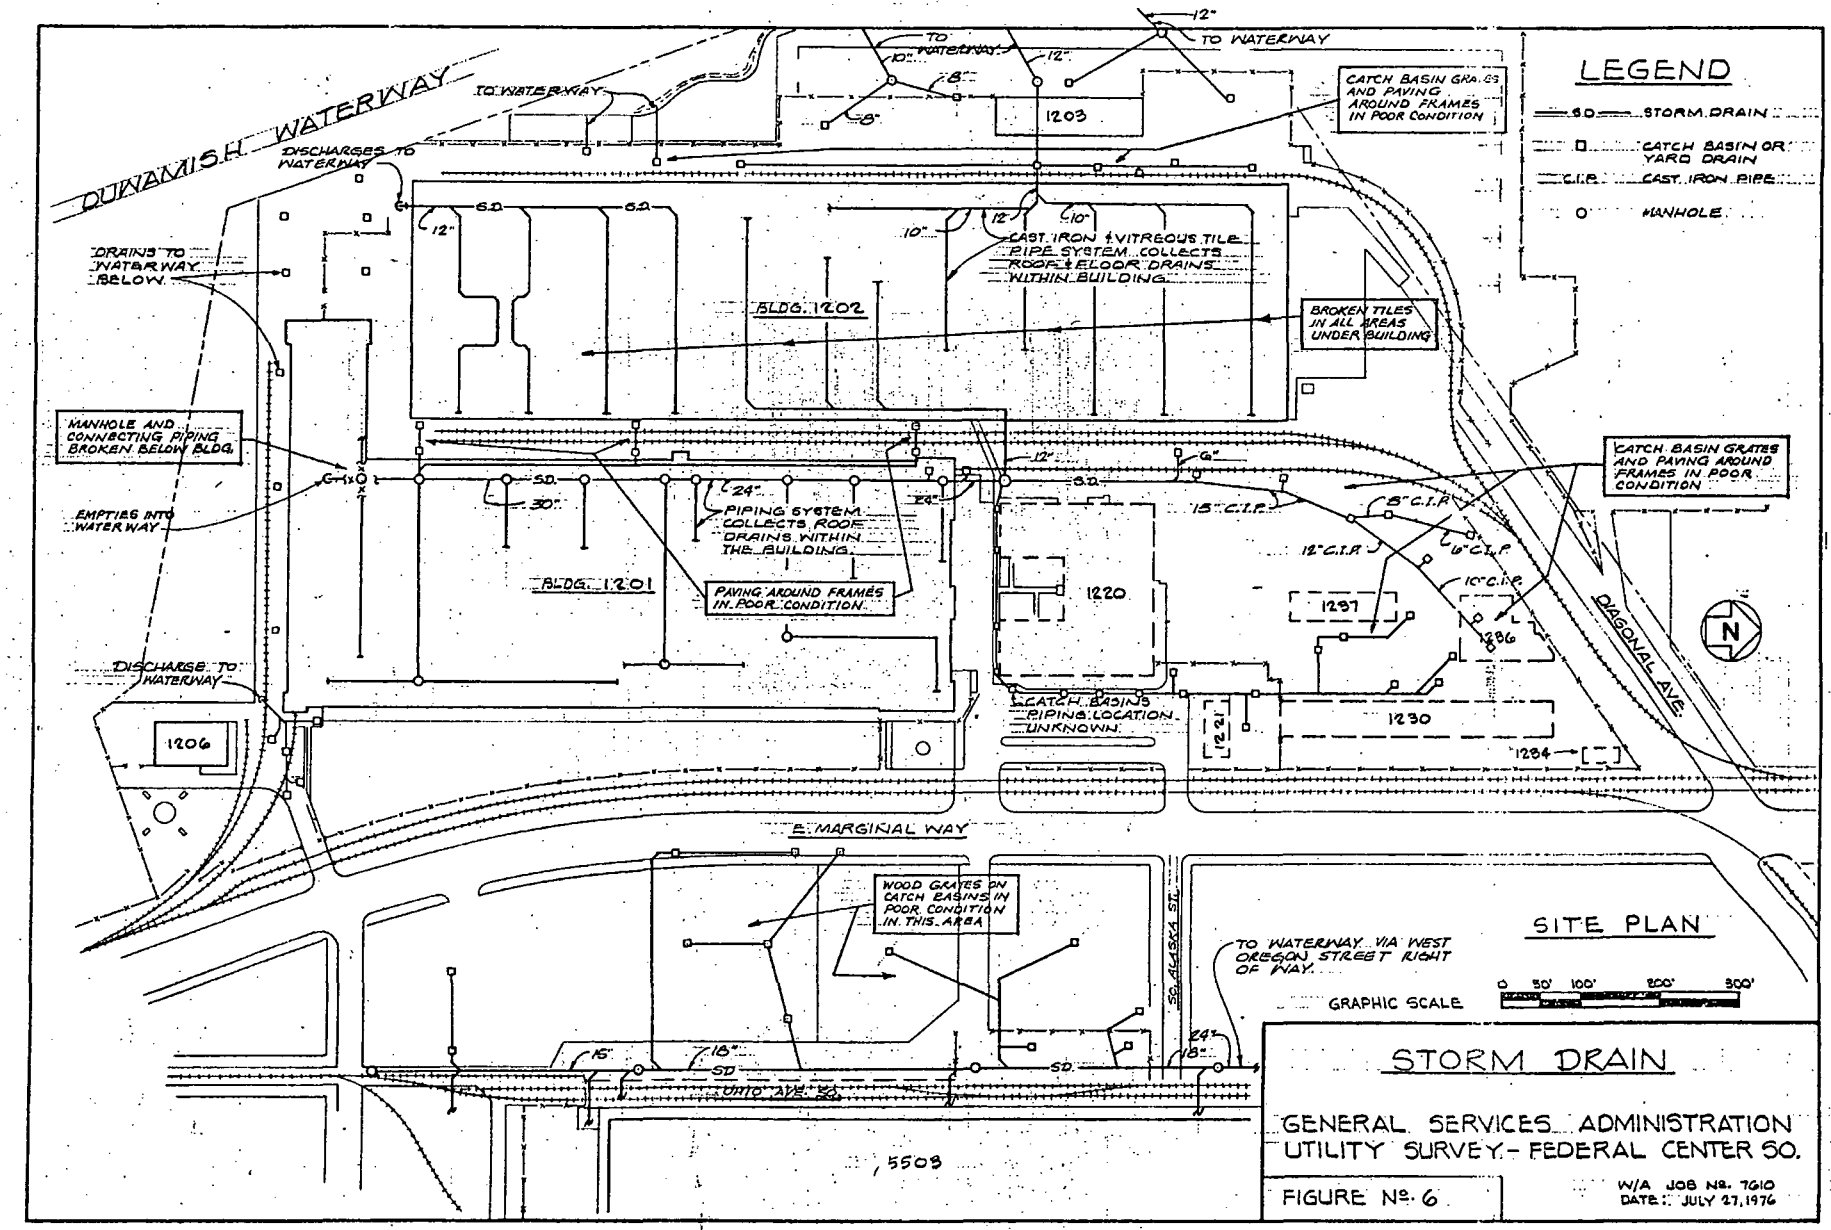

STORM DRAIN

GENERAL SERVICES ADMINISTRATION
UTILITY SURVEY - FEDERAL CENTER SO.

FIGURE No. 6

W/A JOB No. 7610
DATE: JULY 27, 1976

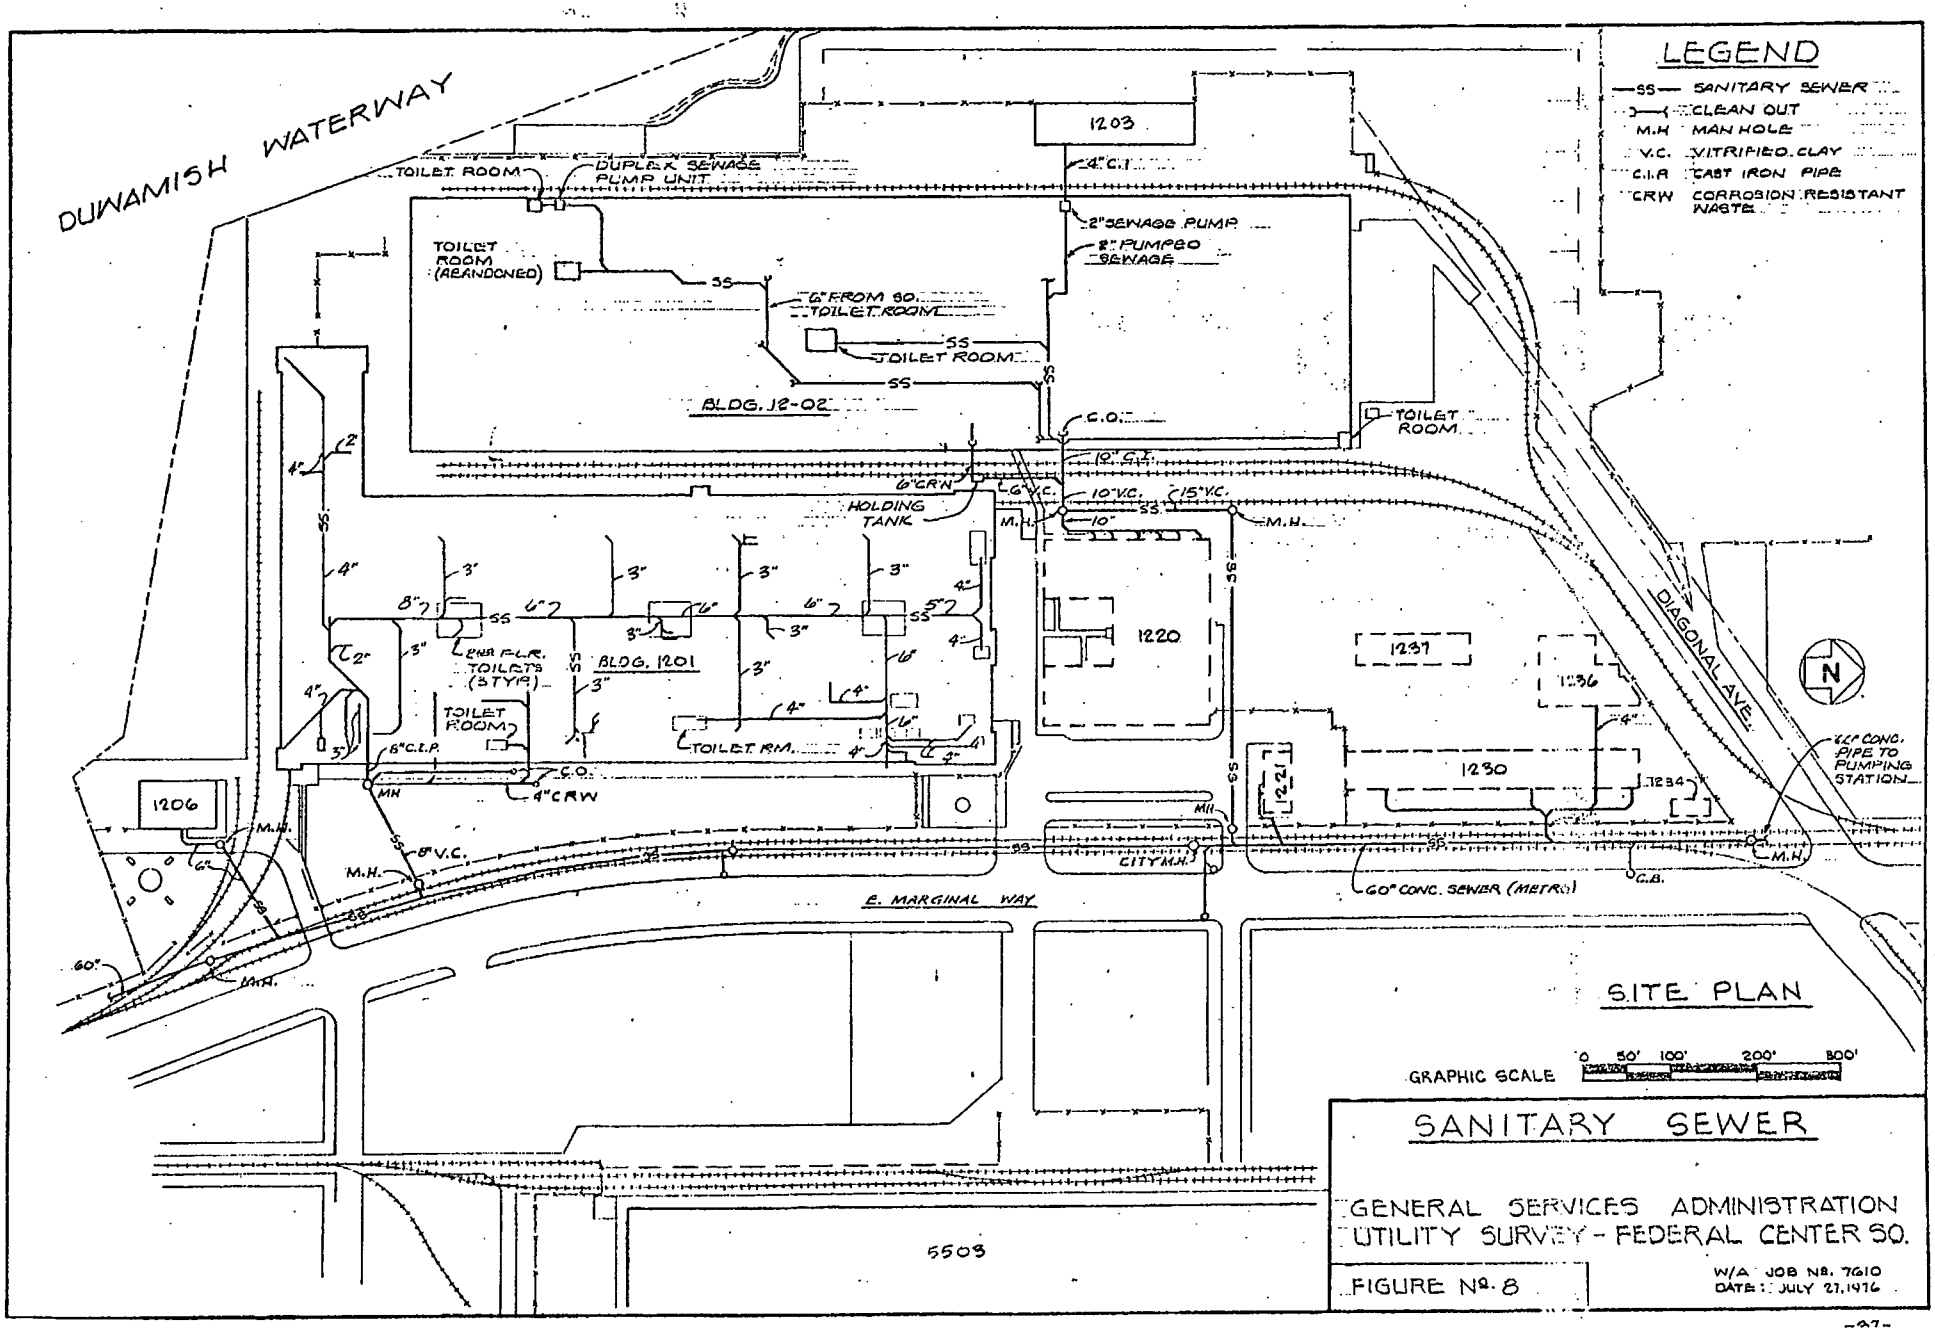
LEGEND
SS SANITARY SEWER
CLEAN OUT
M.H. MAN HOLE
V.C. VITRIFIED CLAY
C.I.P. CAST IRON PIPE
CRW CORROSION RESISTANT WASTE
DUWAMISH WATERWAY
TOILET ROOM
DUPLEX SEWAGE PUMP UNIT
TOILET ROOM (ABANDONED)
6" FROM 80. TOILET ROOM
TOILET ROOM
BLDG. 12-02
1203
4" C.I.
2" SEWAGE PUMP
2" PUMPED SEWAGE
C.O.
TOILET ROOM
10" C.I.
6" CRW
6" V.C.
10" V.C.
15" V.C.
HOLDING TANK
M.H.
BLDG. 1201
EACH FLR. TOILETS (3 TYP.)
TOILET ROOM
TOILET RM.
6" C.I.P.
4" CRW
1206
8" V.C.
E. MARGINAL WAY
CITY M.H.
1220
1237
1236
1230
1234
1221
DIAGONAL AVE.
N
60" CONC. PIPE TO PUMPING STATION
60" CONC. SEWER (METRO)
C.B.
60"
5503
SITE PLAN
GRAPHIC SCALE
0 50' 100' 200' 800'
SANITARY SEWER
GENERAL SERVICES ADMINISTRATION
UTILITY SURVEY - FEDERAL CENTER SO.
FIGURE No. 8
W/A JOB No. 7610
DATE: JULY 27, 1976