6 CW

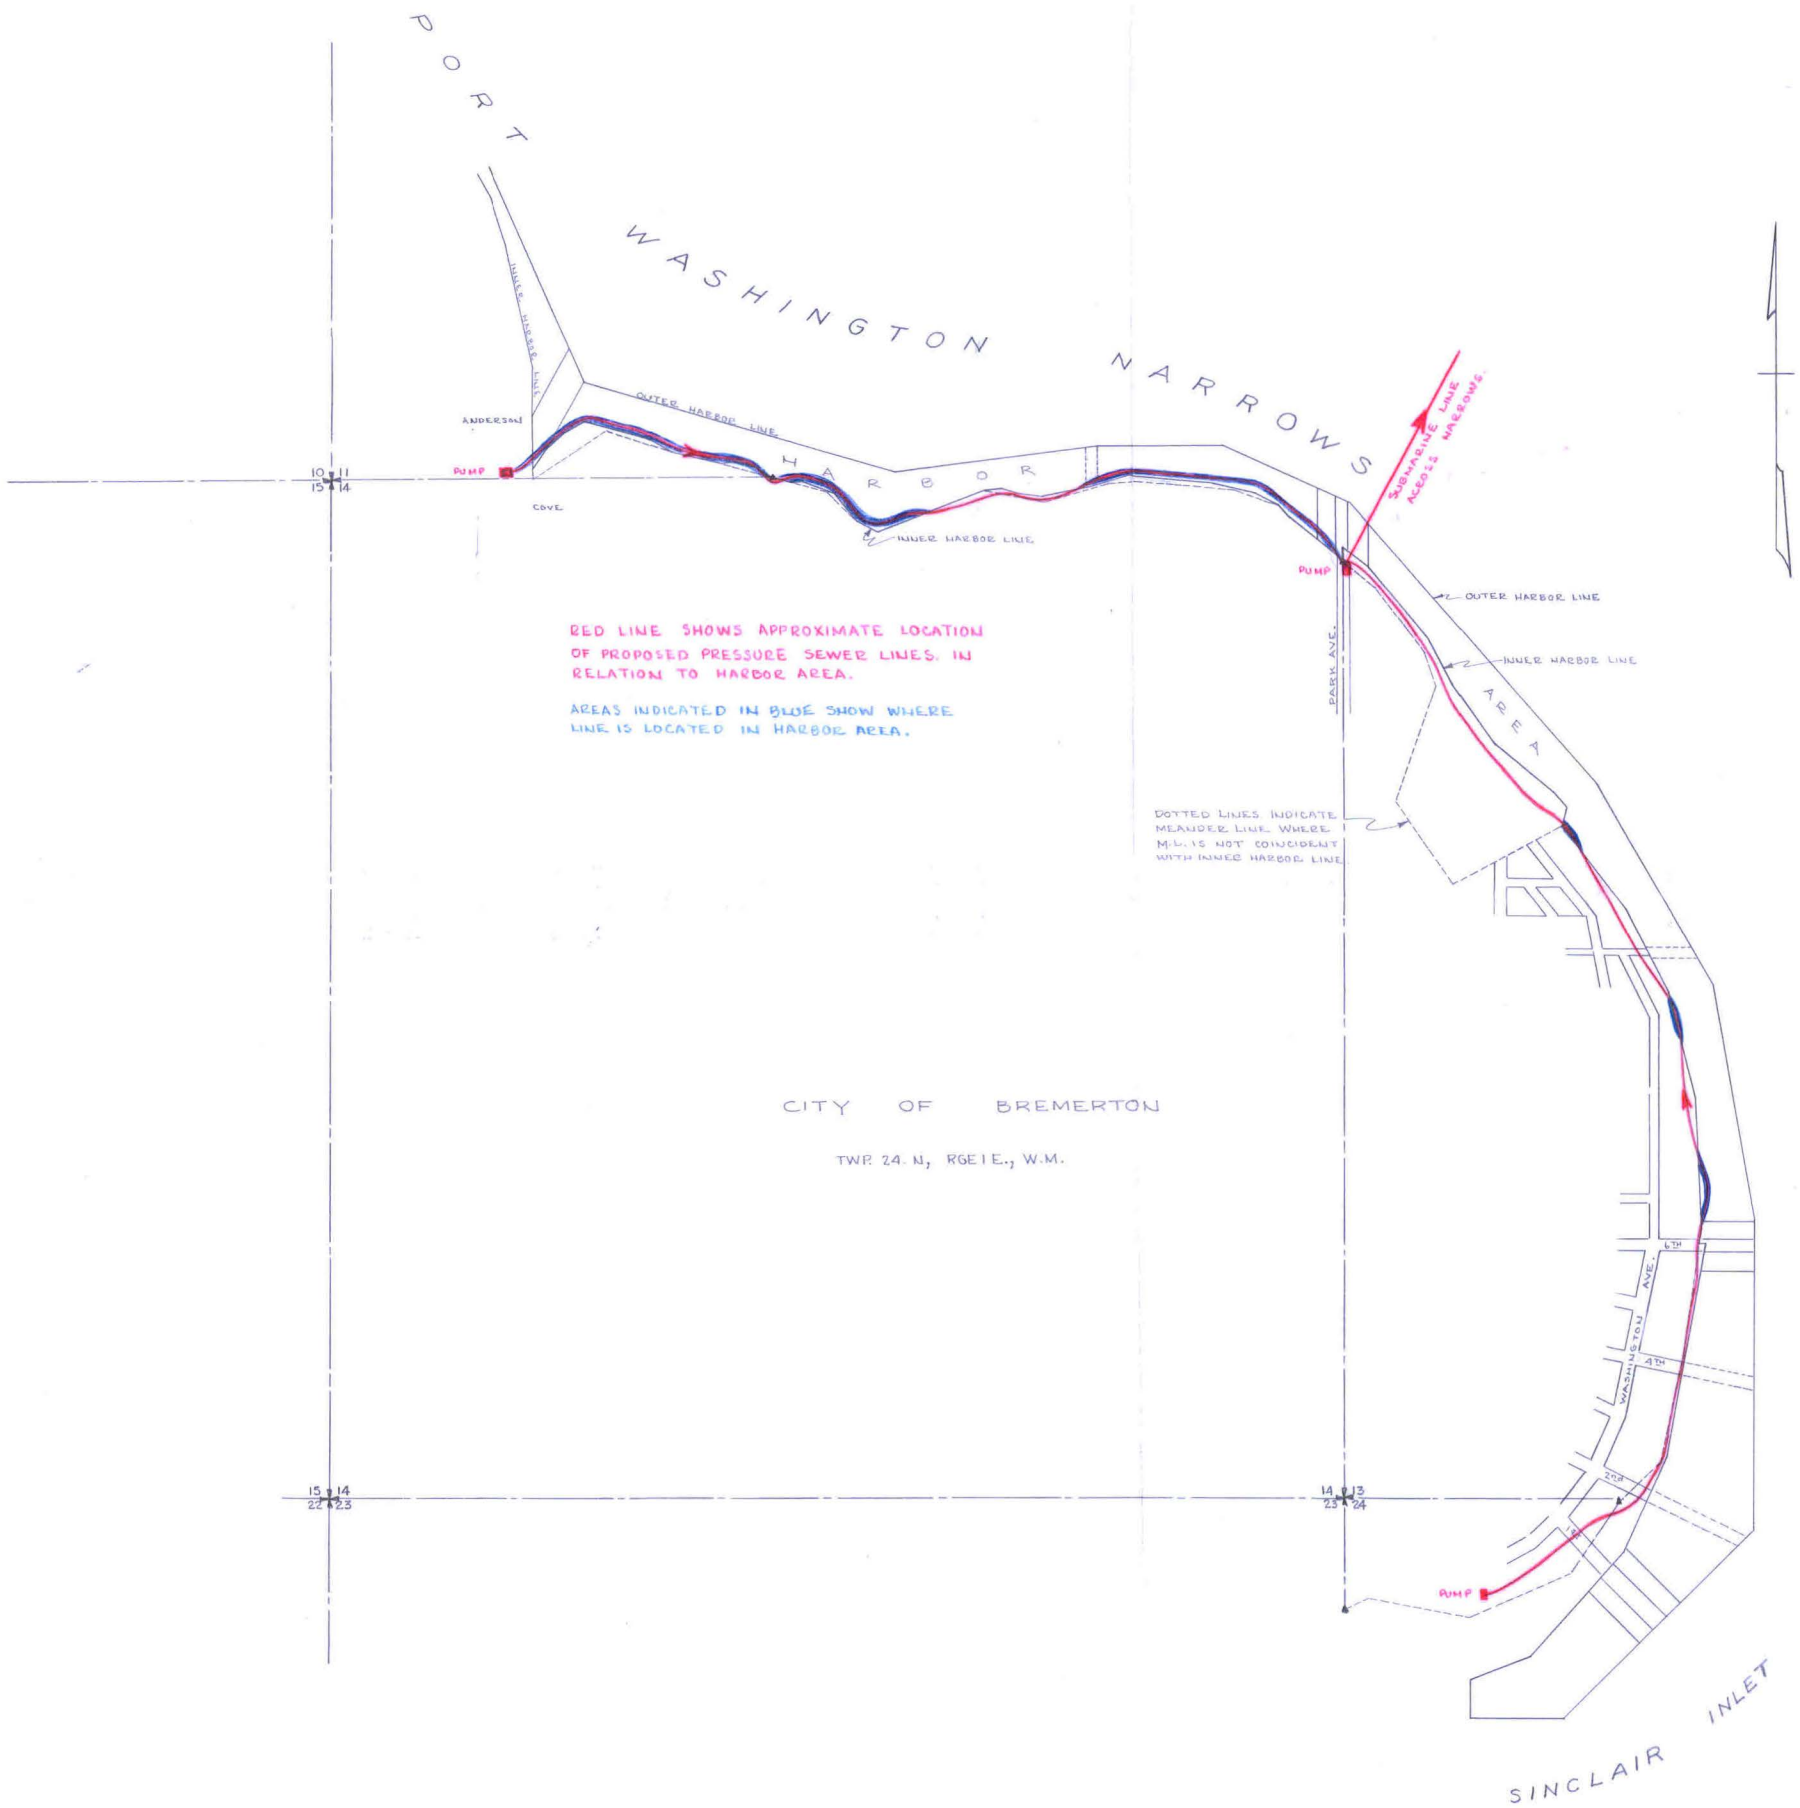

CITY OF BREMERTON

PROPOSED PRESSURE INTERCEPTOR SEWER LOCATIONS.

JAMES W. CAREY & ASSOCIATES, ENGINEERS
1917 FIRST AVENUE
SEATTLE, WASHINGTON

SCALE 1" = 500'

DNR-00003613