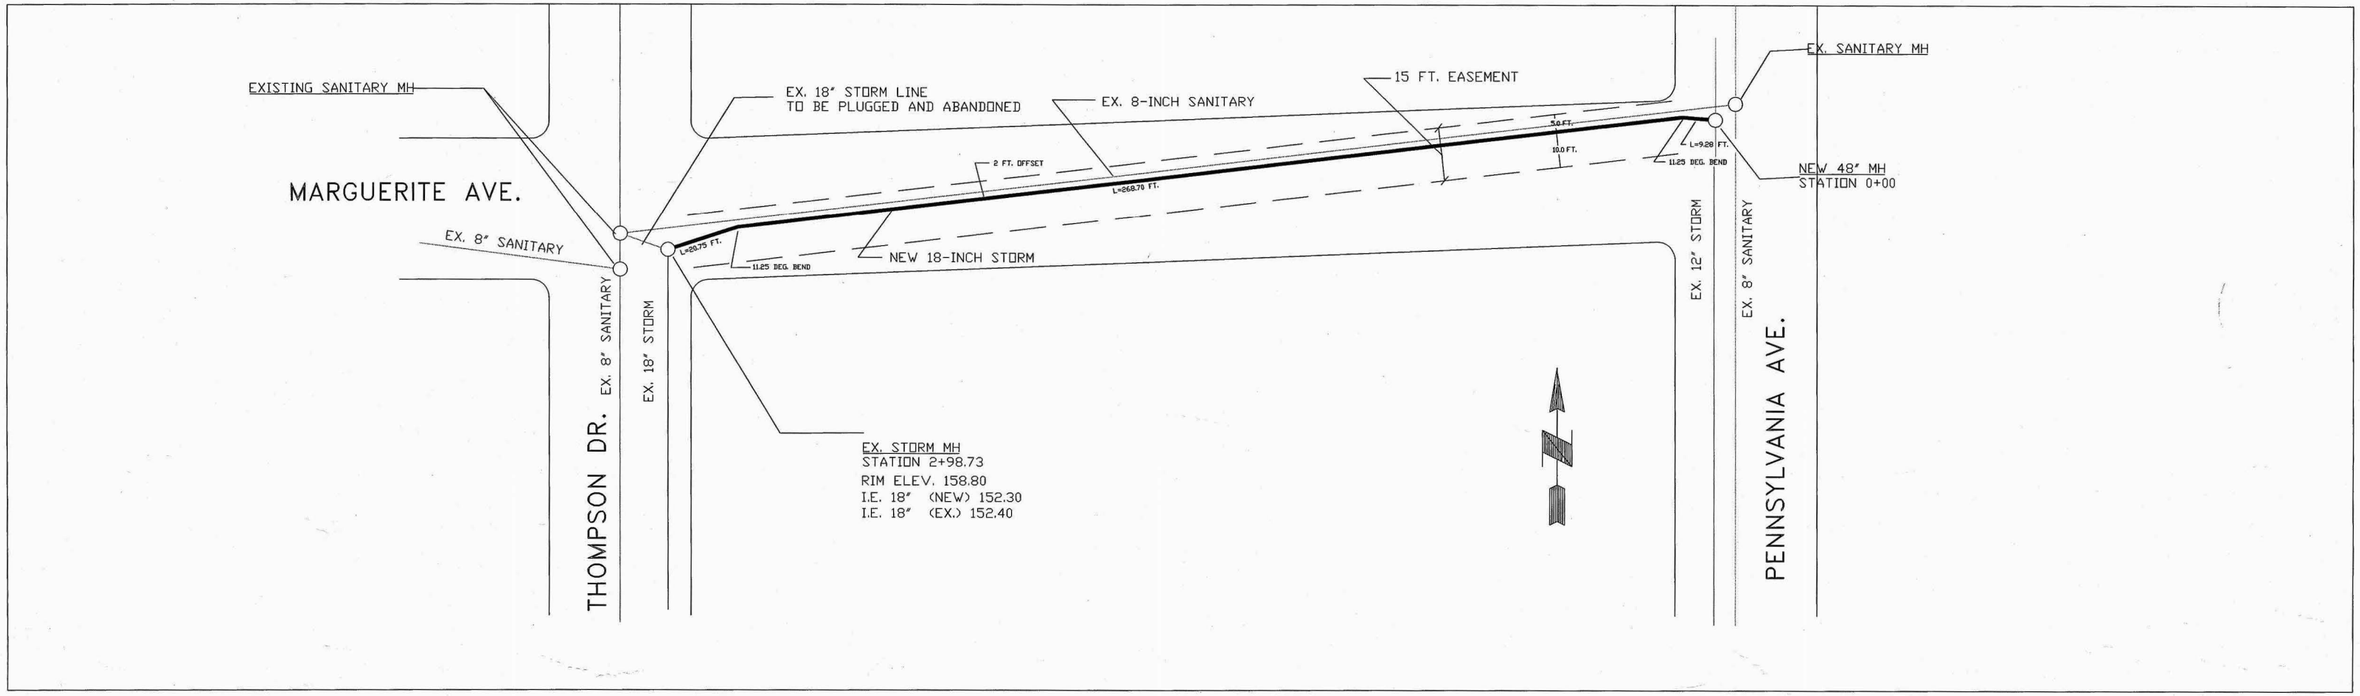

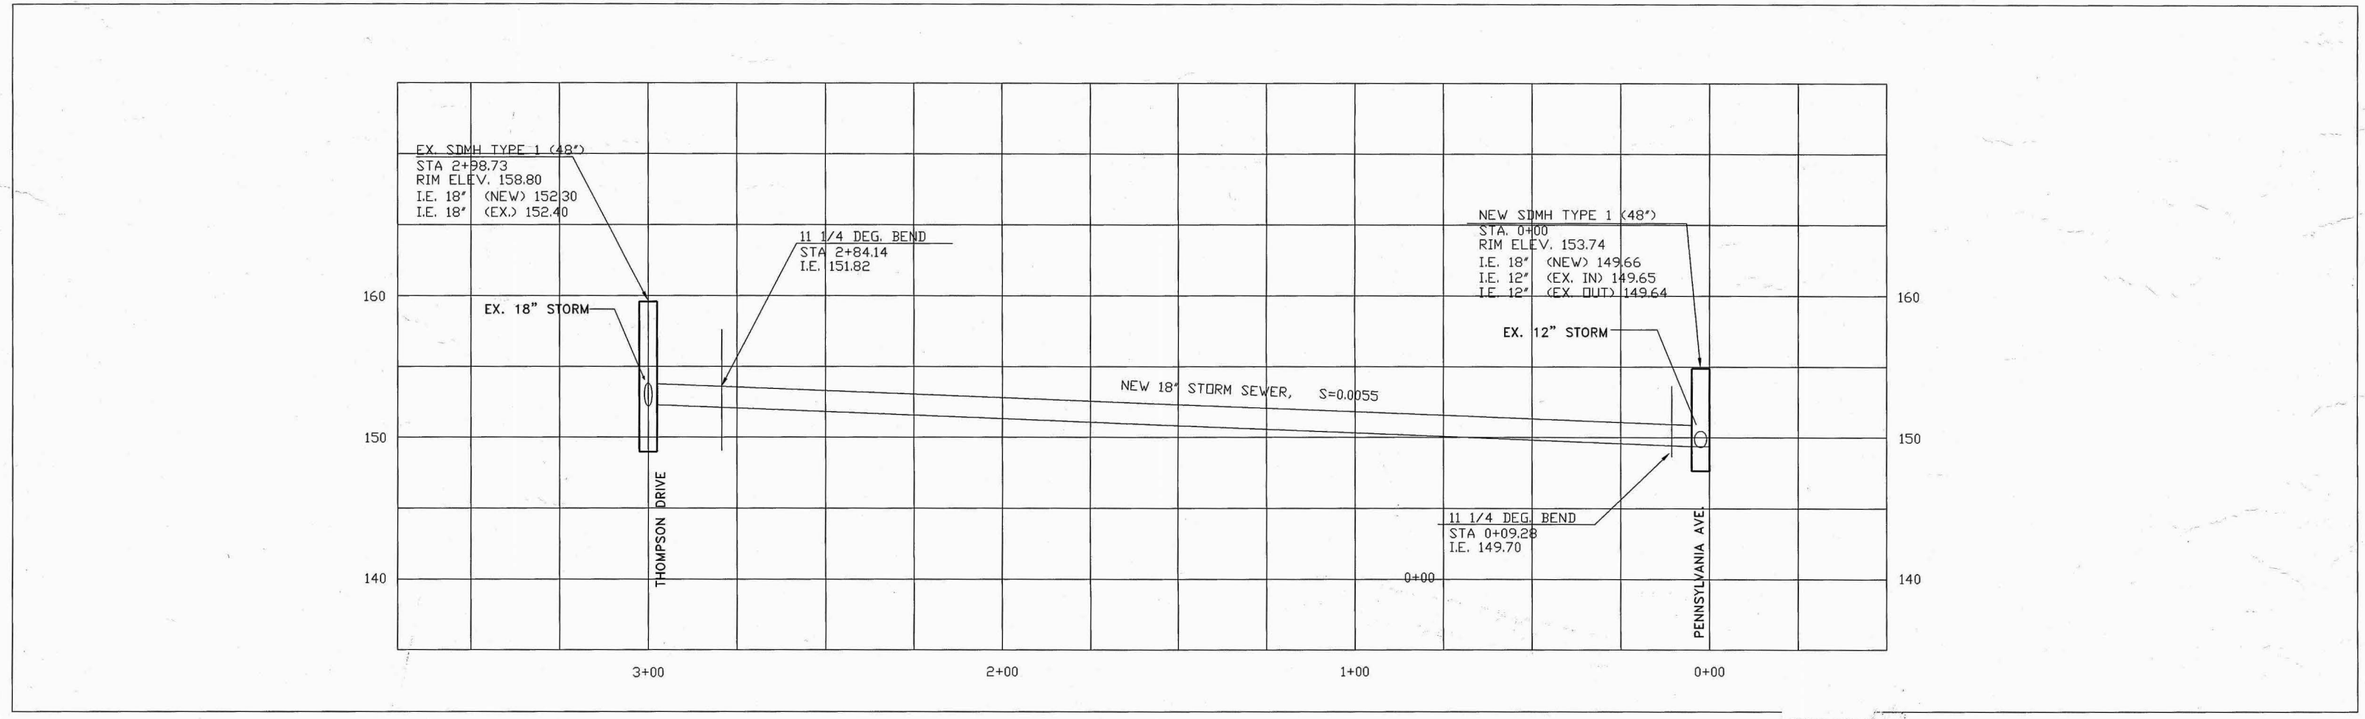

Preliminary Drawing

REVISIONS			
NO.	DESCRIPTION	DATE	BY
1	ELEV'S.,STATIONING	12-9-98	AEL

ENGINEER STAMP

0 1" 2"
TWO INCHES AT FULL SCALE
IF NOT SCALE ACCORDINGLY

SCALE
HORIZ. 1" = 20' VERT. 1"=5'

FIELD BOOK

DRAWING NO. thompen.dwg

CITY OF BREMERTON
DEPARTMENT OF PUBLIC WORKS & UTILITIES
ENGINEERING DIVISION

DRAWN BY: BILL DAVIS
DATE 8/28/98

DESIGN BY: BILL DAVIS
WASH. P.E. # 34791 DATE 8/28/98

CHECKED BY: BILL DAVIS
WASH. P.E. # 34791 DATE 8/28/98

18" STORM SEWER - THOMPSON TO PENN AVE. VIA MARGUERITE AVE. EXTENSION PLAN AND PROFILE

2618

PN:

SHEET 1 OF 1

CAD FILE:thompen.dwg

BREMERTON-016567