MEAD WORKS NORTH PLANT MAP

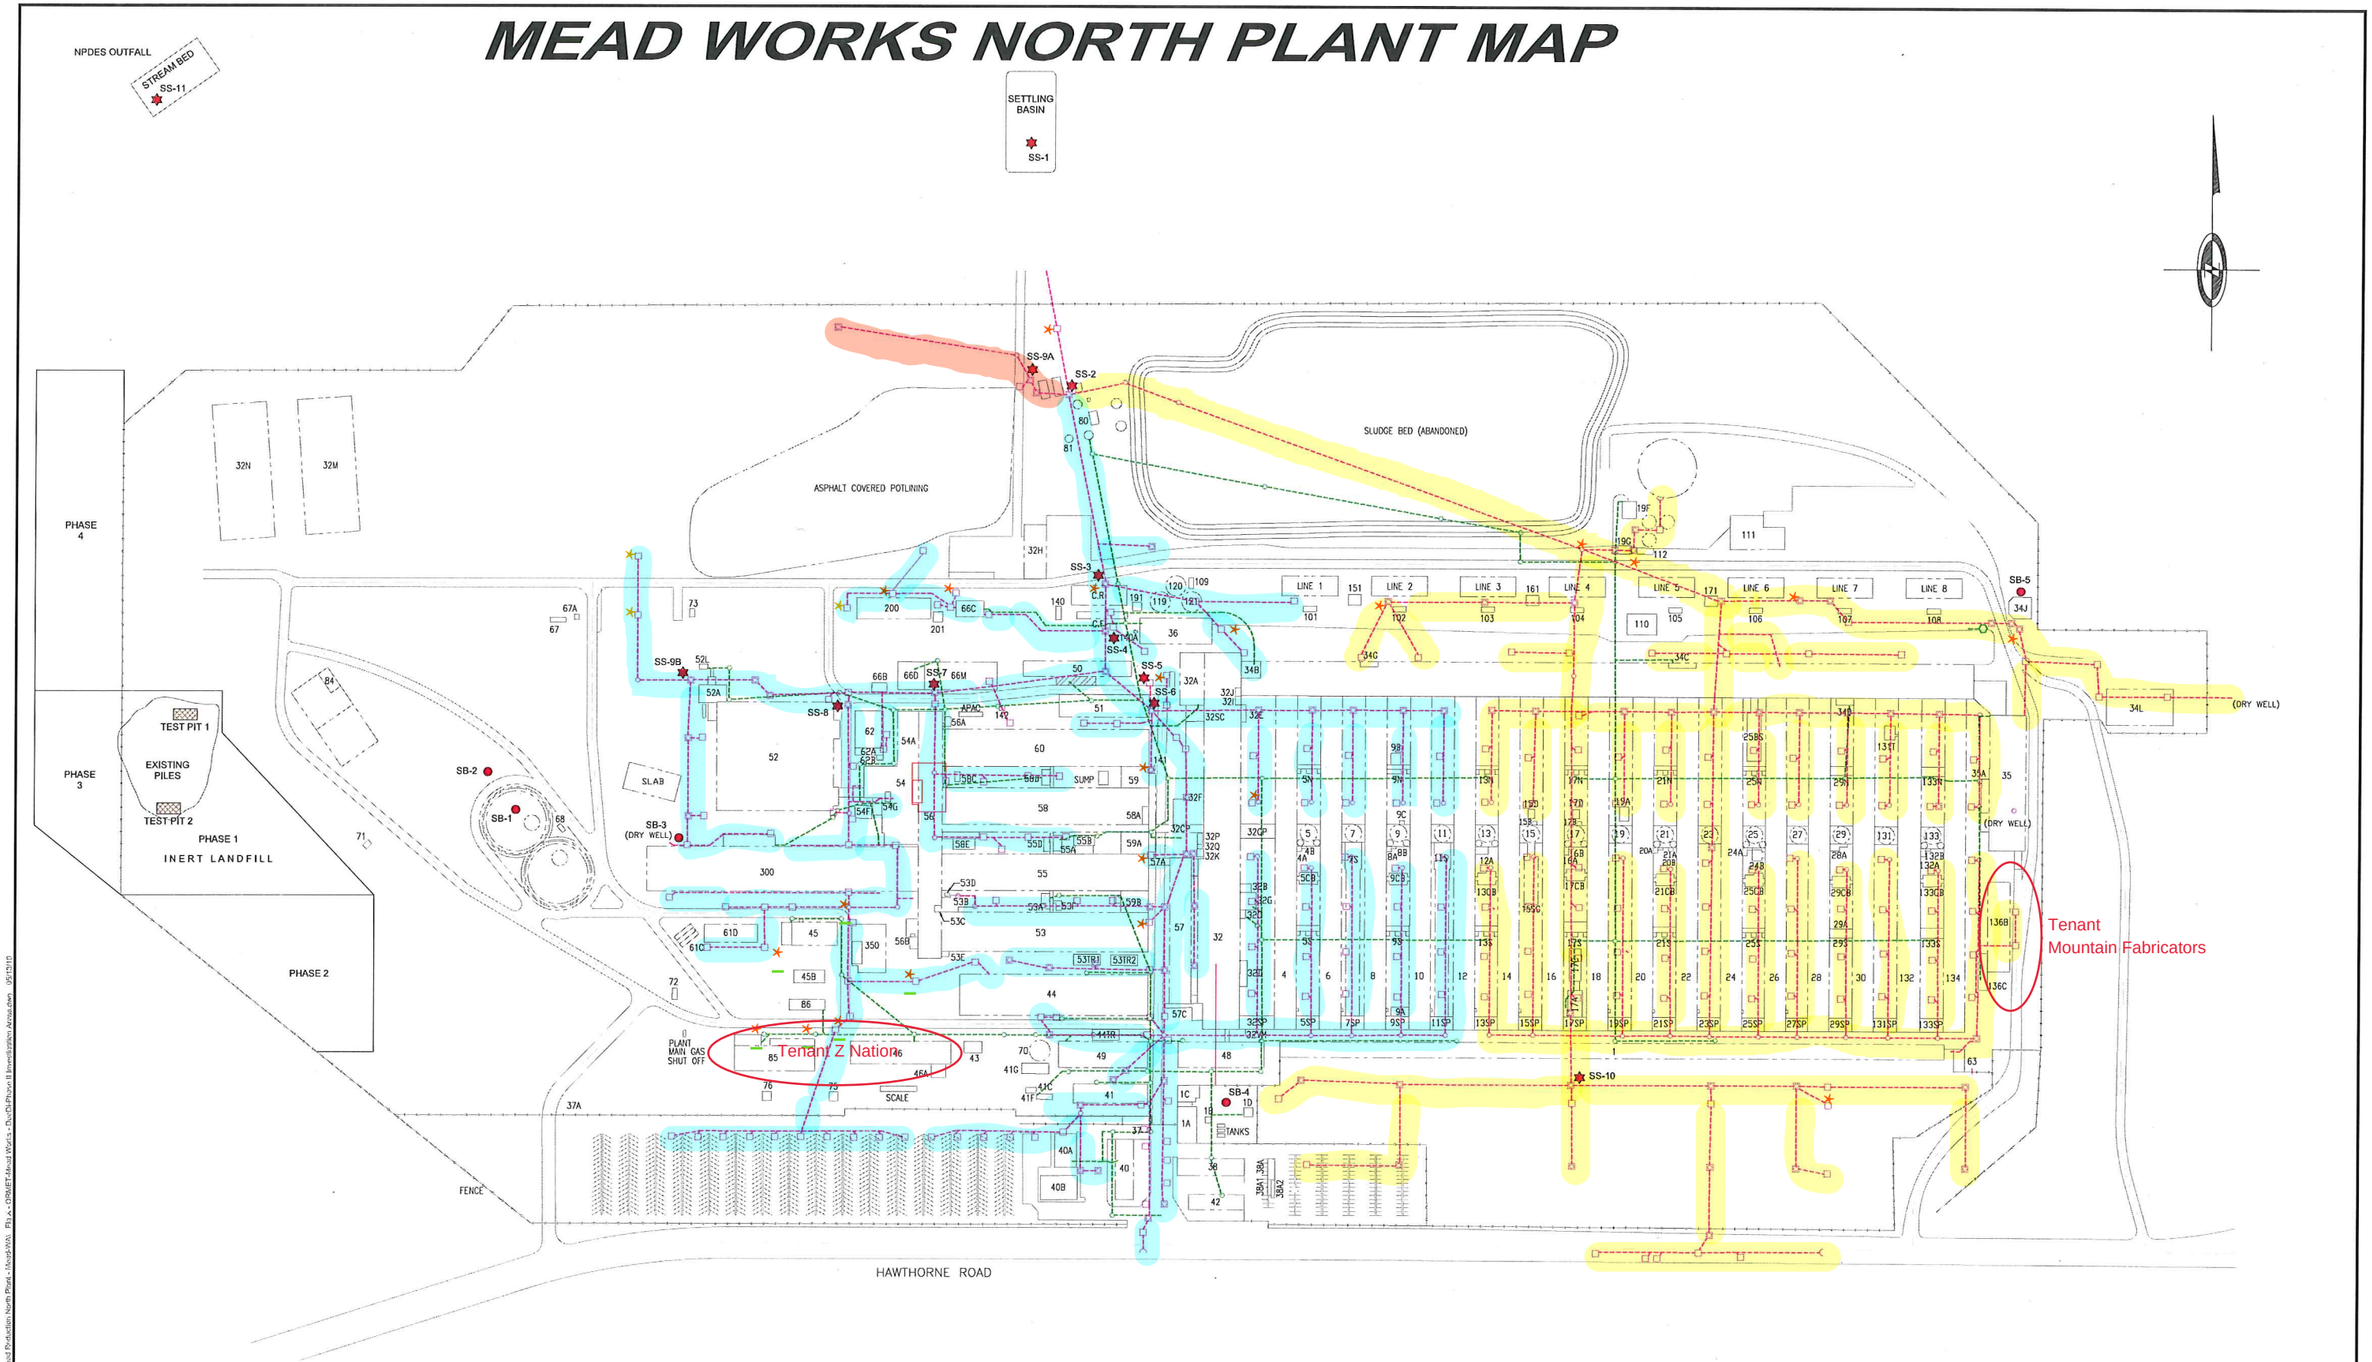

LEGEND

- SEWER LINE
- STORM WATER LINE
- MANHOLE
- CESSPOOL
- SAMPLE LOCATIONS - SEDIMENTS (11)
- SAMPLE LOCATIONS - SOIL BORINGS (5)
- TEST PIT

Stormwater Infrastructure Field Verified 4-6-2018

0 75 150 300
SCALE IN FEET
1" = 150'-0"

DUE DILIGENCE PHASE II INVESTIGATION AREA

MEAD WORKS - MEAD REDUCTION NORTH PLANT
EAST 2111 HAWTHORNE ROAD
MEAD, WASHINGTON

PROJECT NO.: 176017	DATE: 05/13/2010	D-BY: O.F.
TRC 10011 MEADOWGLEN LANE SUITE 100 HOUSTON, TEXAS 77042 713-244-1000		FIGURE