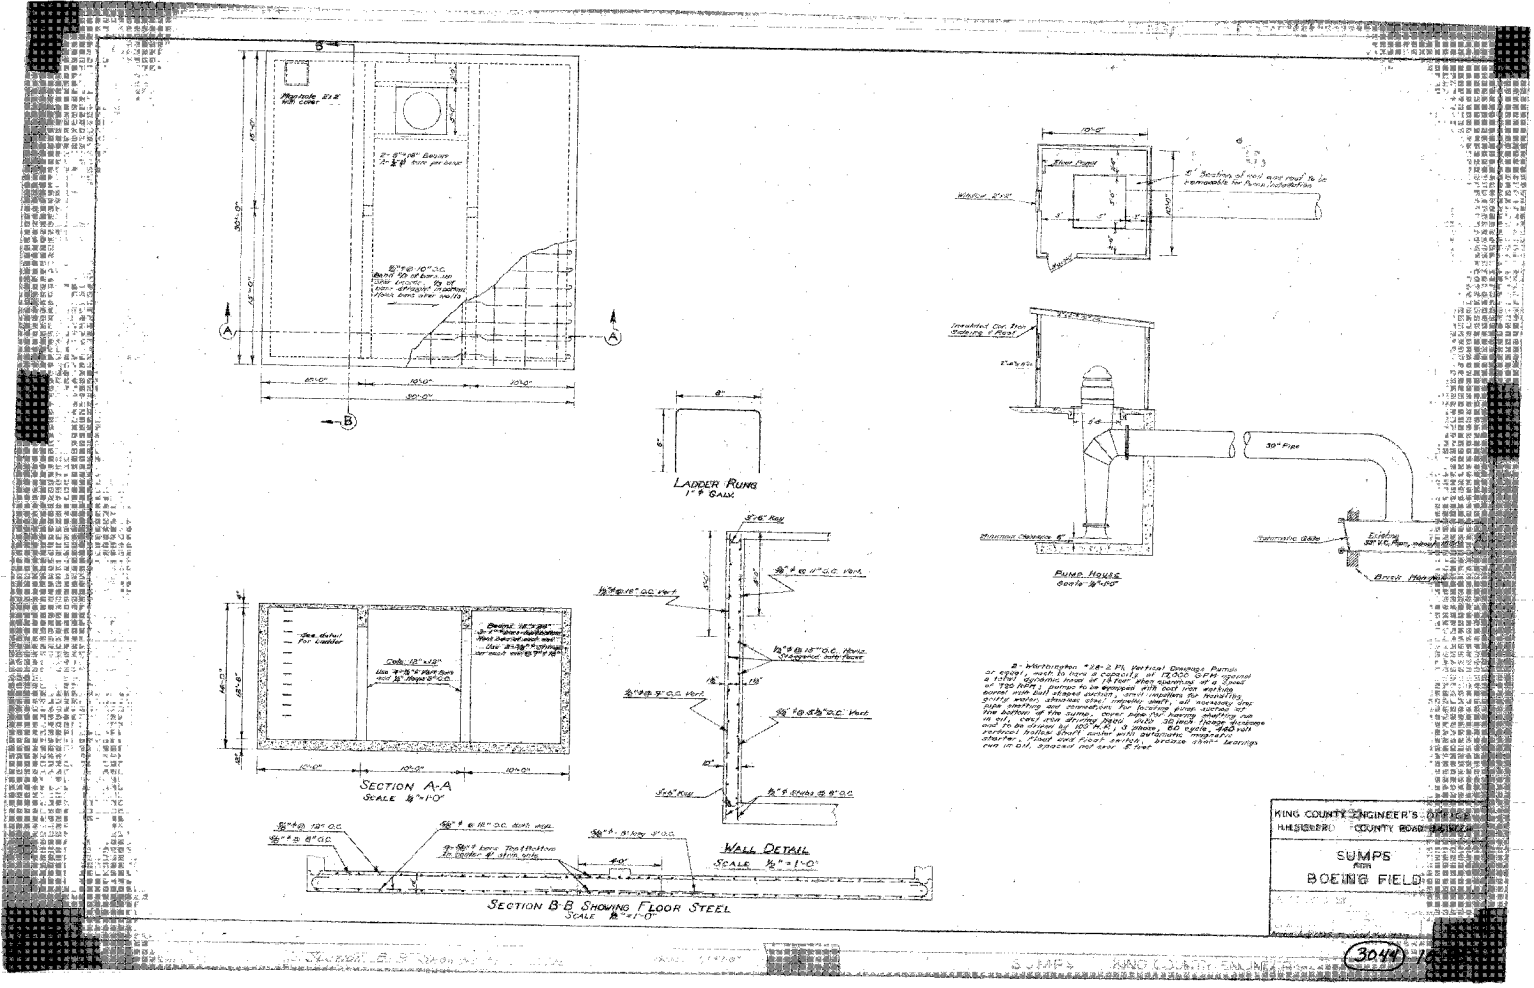

Manhole 21'2" W.S. cover
Ladder Runs
1" ϕ Galv.
Section A-A
Scale ¼"=1'-0"
Wall Detail
Scale ½"=1'-0"
Section B-B Showing Floor Steel
Scale ½"=1'-0"
Pump House
Scale ¼"=1'-0"
30" Pipe
Brick Manhole
KING COUNTY ENGINEER'S OFFICE
H.H. SIEBERG COUNTY ROAD
SUMPS
FOR
BOEING FIELD
3044

SEA419500