TANK LEGEND

1. 10,000 GAL.
2. 10,000 GAL.
3. 10,000 GAL.
4. 1,000 GAL.
5. 1,000 GAL.

PATCH ALL PAVING WHERE CONC. & TANKS ARE REMOVED WITH 2" ASPHALT OVER 4" CRUSHED ROCK.

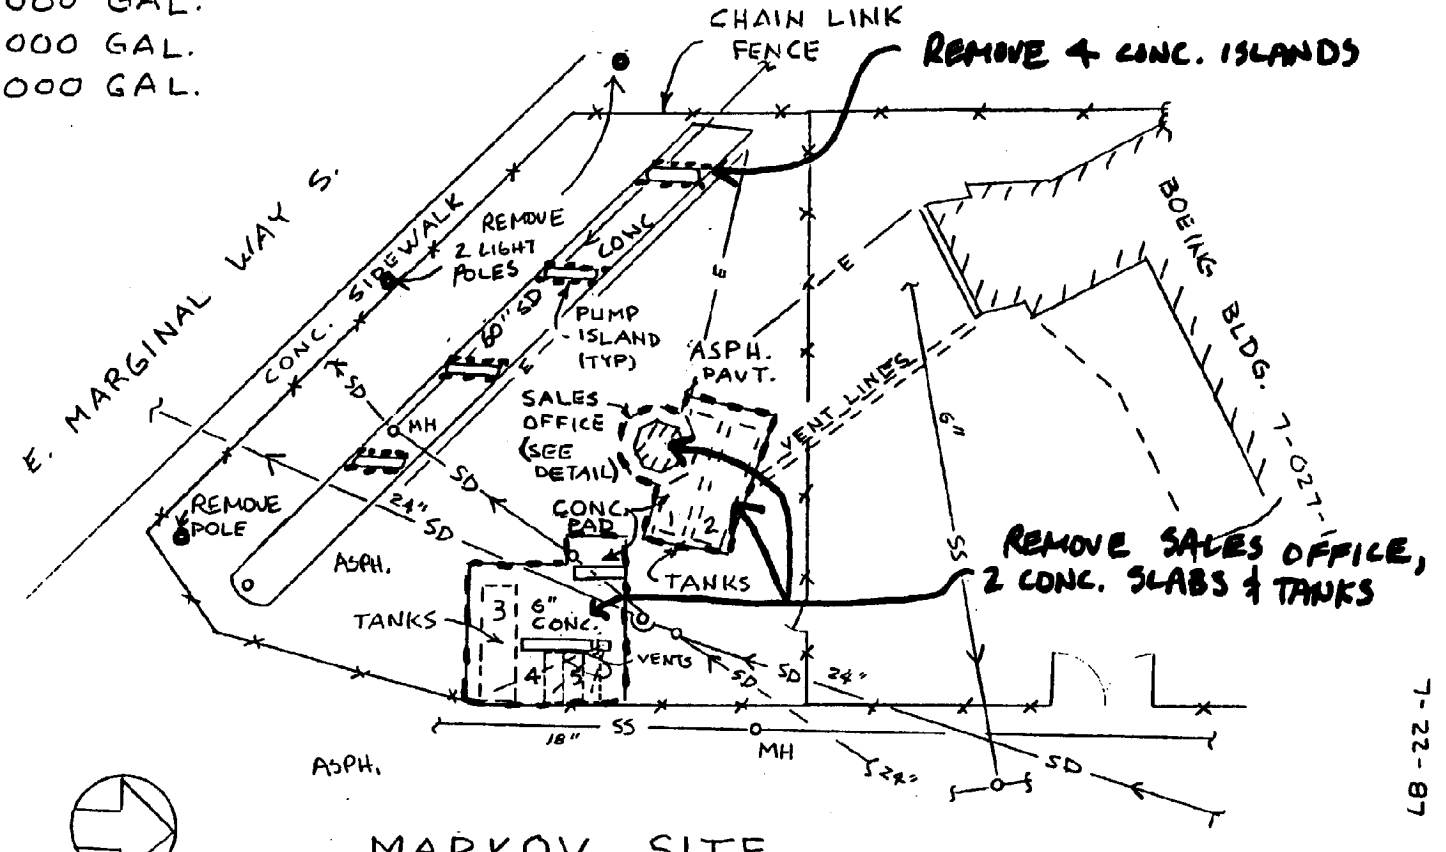

MARKOV SITE

1" = 40'

BID No. C099080
FUEL STORAGE
DEMOLITION
7-22-87

KCSlip4 59554

SEA425853